
© COPYRIGHT 2025

GENERAL NOTES:

1. DO NOT SCALE FROM THIS DRAWING.
2. THIS DRAWING IS TO BE READ IN CONJUNCTION WITH THE CONTRACT SPECIFICATION AND ALL RELEVANT ARCHITECT'S, ENGINEER'S AND SPECIALIST'S DRAWINGS.
3. THE EXISTING SERVICES SHOWN ON THIS DRAWING ARE NOT NECESSARILY COMPLETE NOR IS THEIR LOCATION WITH REGARD TO POSITION AND DEPTH PRECISE. IT IS THE CONTRACTORS RESPONSIBILITY TO LIAISE WITH ALL RELEVANT SERVICES COMPANIES TO ENSURE THAT ALL SERVICES ARE ACCURATELY LOCATED AND ADEQUATELY PROTECTED DURING CONSTRUCTION.
4. ALL DIMENSIONS PROVIDED TO BE CHECKED ON SITE AGAINST CONSTRUCTION ISSUED DRAWINGS

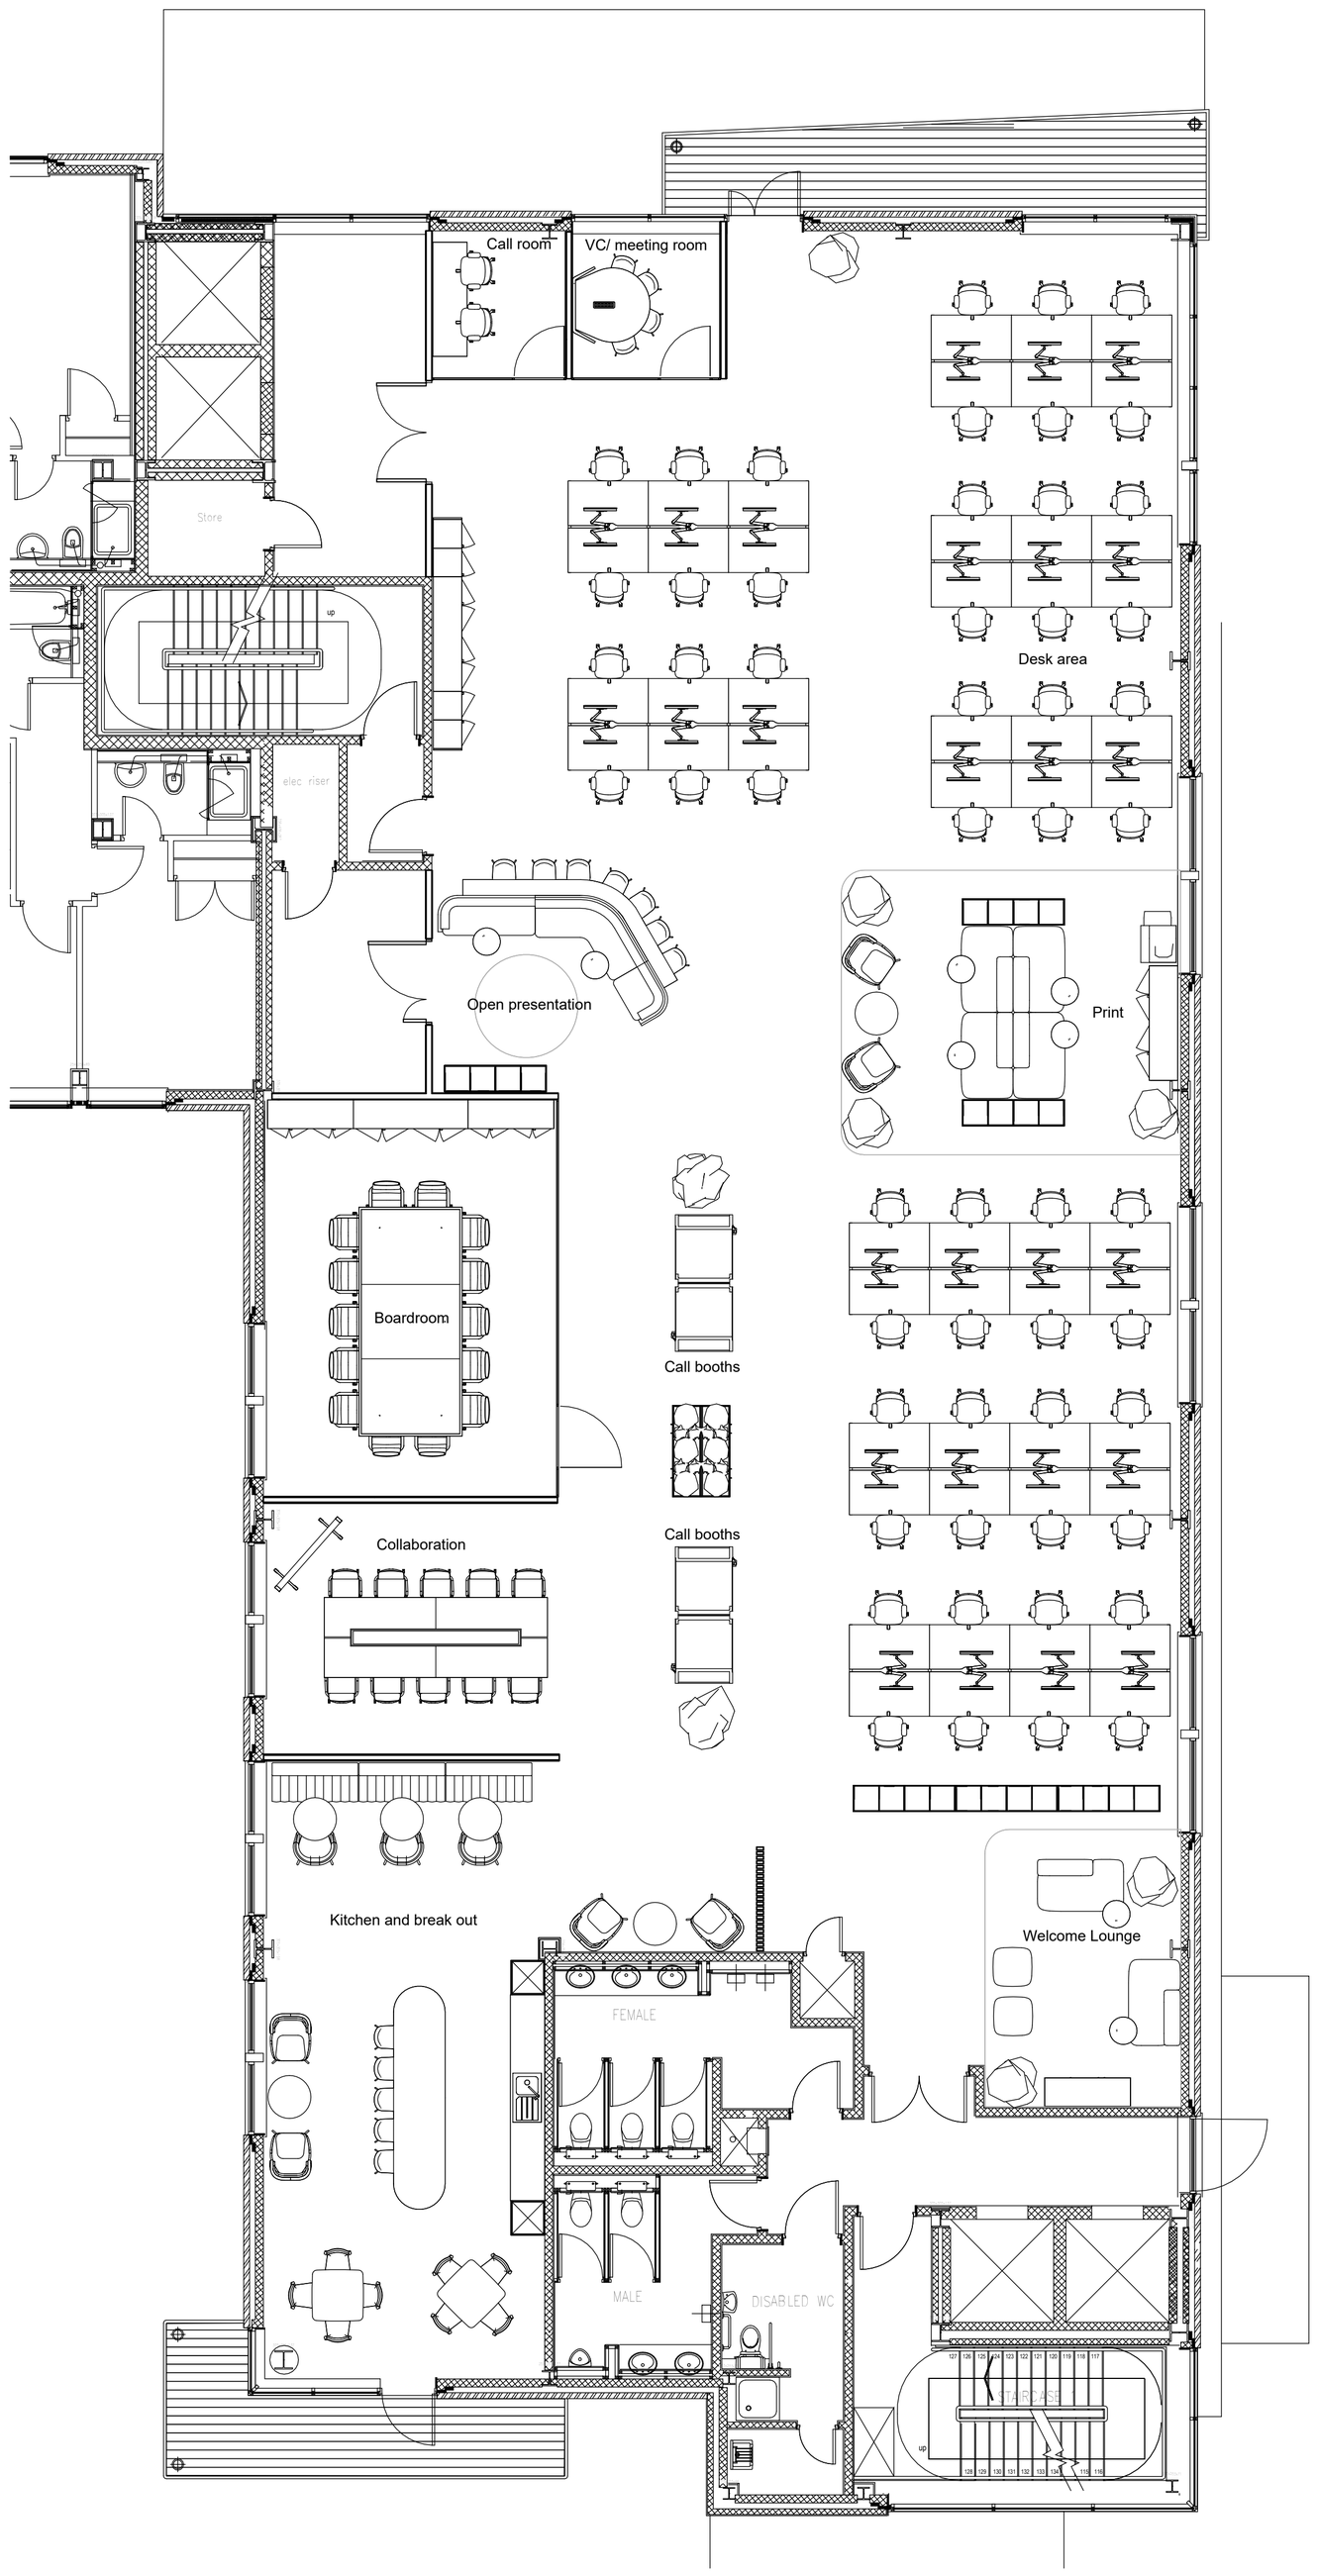

Rev No	Date	Notes	By

formm
SPACES TO INSPIRE, CONNECT & COLLABORATE

The Quadrant
99 Parkway Ave
Sheffield S9 4WG

PROJECT:
Project Name

CLIENT:
Owner

SITE ADDRESS:
Enter address here

DRAWING NAME:
General Arrangement OP1

DRAWING NUMBER:
XXXX3

DRAWN:	CHECKED:
Author	Checker
SCALE: 1 : 75 @ A1	ISSUE DATE:
PURPOSE OF ISSUE: Project Status	REVISION: