

Yorkshire (Head Office)
The Hive 8 Skelton Business Park, Cross Hills
BD20 7BY Tel: 01535 651 818
Manchester Office
605, Bloc 17 Marble Street Manchester M2 3AW
Tel: 0161 676 0083
Newcastle Office
Northern Design Centre, Abbots Hill, Baltic Business Quarter, Gateshead, NE8 3DF. Tel: 0191 499 8510
Liverpool Office
The Plaza, 100 Old Hall Street, Liverpool
L3 9QJ Tel: 0151 252 6768
www.ultimategroup.uk.com


© Copyright and design 2024 property of ULTIMATE

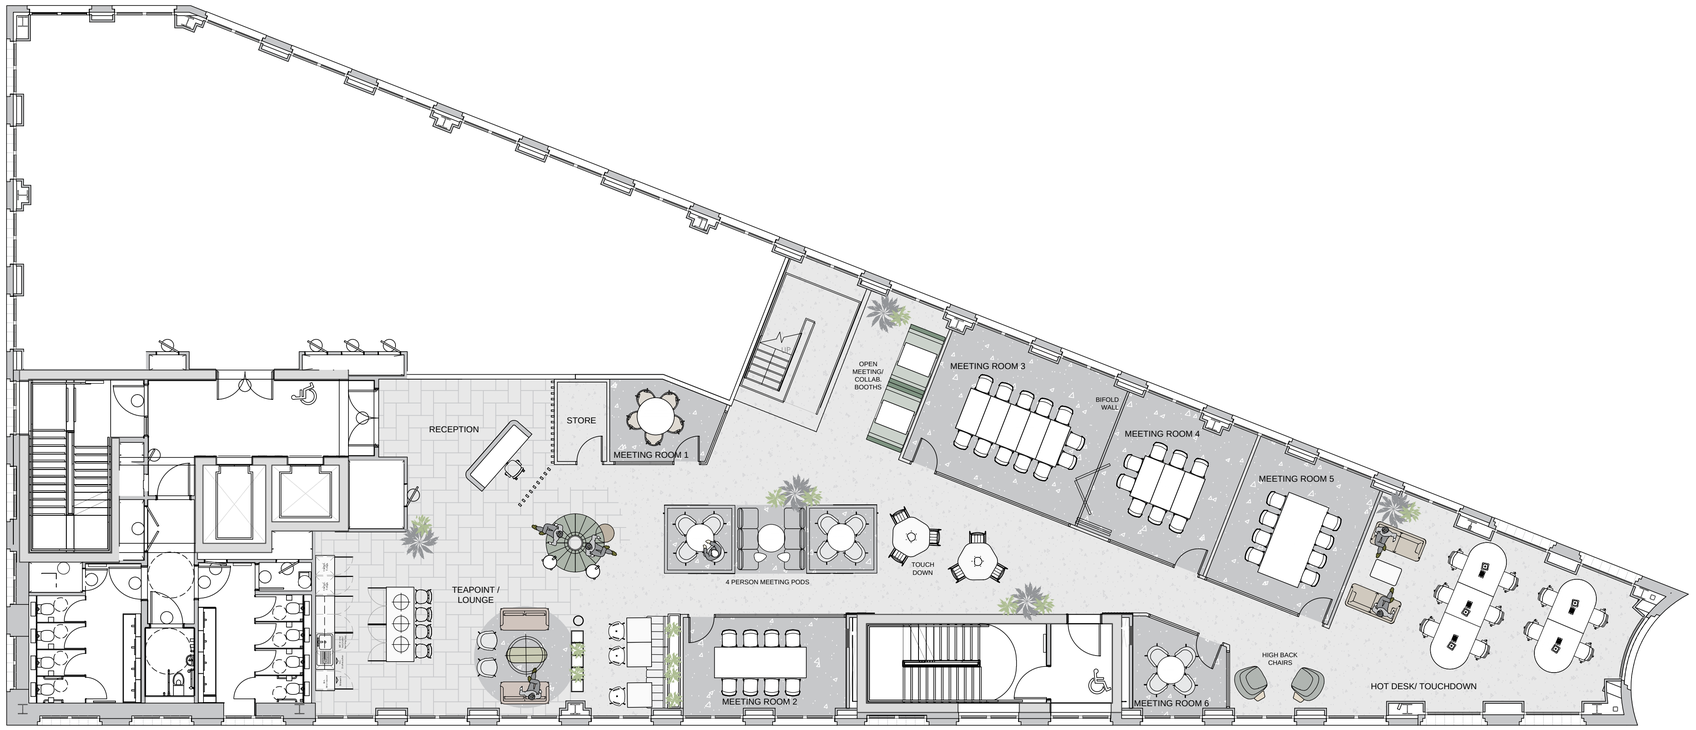


PROPOSED FIRST FLOOR LAYOUT

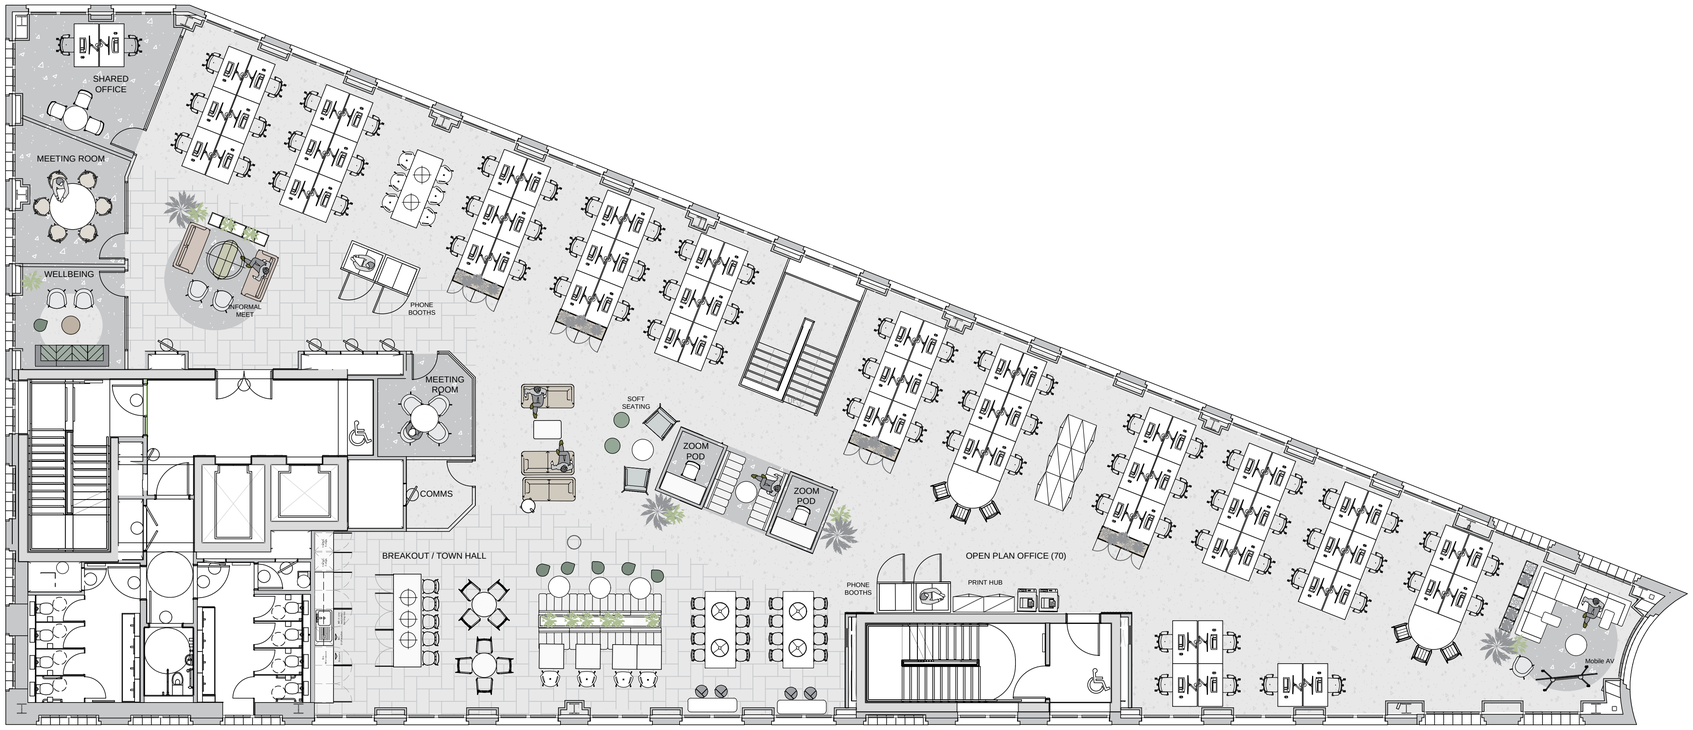

PROPOSED SECOND FLOOR LAYOUT

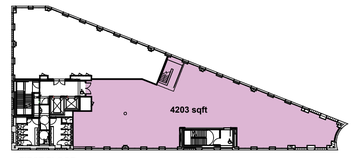

FIRST FLOOR

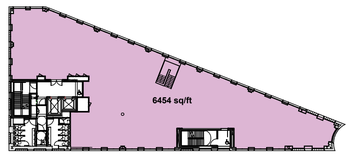

SECOND FLOOR

Revision	Date	Amendment Details	Drawn By

Client		
CEG		
Project		
GLOBE POINT - FEASIBILITY SPACE PLANNING		
Location		
GLOBE POINT, LEEDS		
Drawing		
PROPOSED FIRST & SECOND FLOOR LAYOUT		
Drawing Date	Drawing No.	Revision
28.08.24	24097-003	/
A1 Scale	Drawn By	
1:100	TT	
Drawing Status	For Client Approval	
Date Approved	Approved By	

ultimate
fit out + furniture + design

OFFICE + HOTEL & LEISURE
EDUCATION + HEALTHCARE

PROPOSED FIRST & SECOND FLOOR LAYOUT