
This drawing is copyright and the property of CS2 Limited & must not be copied in whole or in part without their written permission. Do not scale. It is essential that this drawing is read in conjunction with all specifications/schedules of works and that all works are included for. All dimensions and levels must be verified on site and discrepancies reported to CS2 Limited prior to commencing works or preparing site drawings.

SCALE


0 2 4 6m

0 6 12 18ft

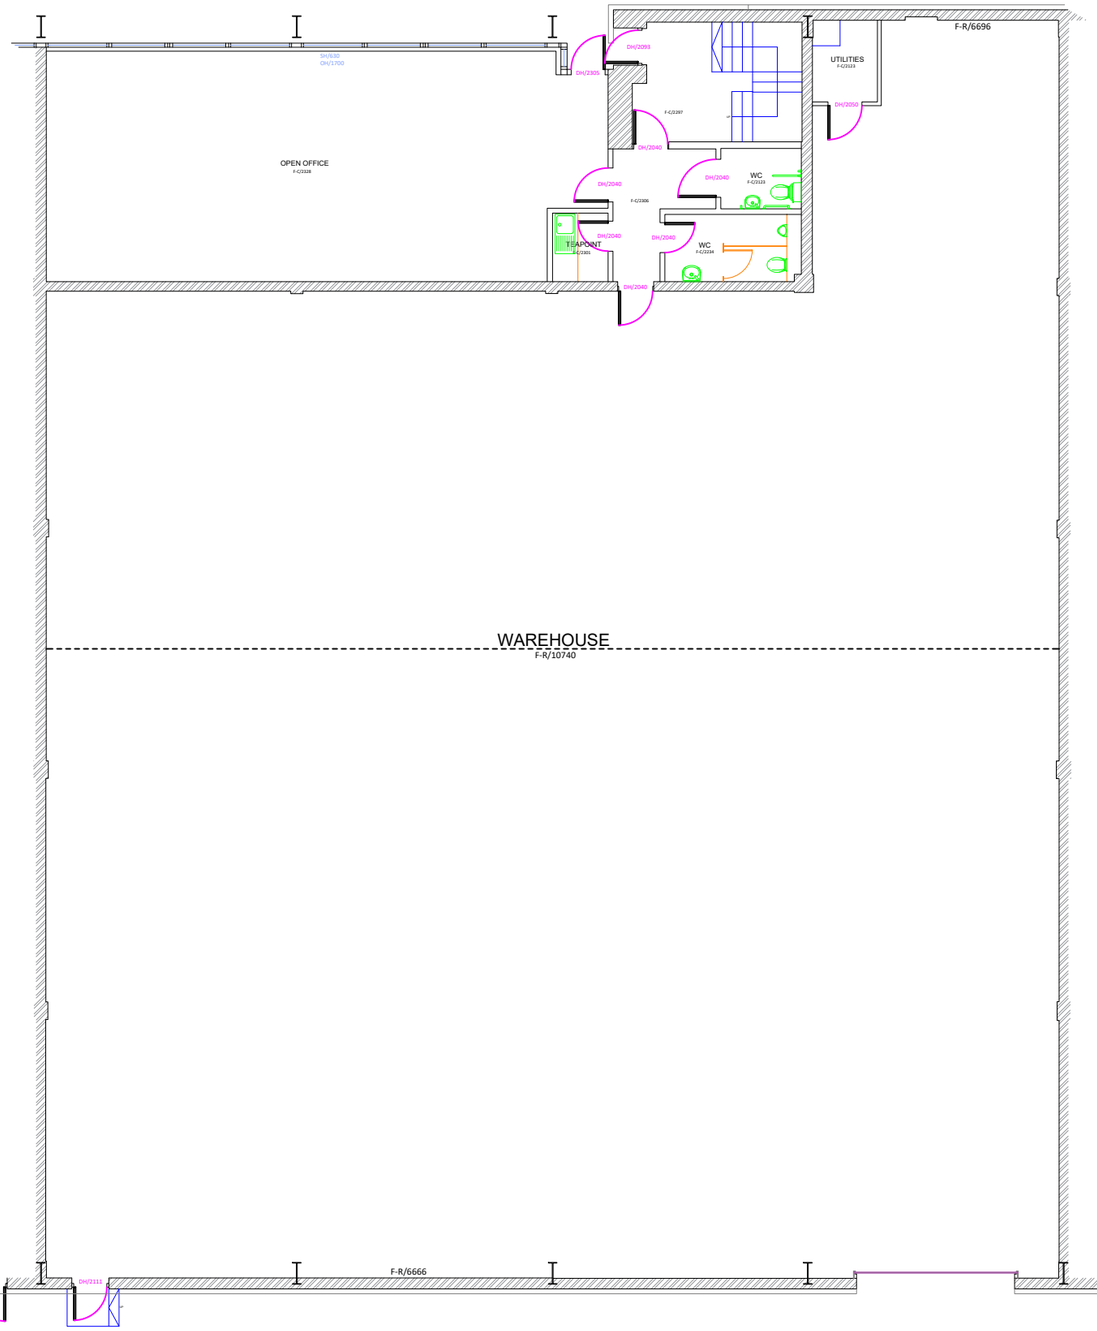

GROUND FLOOR

SCALE 1:150@A3

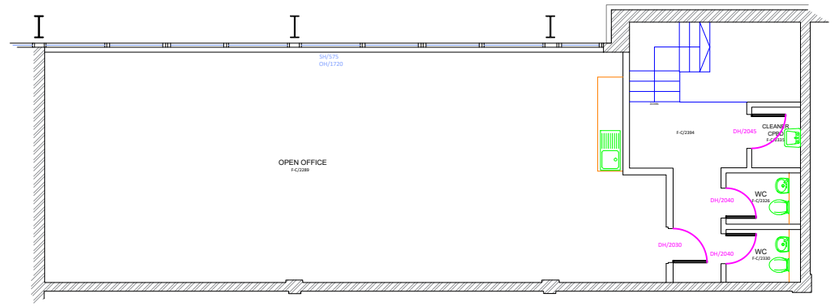

FIRST FLOOR

SCALE 1:150@A3

REV	DESCRIPTION	DATE	INITIAL
-	-	-	-

STAGE:

EXISTING

CS2 Bridgewater House, 4 Queensbridge, Northampton NN4 7BF
T 01604 603 030
E dominichall@CS2.co.uk

PROJECT:

UNIT 10,
SUNDON PARK INDUSTRIAL ESTATE
LUTON

TITLE:

GROUND & FIRST FLOOR LAYOUT

DRAWN:	CHECKED:	DATE:
EM	JJ	12/11/2026
SCALE:	DRAWING NO.	REV:
1:150@A3	1059677/00-01	-


© 2026 CS2 Limited

This drawing is copyright and the property of CS2 Limited & must not be copied in whole or in part without their written permission. Do not scale. It is essential that this drawing is read in conjunction with all specifications/schedules of works and that all works are included for. All dimensions and levels must be verified on site and discrepancies reported to CS2 Limited prior to commencing works or preparing site drawings.

SCALE


0 2 4 6m

0 6 12 18ft

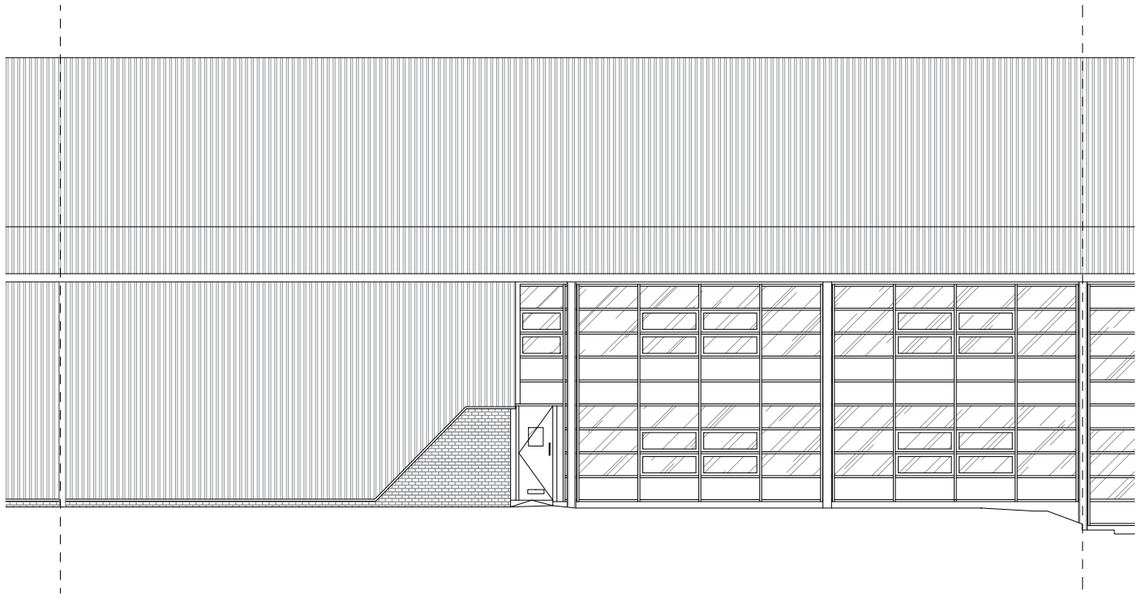

FRONT ELEVATION

SCALE 1:150@A3

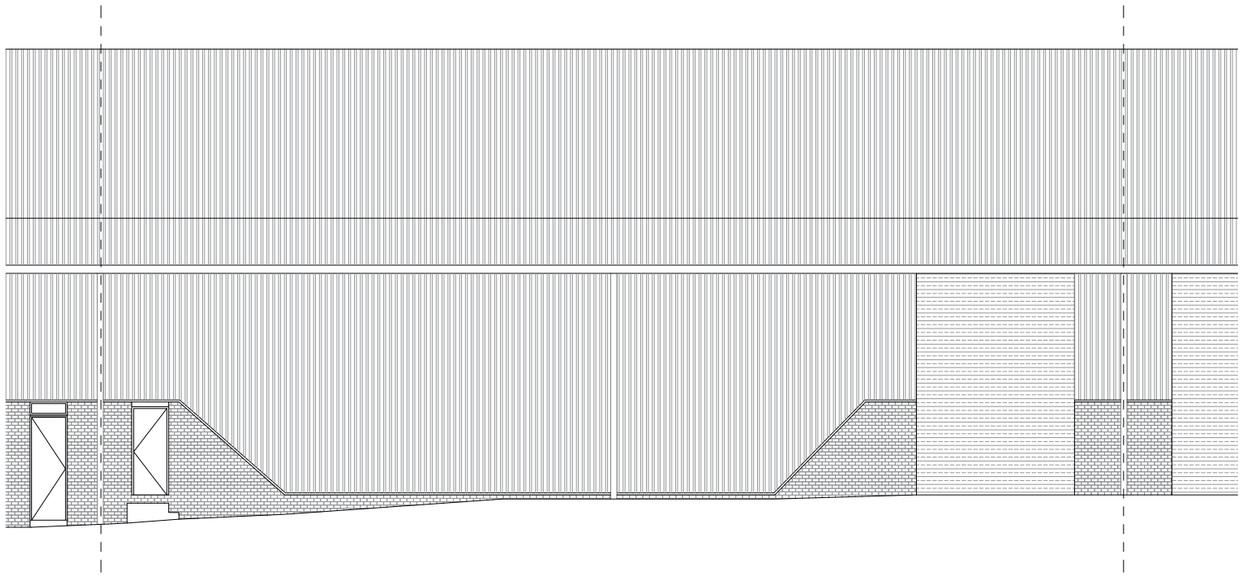

REAR ELEVATION

SCALE 1:150@A3

REV	DESCRIPTION	DATE	INITIAL
-	-	-	-

STAGE:

EXISTING

CS2 CHARTERED SURVEYORS

CS2 Bridgewater House, 4 Queensbridge, Northampton NN4 7BF

T 01604 603 030

E dominichall@CS2.co.uk

PROJECT:

UNIT 10,
SUNDON PARK INDUSTRIAL ESTATE
LUTON

TITLE:

ELEVATIONS

DRAWN:	CHECKED:	DATE:
EM	JJ	12/11/2026

SCALE:	DRAWING NO.	REV:
1:150@A3	1059677/00-01	-

© 2026 CS2 Limited