
ALL DIMENSIONS TO BE CHECKED ON SITE.

DO NOT SCALE FROM THIS DRAWING EXCEPT FOR THE PURPOSES OF LOCAL AUTHORITY PLANNING

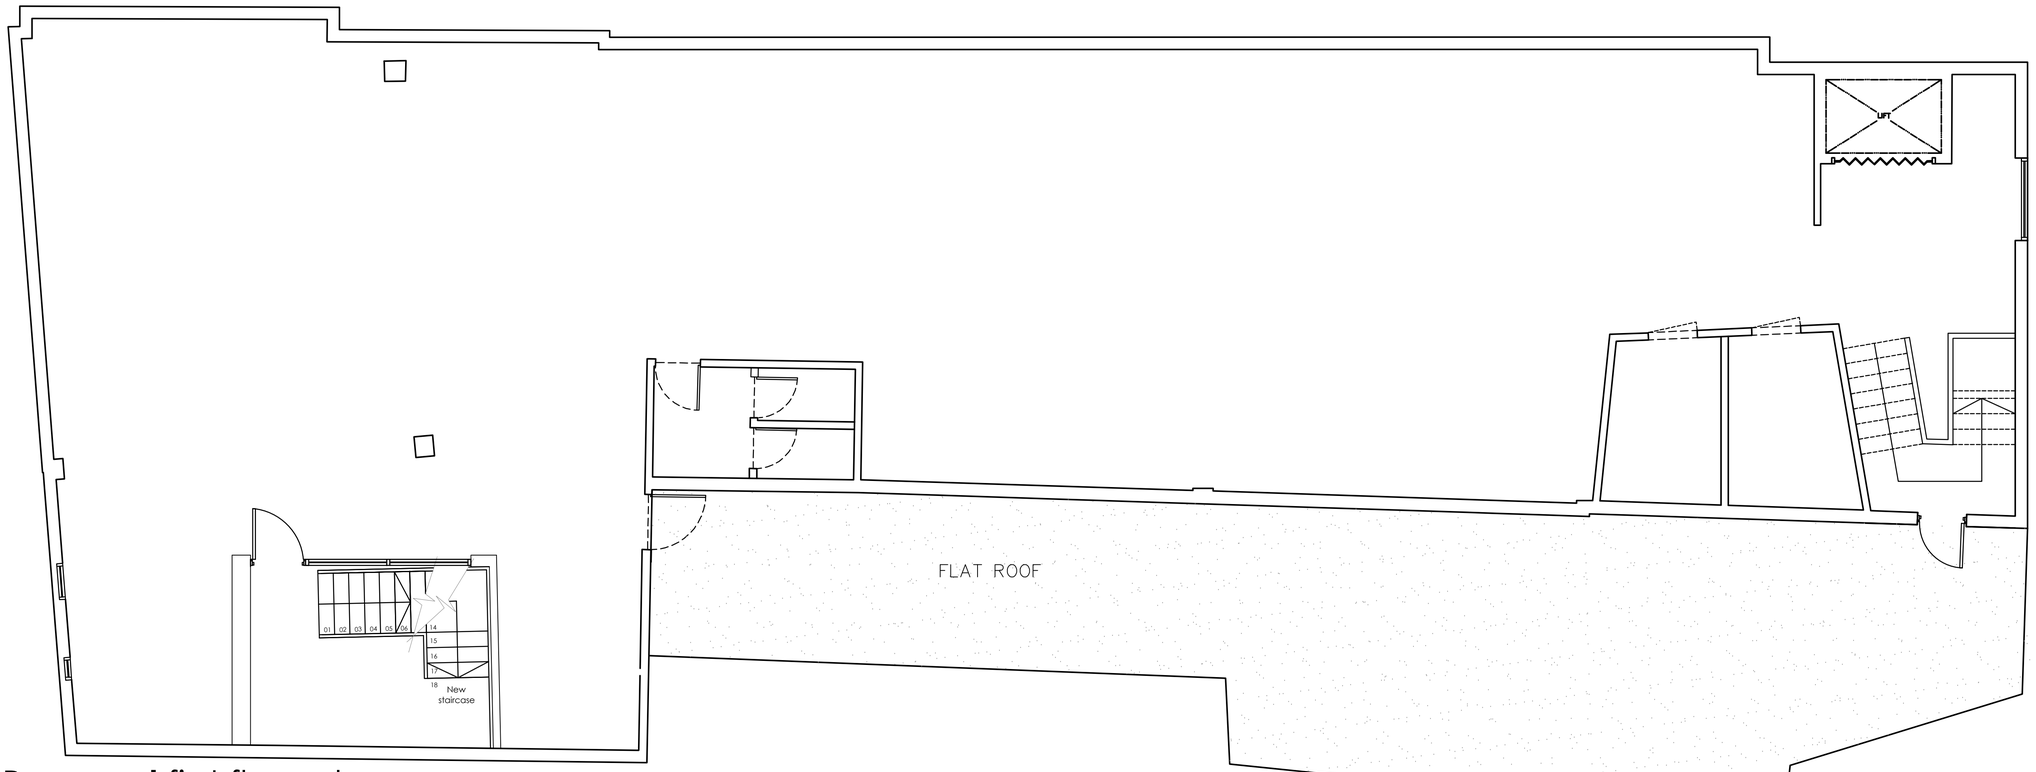



**Proposed** first floor plan

*scale - 1:50 @ A1 / 1:100 @ A3*

0 1 2 3 4 5 6 7 8 9 10

metres

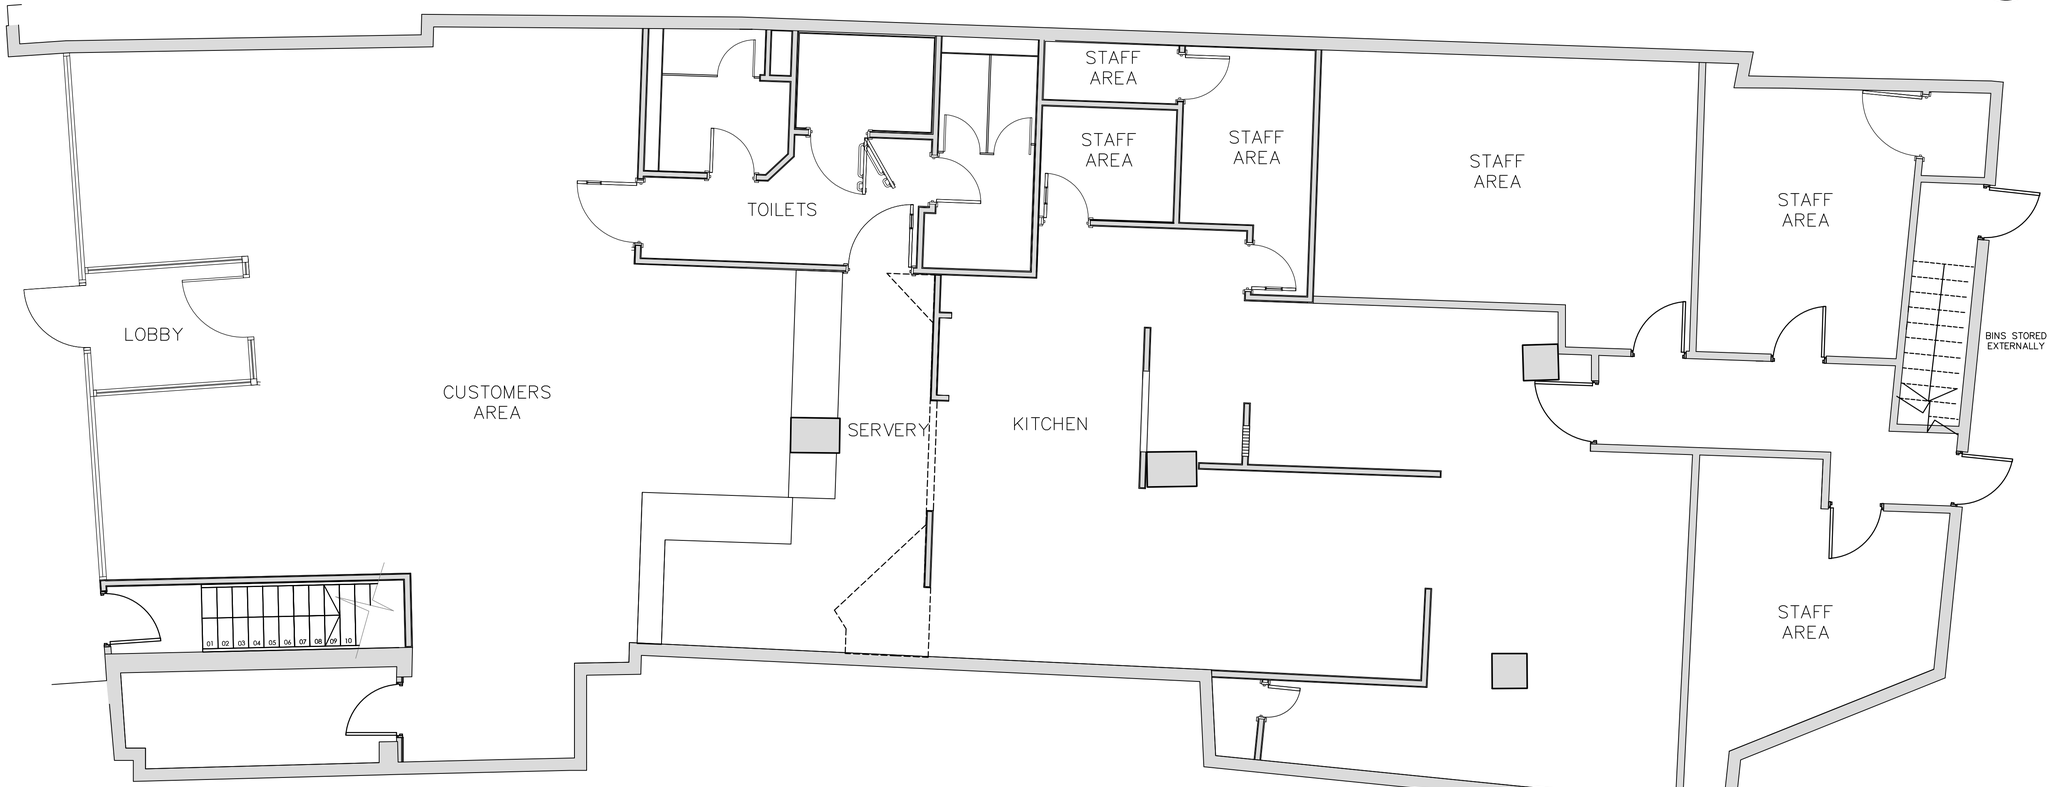


**Proposed** ground floor plan

*scale - 1:50 @ A1 / 1:100 @ A3*

0 1 2 3 4 5 6 7 8 9 10

metres

PLANNING

| rev | date | description |
|---|---|---|
| A | 12–01–16 | Indicative plant are omitted (MPO) |


ripon house, suite 7
35 station lane
hornchurch
essex, rm12 6jl

tel.: 01708 477899
fax: 0709 223 4930
e.: office@architect.ltd.uk
web.: www.architect.ltd.uk


**QFM**

**New Build**

store address

Doncaster
28-29 High street
Doncaster, South Yorkshire
DN1 1DW

drawing title

Proposed
ground and first floor plan

| drawn by | checked | date |
|---|---|---|
| MPO | @ | Nov 2015 |
| store no. | scale | |
| 0000 | 1:50@ A1/ 1:100@A3 | |

| drawing no. | revision |
|---|---|
| 0000/2015/B101/15-0158 | A |