83-85 Paul Street

London, EC2A 4UT

Project Documentation


2nd Floor, Furniture Location Plan

Ref: OS12042021AB

Date: 12.04.2021

Version: 1.00

Open plan 18 workstations: 1200mm x 800mm

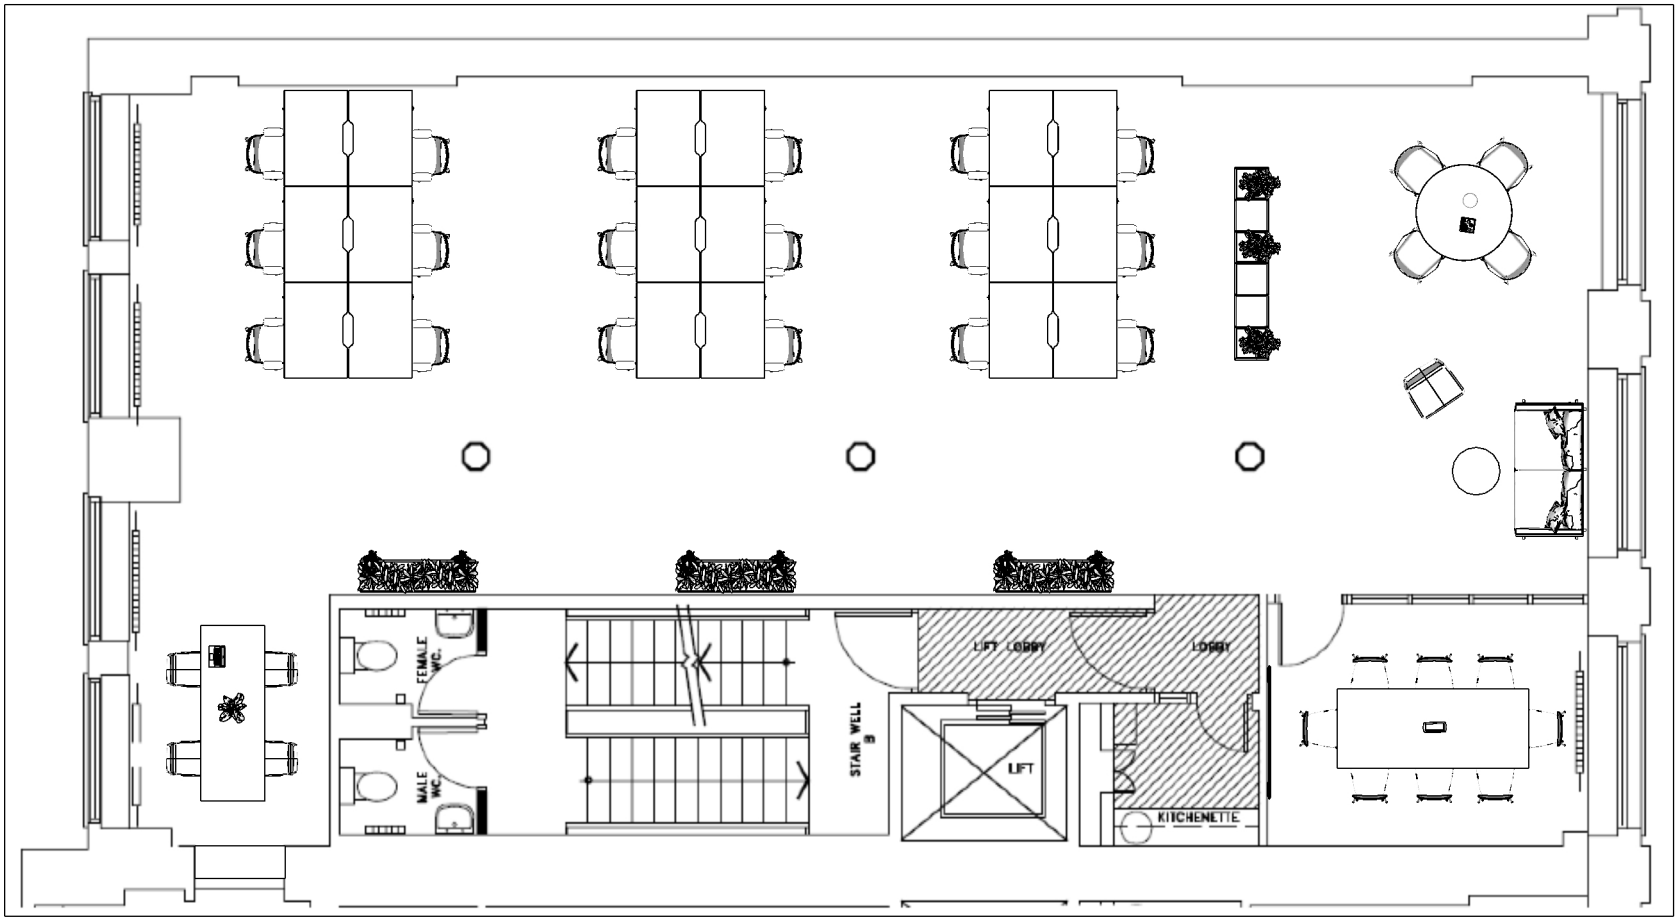

Project / Address

83-85 Paul Street
London
EC2A 4UT

Drawn AB

Checked JA

Drawing No.
A.01OL - Furniture Location Plan

Design and planning by
Andrews Office Furniture.

Contact:
020 7253 5080
oldstreet@andrewsofficefurniture.com
andrewsofficefurniture.com

250 - 254
Old Street
London
EC1V 9DD