
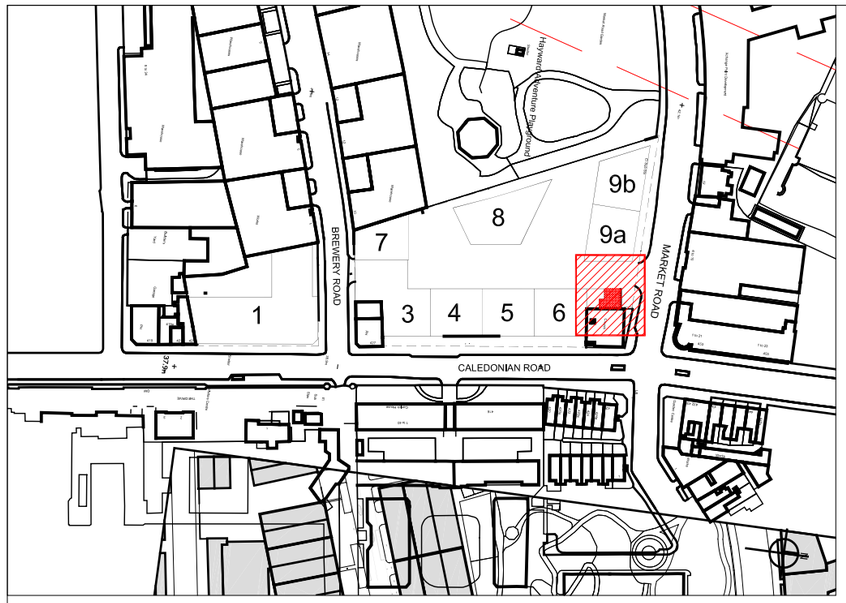


Location Plan Scale 1:2500 @ A3

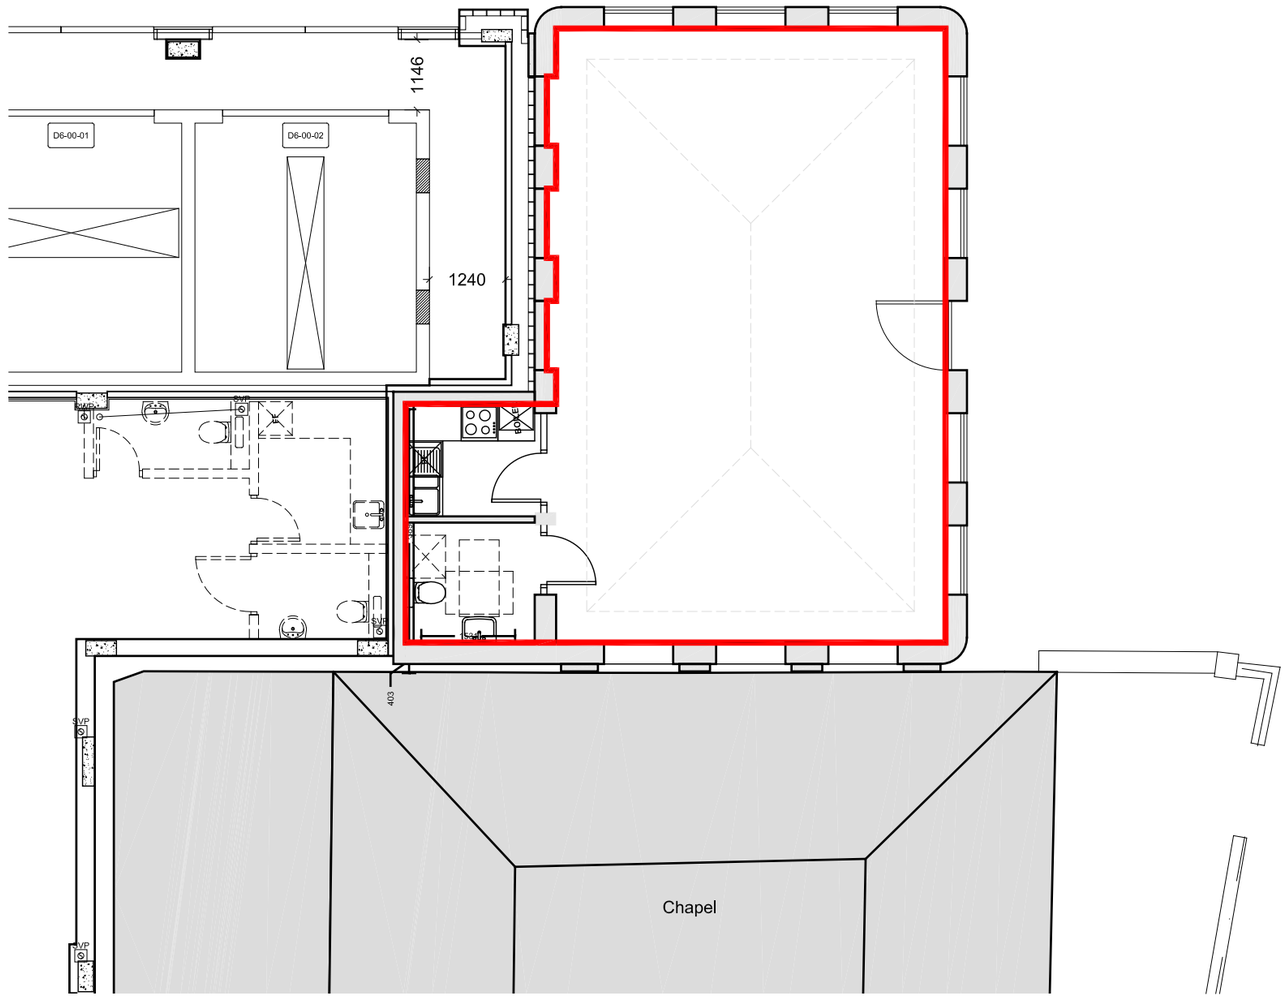

Scale 1:100 @ A3

0 2.5 5m

04	25.03.24	Location Plan amended
03	14.11.18	stair and lift omitted
02	22.05.18	blue hatch omitted; thinner red line
01	17.04.18	First Issue

JOB TITLE:
Caledonian Road, London N7

DRAWING TITLE:
Community Building Plan

DRAWING NO: 830-193-30

REVISION: 04

STATUS:
Conveyance Plan