


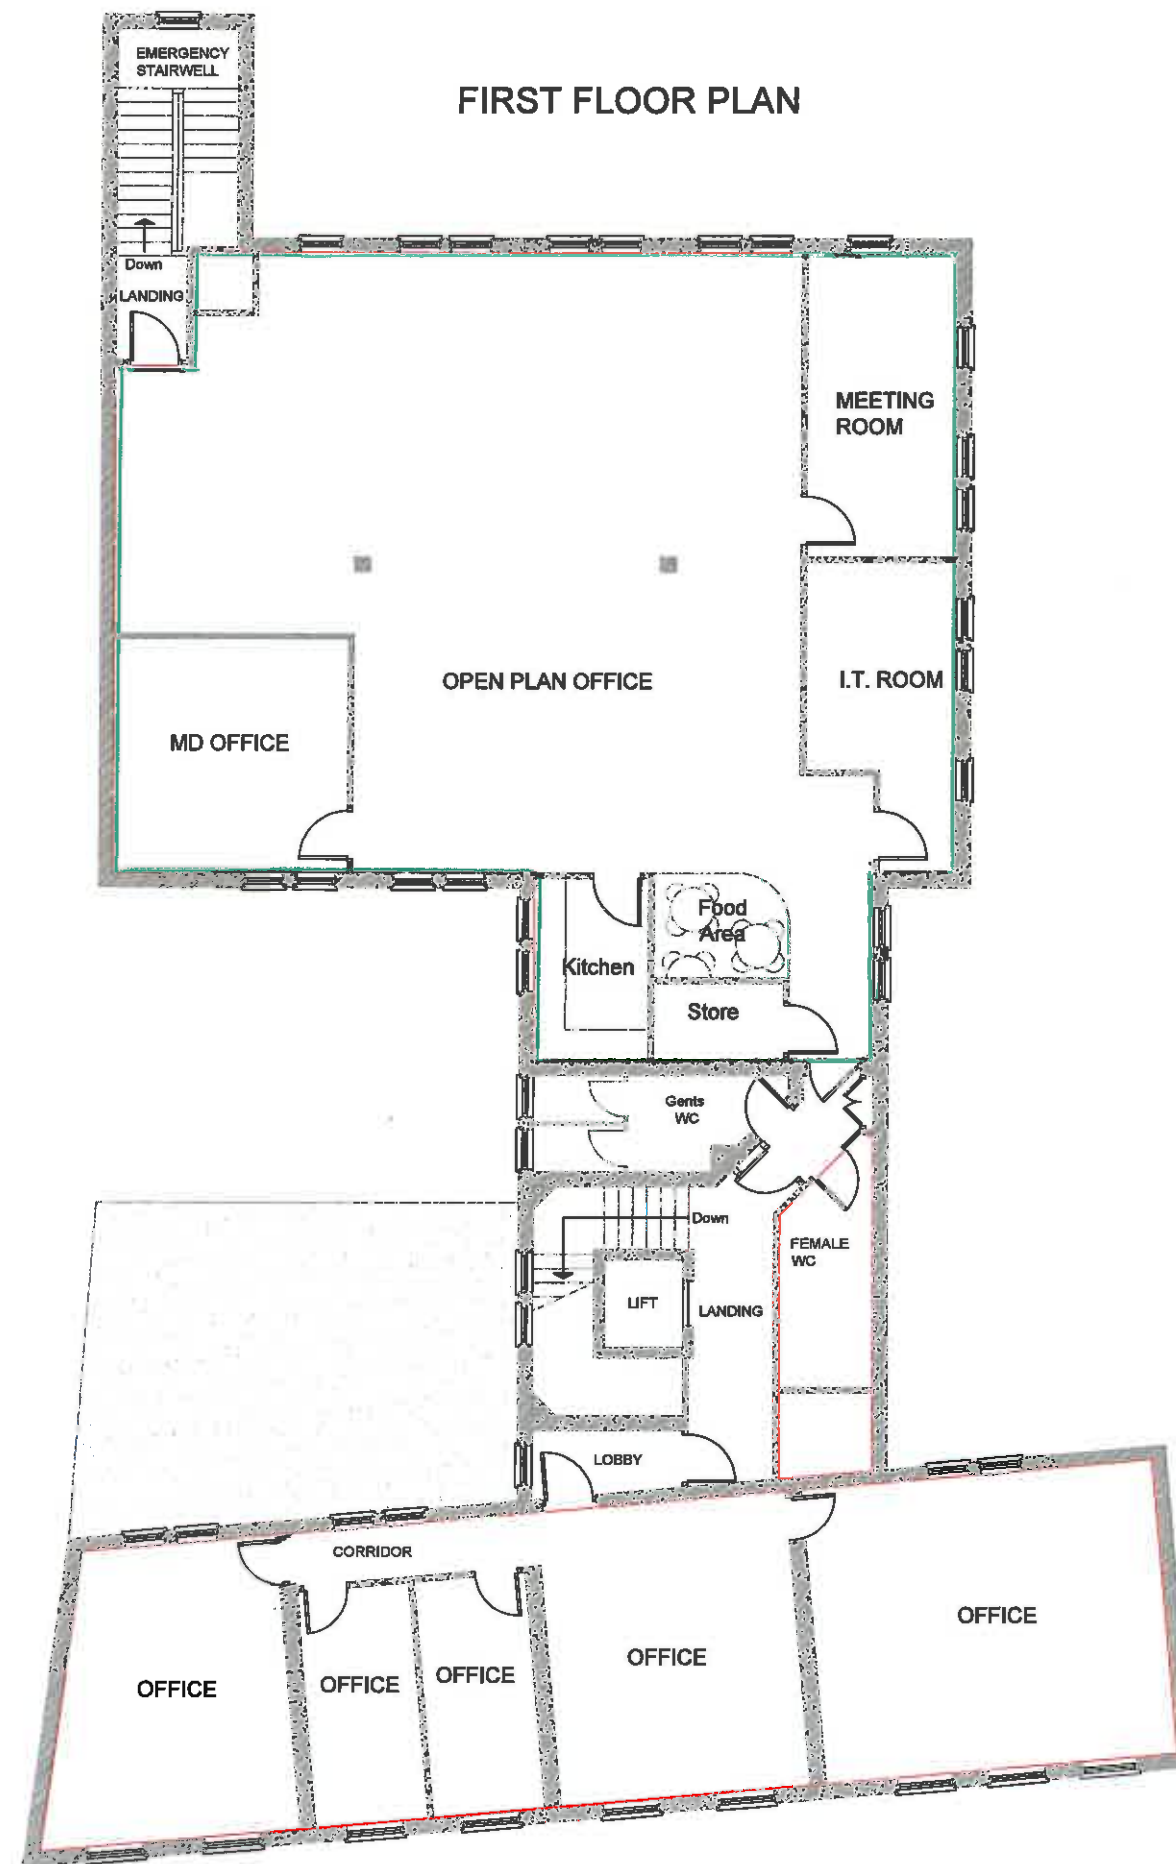

FIRST FLOOR PLAN

NOTES

This drawing is copyright. It is lent to you in confidence and must not be reproduced or disclosed to third parties without our prior permission.


Do not scale from this drawing.

This drawing is to be read in conjunction with all relevant consultant, specialist manufacturers drawing and specifications.

Any discrepancy in dimensions or details on or between these drawings should be drawn to our attention.

All dimensions are in millimetres unless noted otherwise.

Any surveyed information incorporated within this Drawing cannot be guaranteed as accurate unless confirmed by fixed surveying.

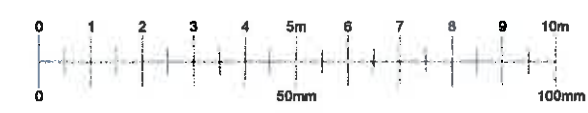

B	280913	First floor altered following Tenant and clients comments.	LAM
A	140612	ISSUED TO CLIENT FOR COMMENT	LAM
REVISION	DATE	COMMENT	BY

Existing Floor Plans.

**McAndrew
Roberts
Partnership**

11 Elm Street Close, Derby Road
Caversham, Reading, RG4 5HG.
email: enquiries@mrsh.co.uk

CLIENT
Mr. Edward Richardson, Millite Ltd.

PROJECT
**Enterprise House, 95 London Street,
Reading, Berkshire, RG1 4QA**

TITLE
**Existing Floor Plans,
1st Floor Enterprise House**

SCALE
A2 - 1:100


DRAWN
LAM

CHECKED
LAM

DATE
14/06/12

PROJECT NO.
2012 - 02

2012-12-01 B

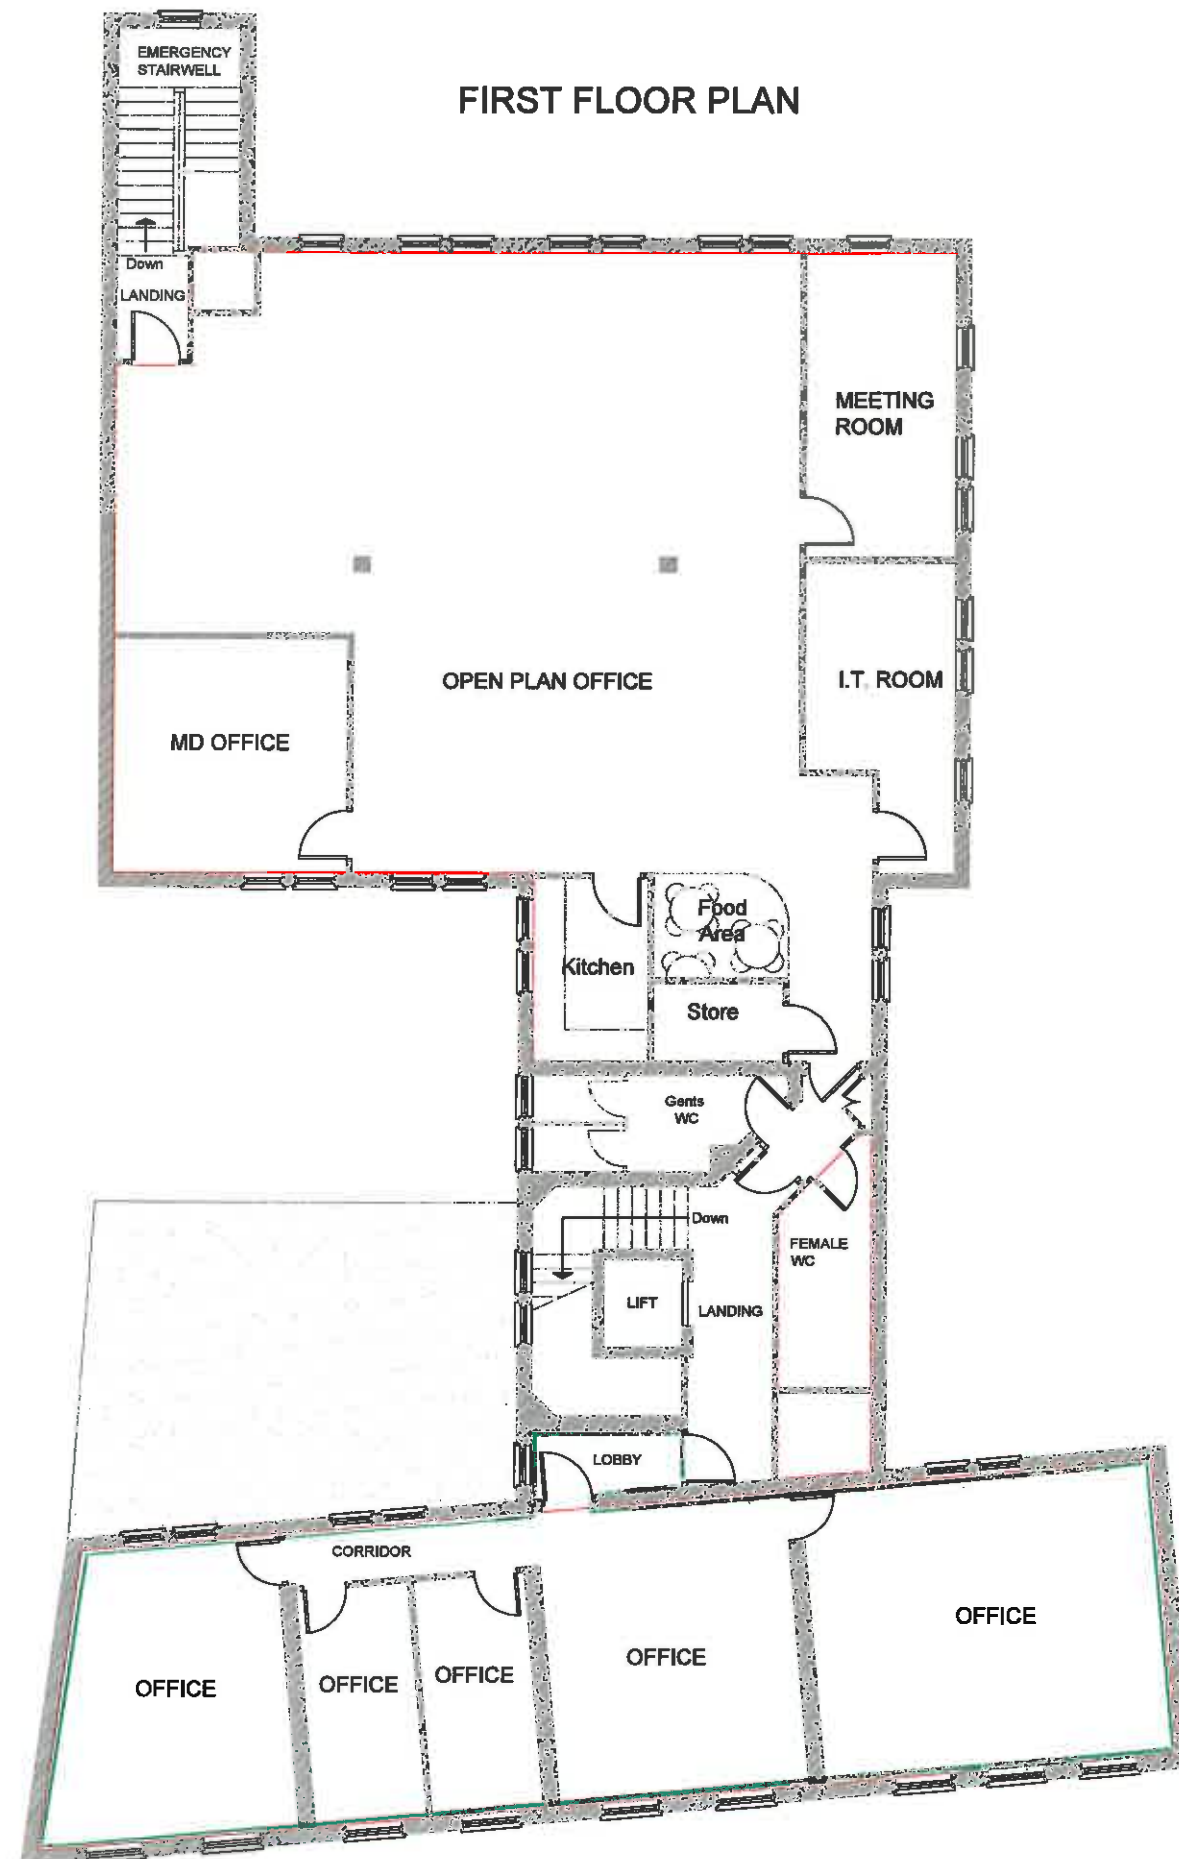

This drawing is copyright. It is lent to you in confidence and must not be reproduced or disclosed to third parties without our prior permission.

Do not scale from this drawing.

This drawing is to be made in conjunction with all relevant consultants' specialist manufacturers' drawings and specifications.

Any discrepancies in dimensions or details on or between these drawings should be drawn to our attention.

All dimensions are in millimetres unless noted otherwise.

Any surveyed information incorporated in this drawing cannot be guaranteed as accurate unless confirmed by fixed dimension.



13	280913	First floor altered following Tenant and clients comments.	LAM
14	140912	ISSUED TO CLIENT FOR COMMENT	LAM
REV	DATE	COMMENT	BY

Existing Floor Plans.

**McAndrew
Roberts
Partnership**

11 Elm Grove Close, Derby Road,
Caversham, Reading, RG4 3HS.
email: caiauk@yahoo.co.uk

CLIENT	Mr. Edward Richardson, Millite Ltd.		
PROJECT	Enterprise House, 95 London Street, Reading, Berkshire, RG1 4QA		
TITLE	Existing Floor Plans. 1st Floor Enterprise House		
SCALE	A2 - 1:100	DATE	14/06/12
DESIGN	LAM	PROJECT	2012 - 02
CHECKED	LAM	DATE	2012-12-01 B