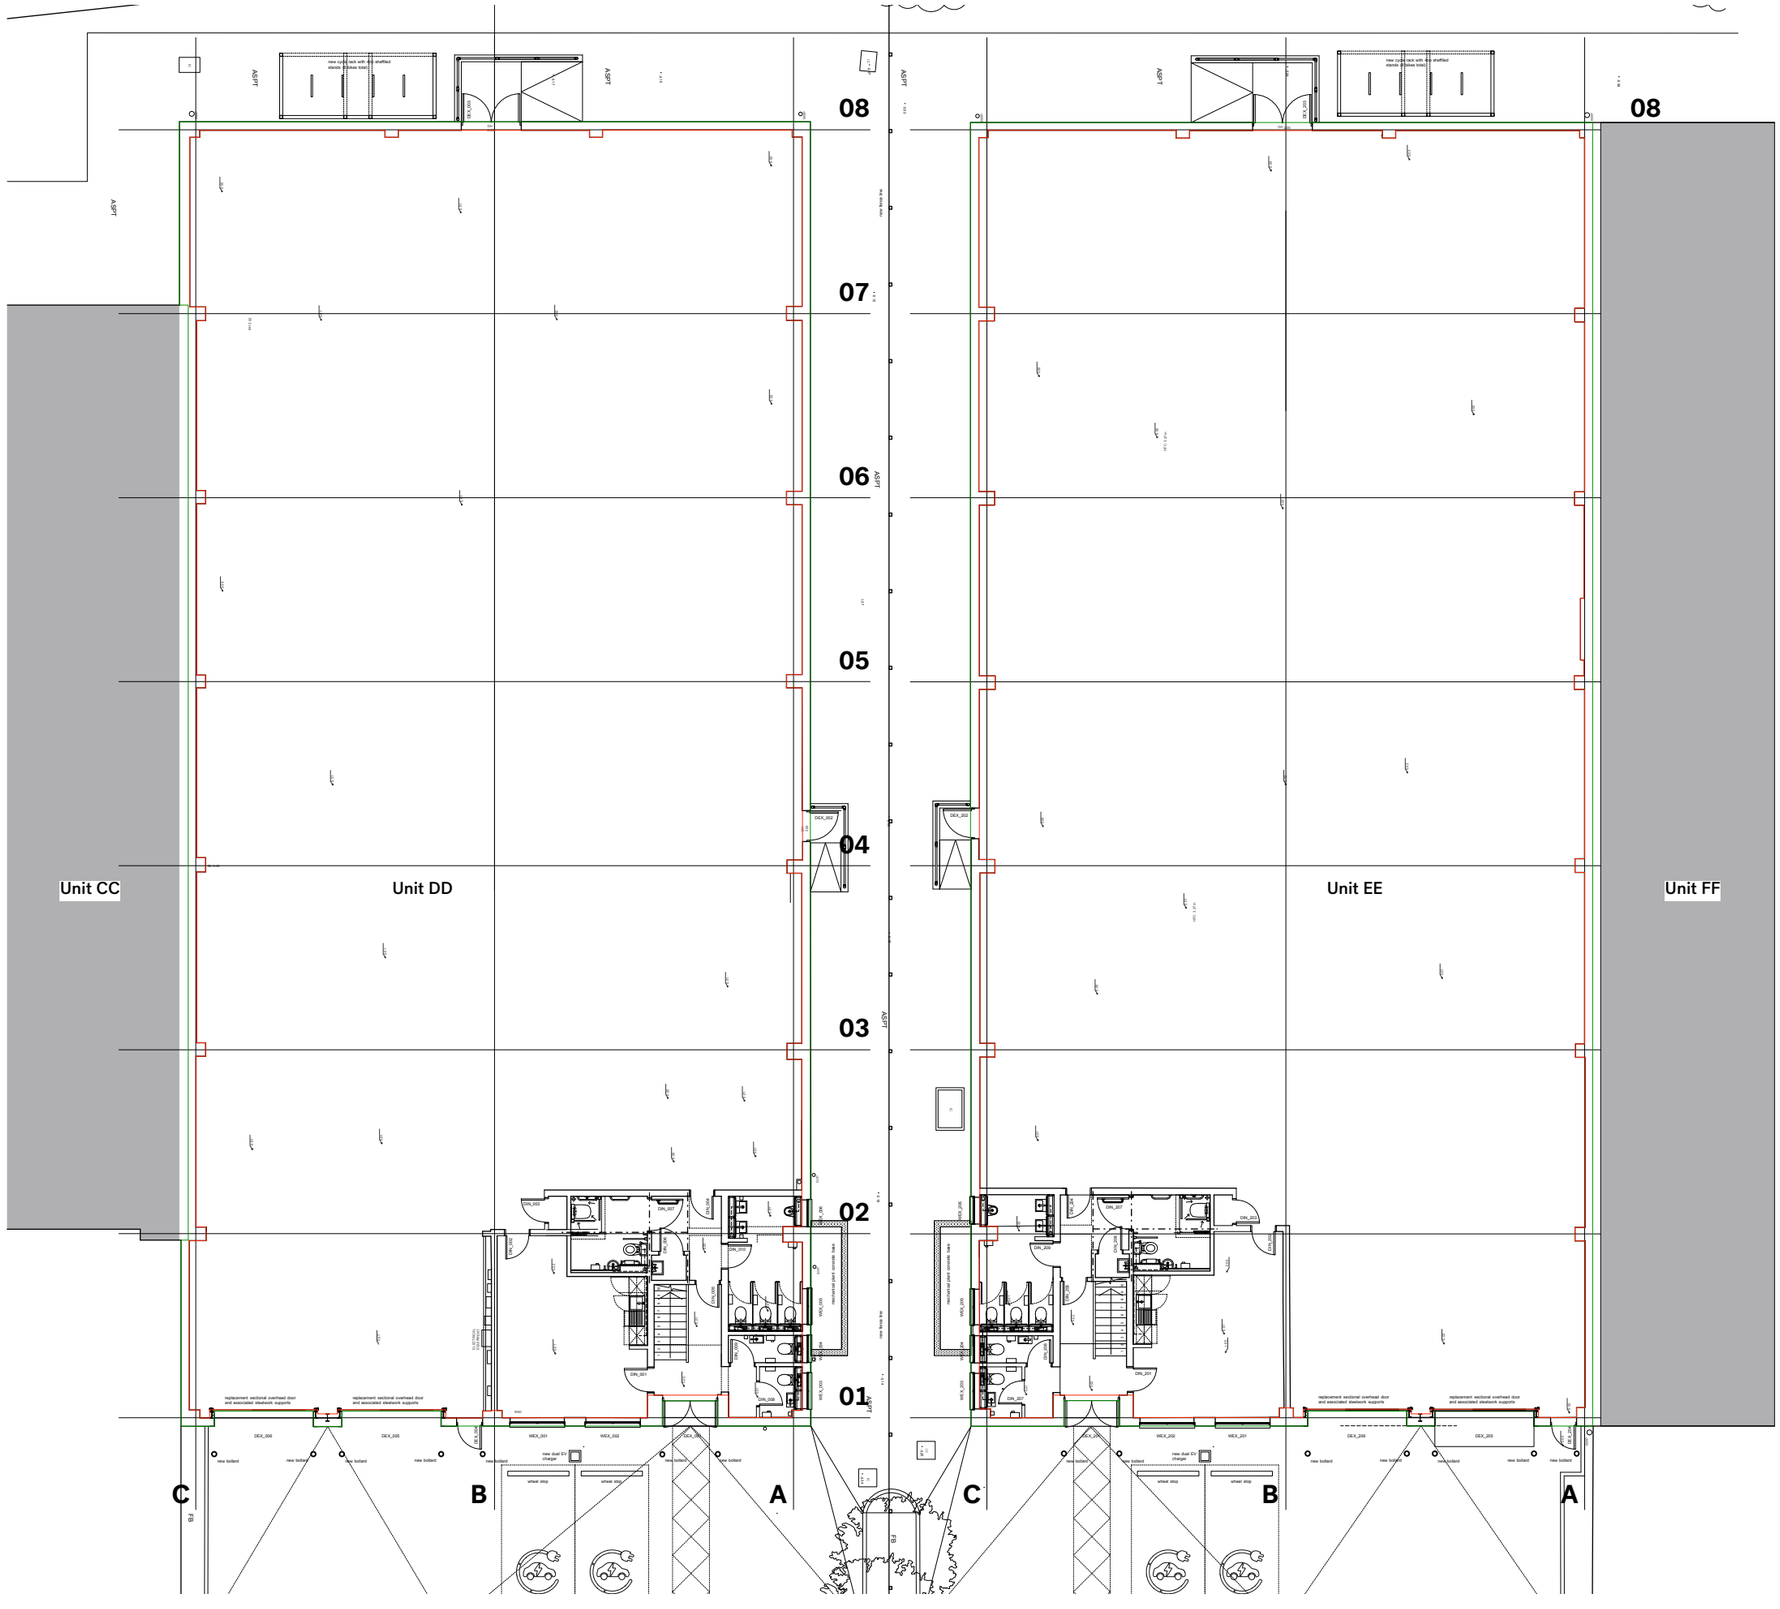

01: Proposed Ground Floor Plan - General Arrangement

Rev.	Date	Description
-	26.04.24	First Issue.
A	29.04.24	General updates.
B	29.05.24	General updates.

Notes:

1. All dimensions in mm.
2. This drawing to be read in conjunction with all relevant contract documents.
3. This drawing to be read in conjunction with all Engineer's and Main contractor/ Sub-Contractor drawings and documentation.
4. Do not scale from this drawing.
5. Report any errors, contradictions, and omissions to the architect as soon as possible.

North

Key:

Gross Internal Area

UNIT DD		
Ground Floor:	825sqm	8,880sqft
First Floor:	58sqm	624sqft
Total:	883sqm	9,504sqft

UNIT EE		
Ground Floor:	821sqm	8,837sqft
First Floor:	59sqm	635sqft
Total:	880sqm	9,472sqft

Gross External Area

UNIT DD		
Ground Floor:	861sqm	9,268sqft
First Floor:	66sqm	710sqft
Total:	927sqm	9,978sqft

UNIT EE		
Ground Floor:	858sqm	9,235sqft
First Floor:	69sqm	743sqft
Total:	927sqm	9,978sqft

Nissen Richards

Unit 5-6 Waterhouse
8 Orsman Road
London N1 5QJ

T 020 7870 8899
info@nissenrichardsstudio.com
www.nissenrichardsstudio.com

Project:	Units DD & EE Forstal Estate, St Michaels Close, Aylesford, Kent ME20 7BU
Client:	Barclays Nominees (George Yard) Limited
Title:	Proposed Ground Floor Plan General Arrangement
Scale:	1:100 at A1 1:200 at A3
Drawing no:	A2707-200/B

Nissen Richards Studio Limited registered in England & Wales no. 07138133