
ALL DIMENSIONS TO BE CHECKED ON SITE
DO NOT SCALE FROM THIS DRAWING.
USE FIGURED DIMENSIONS ONLY.
IF IN DOUBT ASK.
THIS DRAWING IS THE COPYRIGHT OF CRGP LTD. AND SHOULD NOT BE REPRODUCED IN ANY FORMAT WITHOUT PRIOR APPROVAL.

KEY

- NON PUBLIC AREAS
- EXTENT OF THE PREMISES
- FAP — FIRE ALARM CONTROL PANEL
- FIRE ALARM BREAK GLASS CALL POINT UNIT
- SMOKE DETECTOR MULTI SENSOR
- HEAT DETECTOR MULTI SENSOR
- W — WATER FIRE EXTINGUISHER
- CO_2 — CO^2 FIRE EXTINGUISHER
- F — FOAM FIRE EXTINGUISHER
- FB — FIRE BLANKET
- E — ILLUMINATED EMERGENCY EXIT SIGN
- FE — FIRE ESCAPE

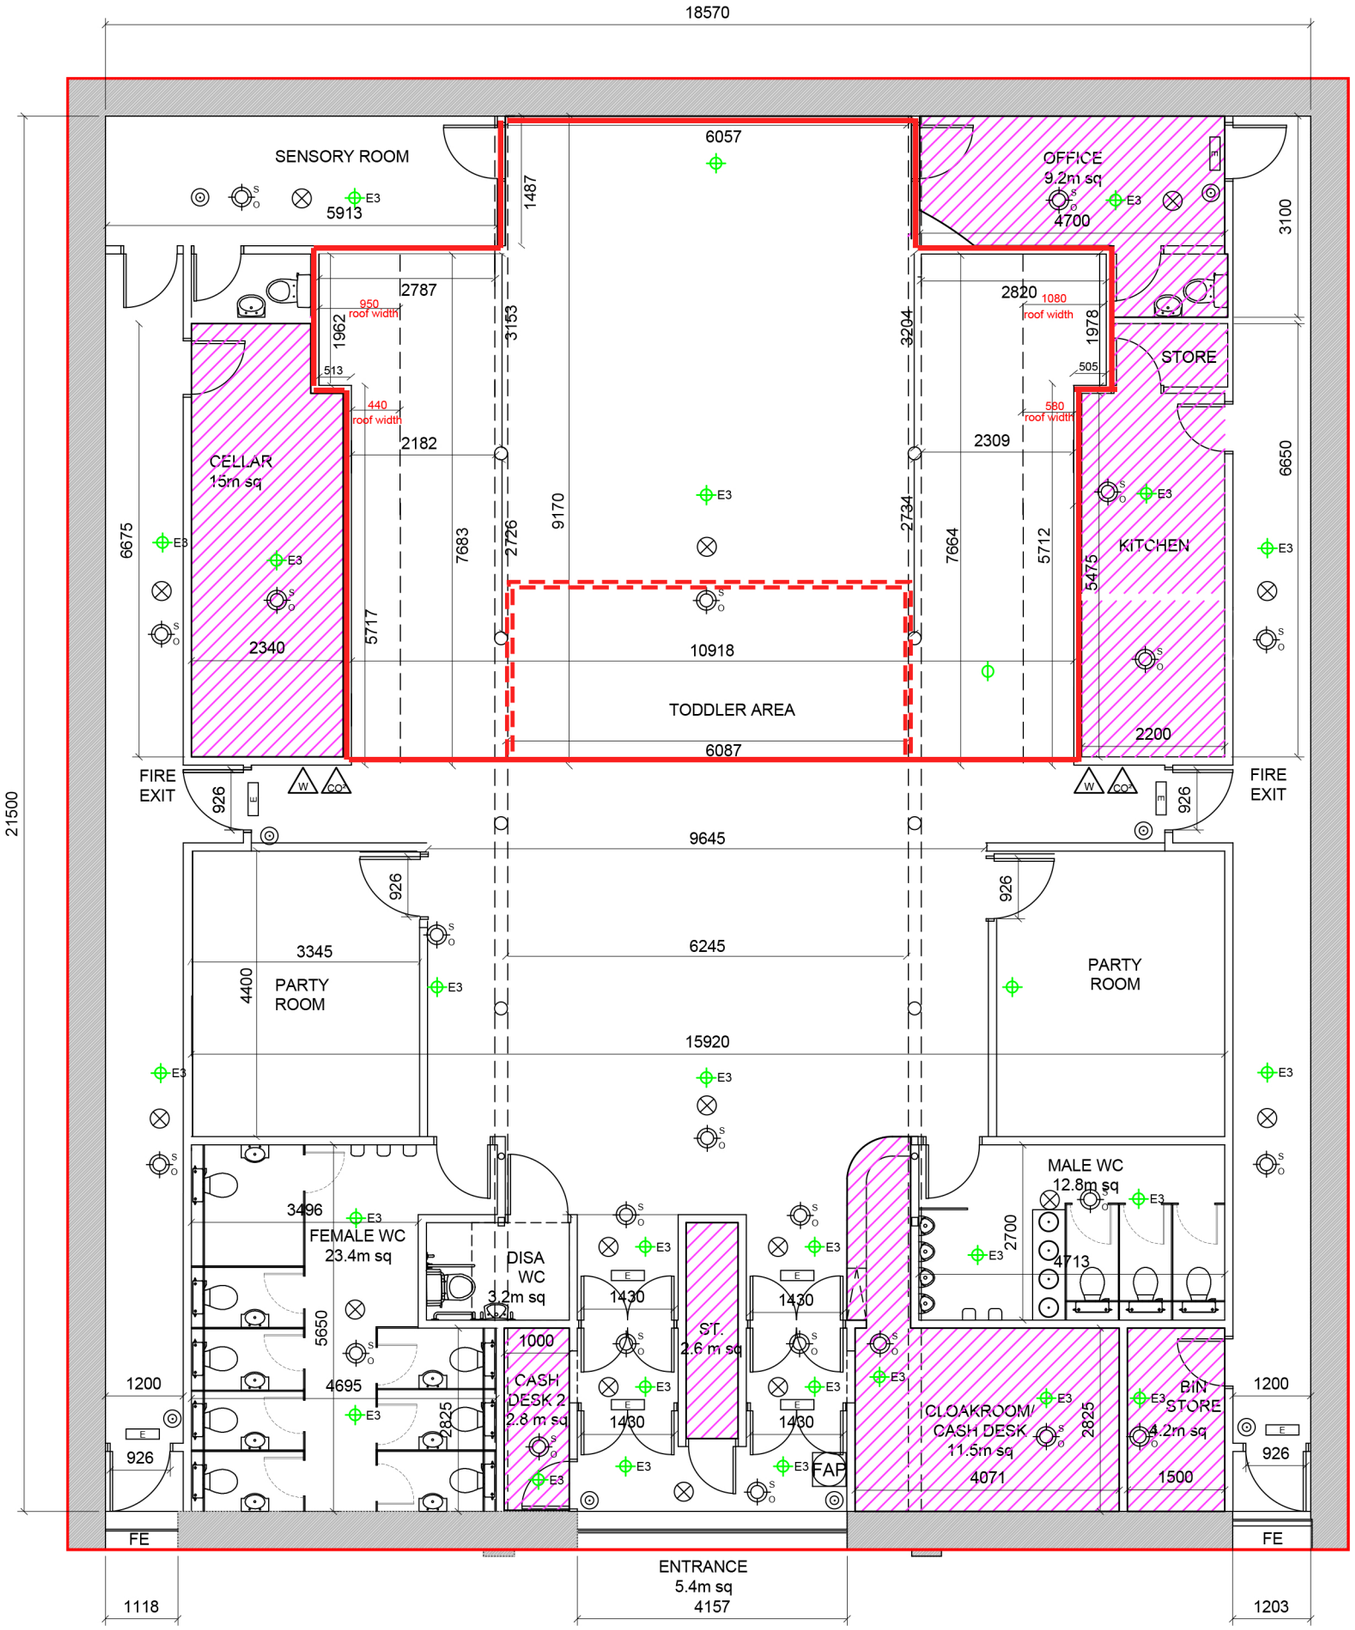

REV	DATE	DESCRIPTION	BY	CHKD
C	201218	Layout updated	BA	CMG
B	191218	Layout updated in response to client	BA	CMG
A	180508	Layout updated to reflect discussions with building control	GS	GS

crgp limited
26 Herbert Street
Glasgow
G20 6NB

also in ***Inverness***

t : 0141 3372255
w : www.**crgp**.co.uk

Architecture Building Surveying Project Management Quantity Surveying

CLIENT
DARIO BERNARDI

PROJECT
13 SHUTTLE STREET, PAISLEY, PA1 1YD

DRG. TITLE
PROPOSED LICENSE PLAN GROUND FLOOR

STATUS
INFORMATION

DRAWN	**GS**	SCALE	**1:100**
CHECKED	**GS**	ORIGINAL	**A3**
JOB NO.	**9354**	DATE	**MAR 2017**

DRG. NO.-REV.
9354-L(20)105-C