


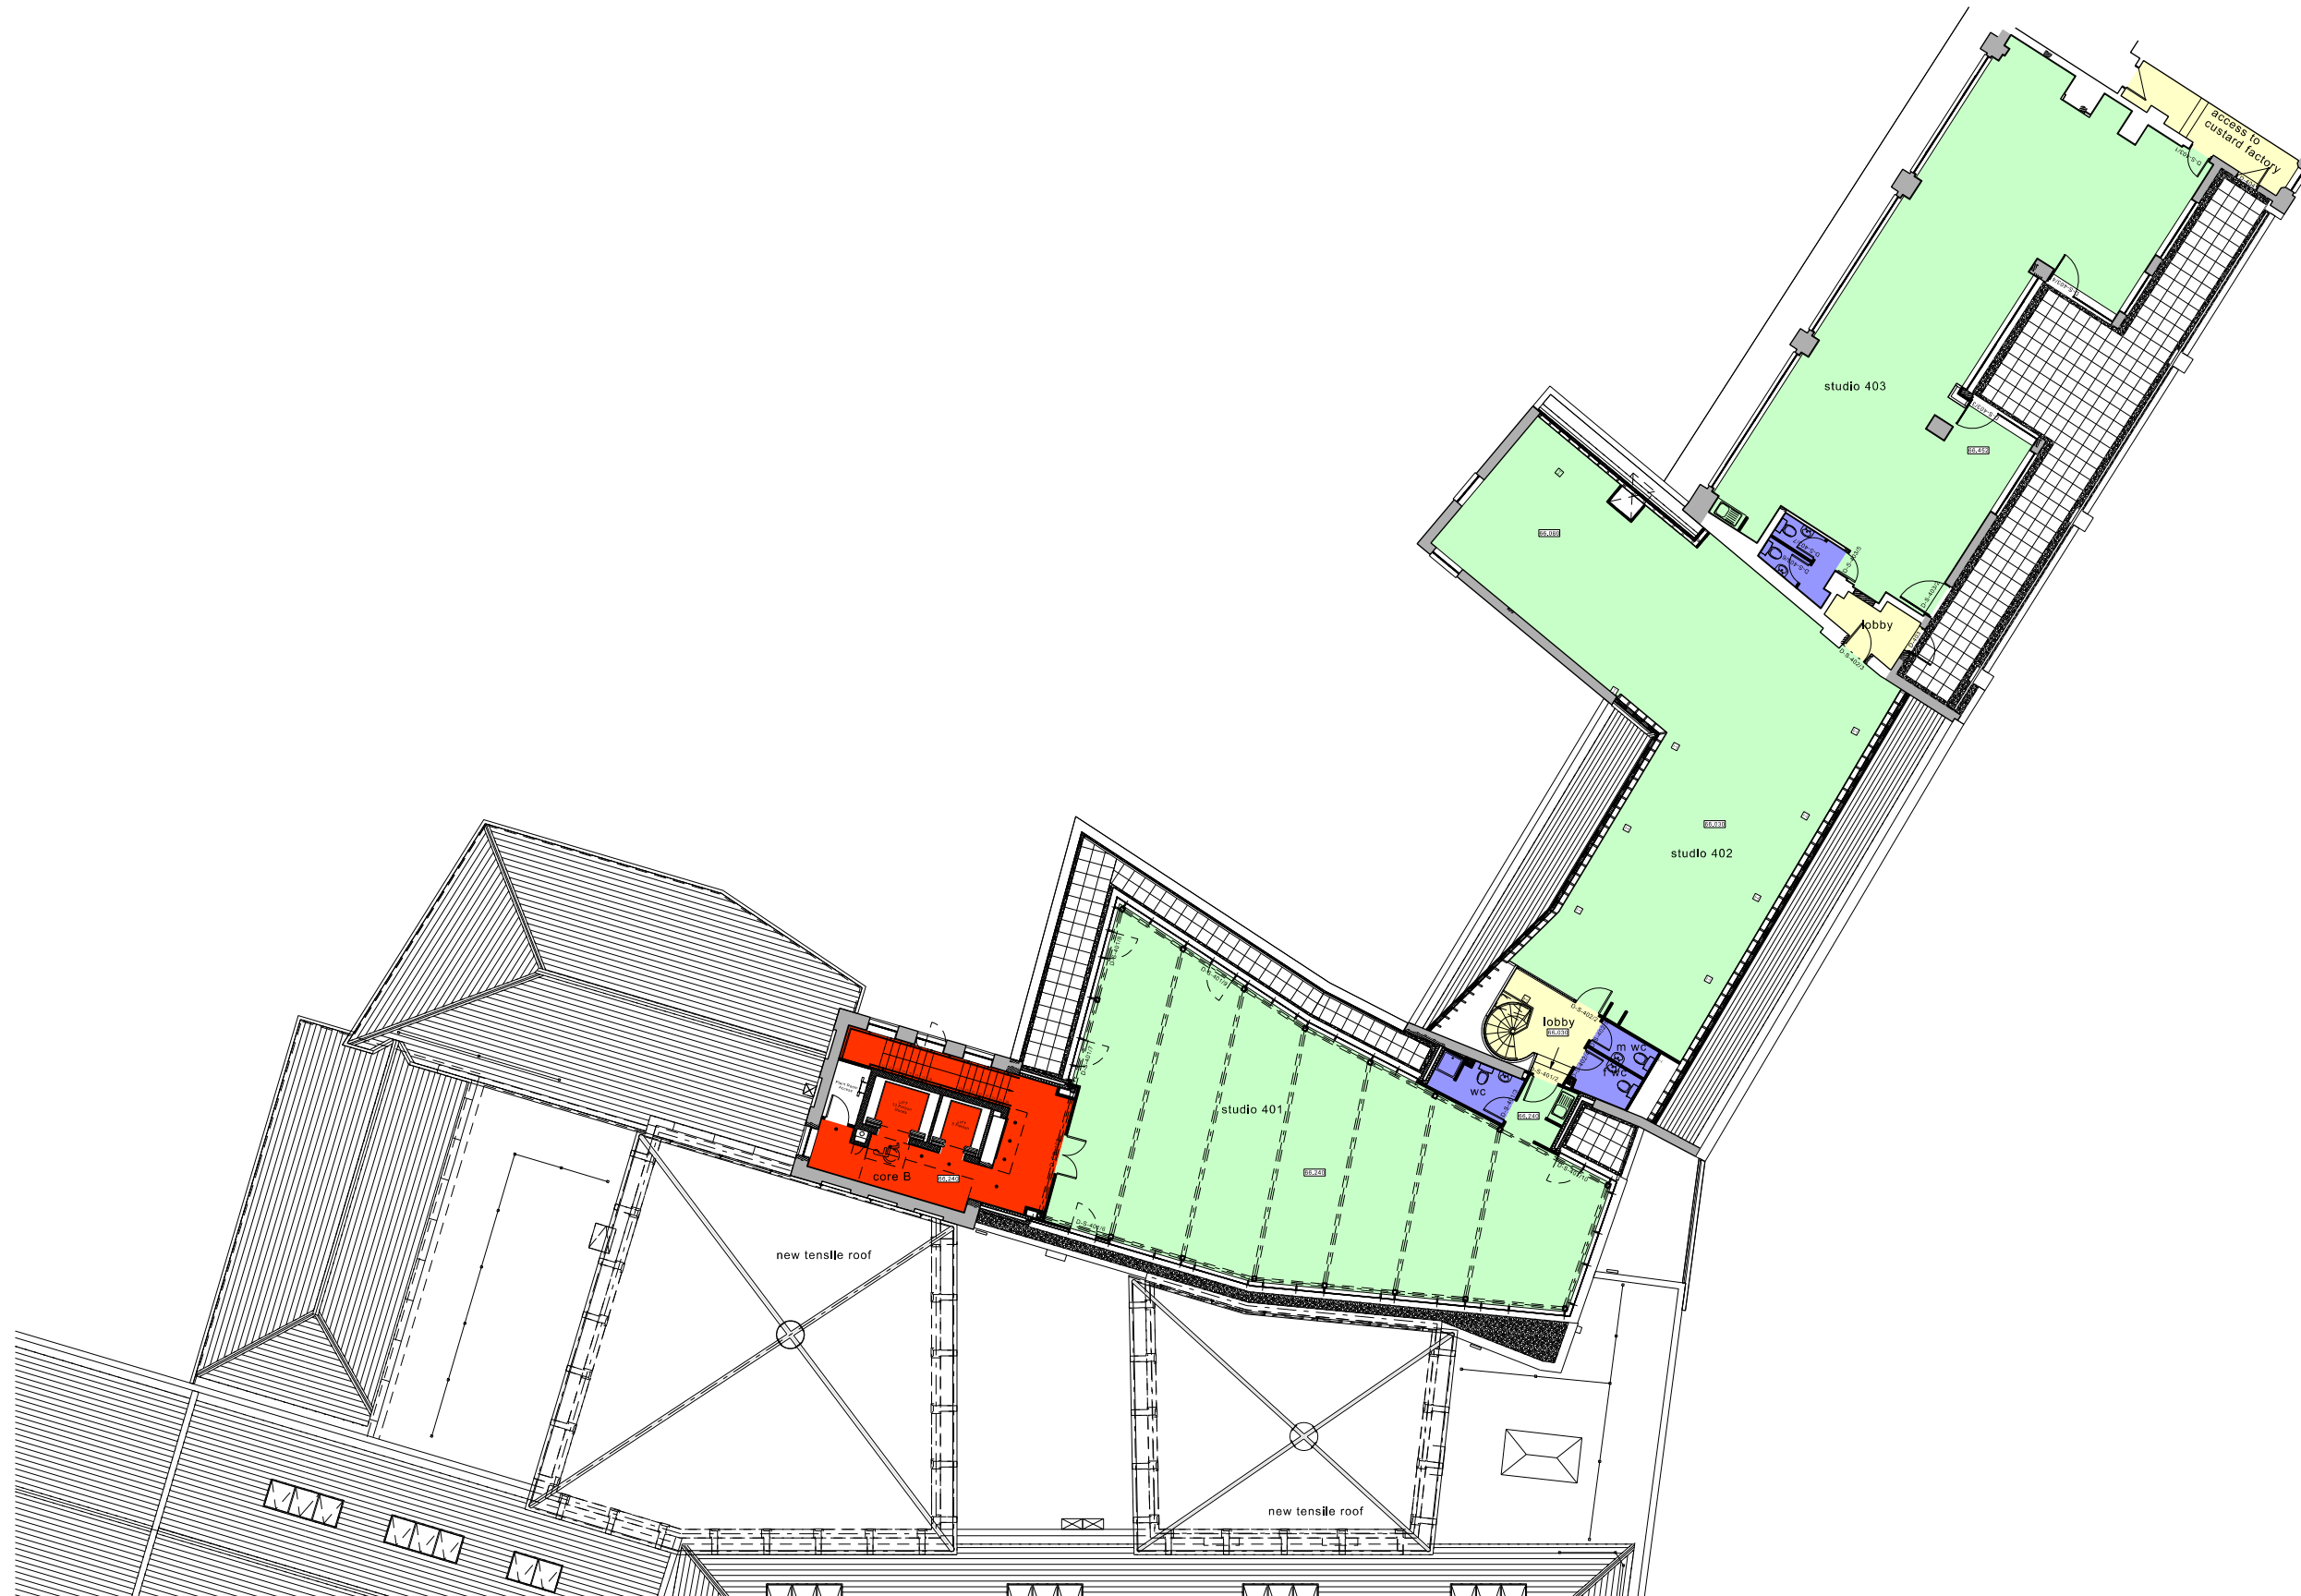

Rev	Drawn	Date	Comment
1	MP	12.05.10	ISSUED FOR CLIENT INFORMATION

weedon partnership architects

**DEVONSHIRE HOUSE - BIRMINGHAM
F O U R T H F L O O R**

Quadrant Court 47+48 Calthorpe Road Edgbaston Birmingham B15 1TH
T 0121 454 4171 F 0121 455 9152
architects@weedonpartnership.co.uk www.weedonpartnership.co.uk

Drawn MP Date MAY 2010 FOR INFORMATION
Checked Scale 1:250 @ A3 15856 A0065-1