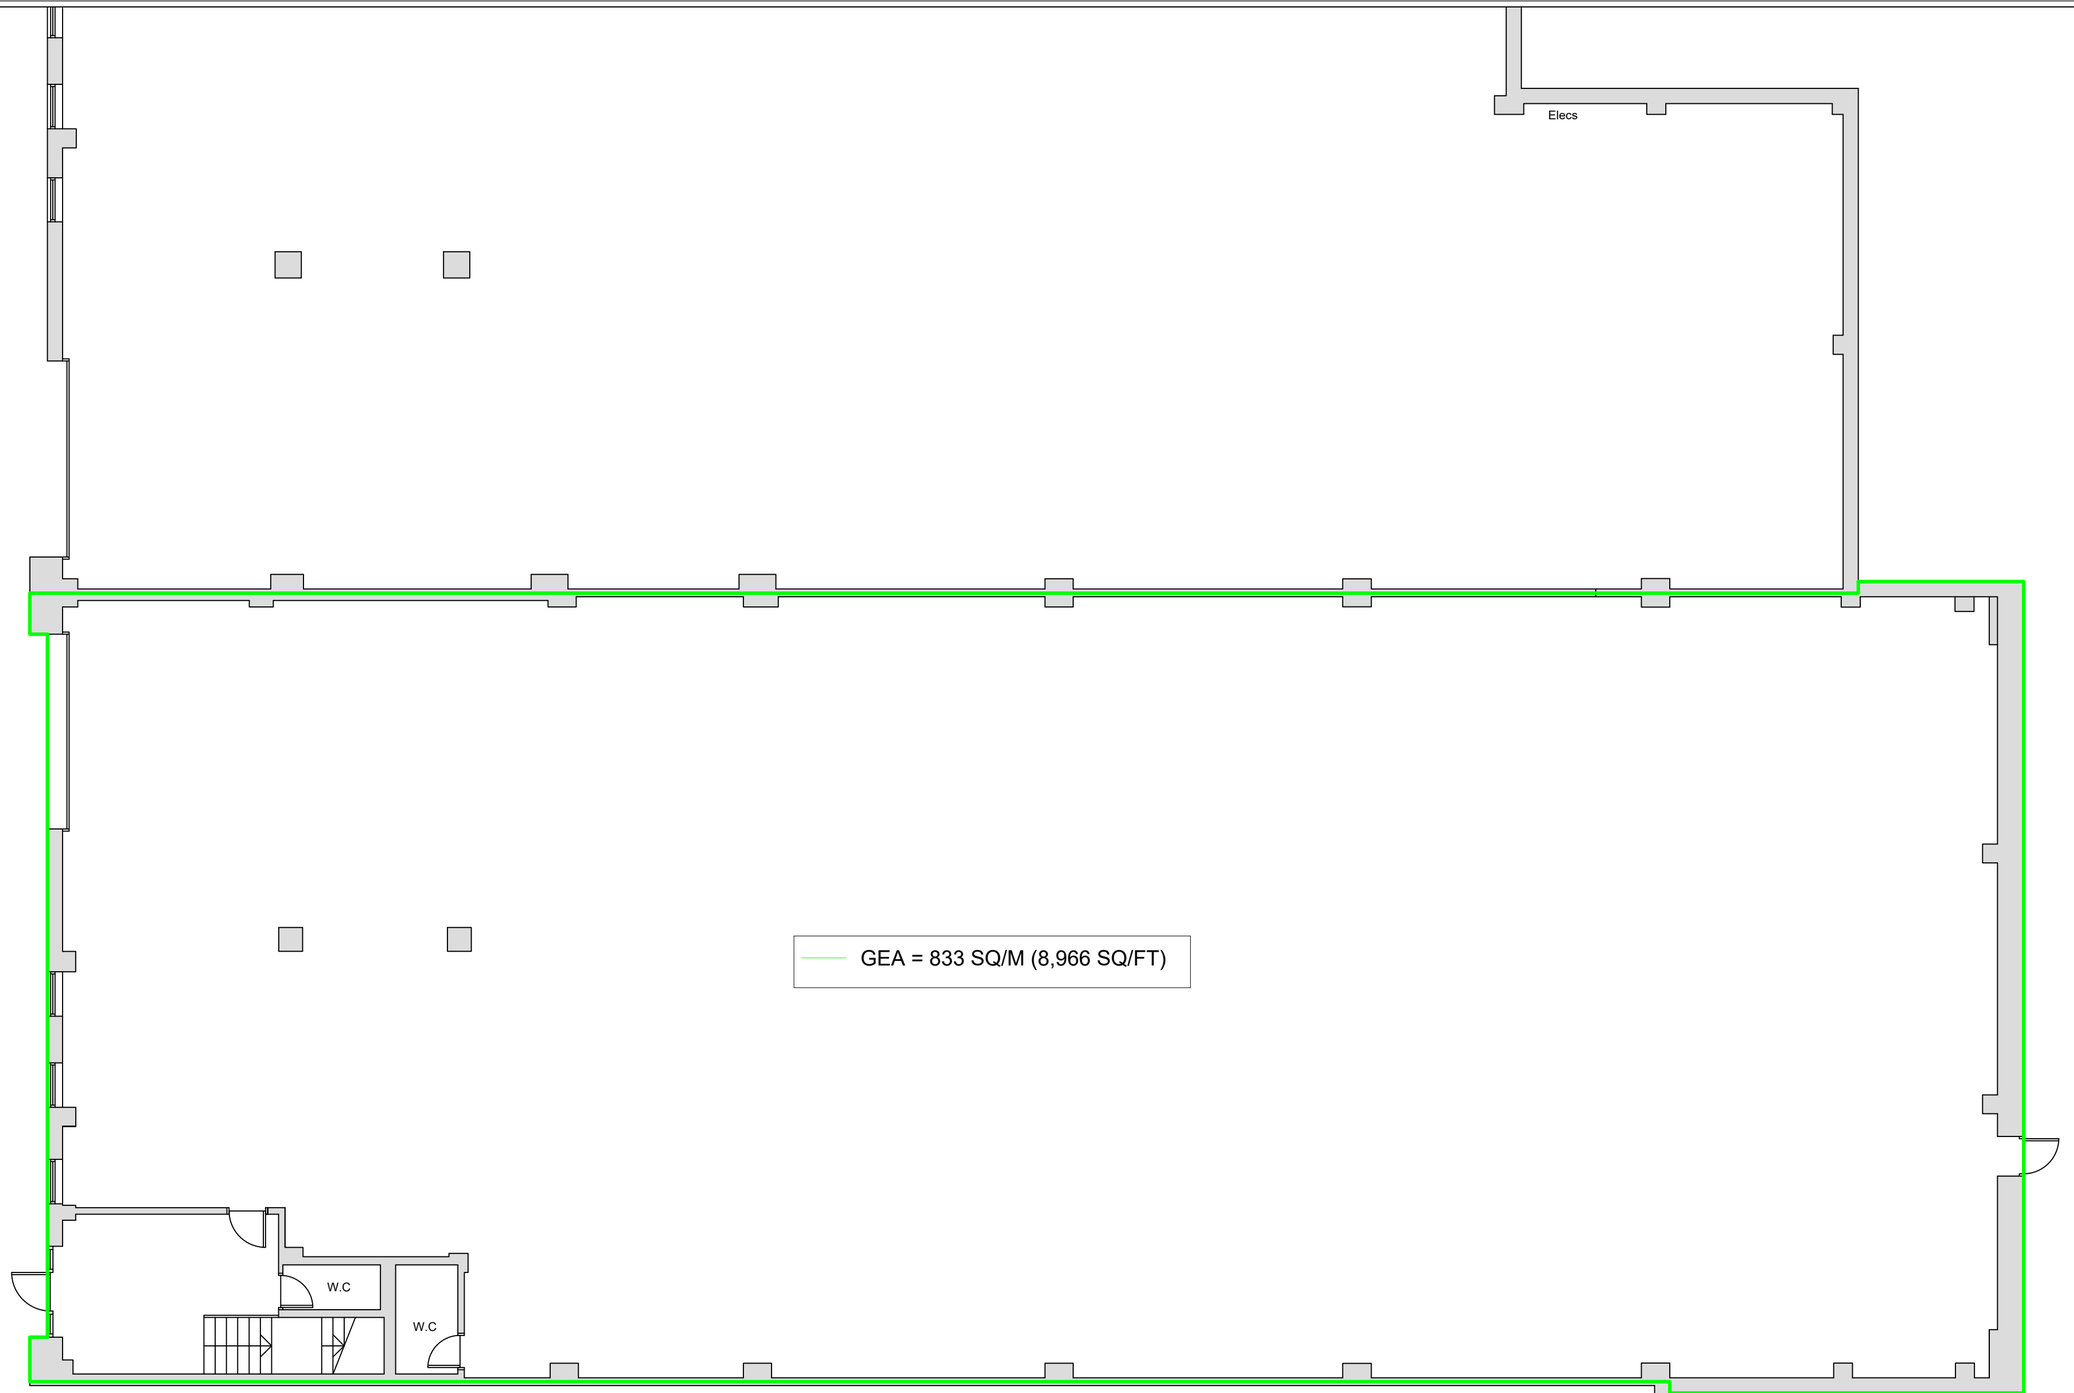


Ground Floor

IMPORTANT
Copyright of this drawing belongs to and is vested in CHO GROUP LIMITED. It may not be reproduced or distributed in any way or for any purpose without written consent by CHO GROUP LIMITED. Any Persons, firm or company unlawfully reproducing or distributing this drawing or in anyway infringing the copyright therein will be prosecuted.

In the event of any detail or dimensional conflict between drawings, the matter should be referred to CHO GROUP LIMITED for clarification.

Where dimensions are not given, drawings must not be scaled.

All dimensions to be checked on site prior to any work commencing.

All dimensions shown on the drawings are in millimeters

All works to be carried out in accordance and with the approval of all statutory authorities. To include planning, building control, local water authority, etc.

All works to be carried out in accordance with current CDM regulations.

CHO GROUP LIMITED, Trading as

SPLIT INFINITIVE

Split Infinitive

45 Sundial Court
Barnsbury Lane
Surbiton
KT5 9AN

Tel +44(0) 20 7183 7099
Mob +44(0) 78 826 8339

email young@split-infinitive.com
webpage www.split-infinitive.com

Client

Project

Unit 10 Falcon Park
Neasden, NW10 1RZ

Drawing

Ground Floor Layout with GEA

Scale


1:100@A2

Date 16th January 2025

Drawn YC

Drawing No. AB01-10FP

Rev.

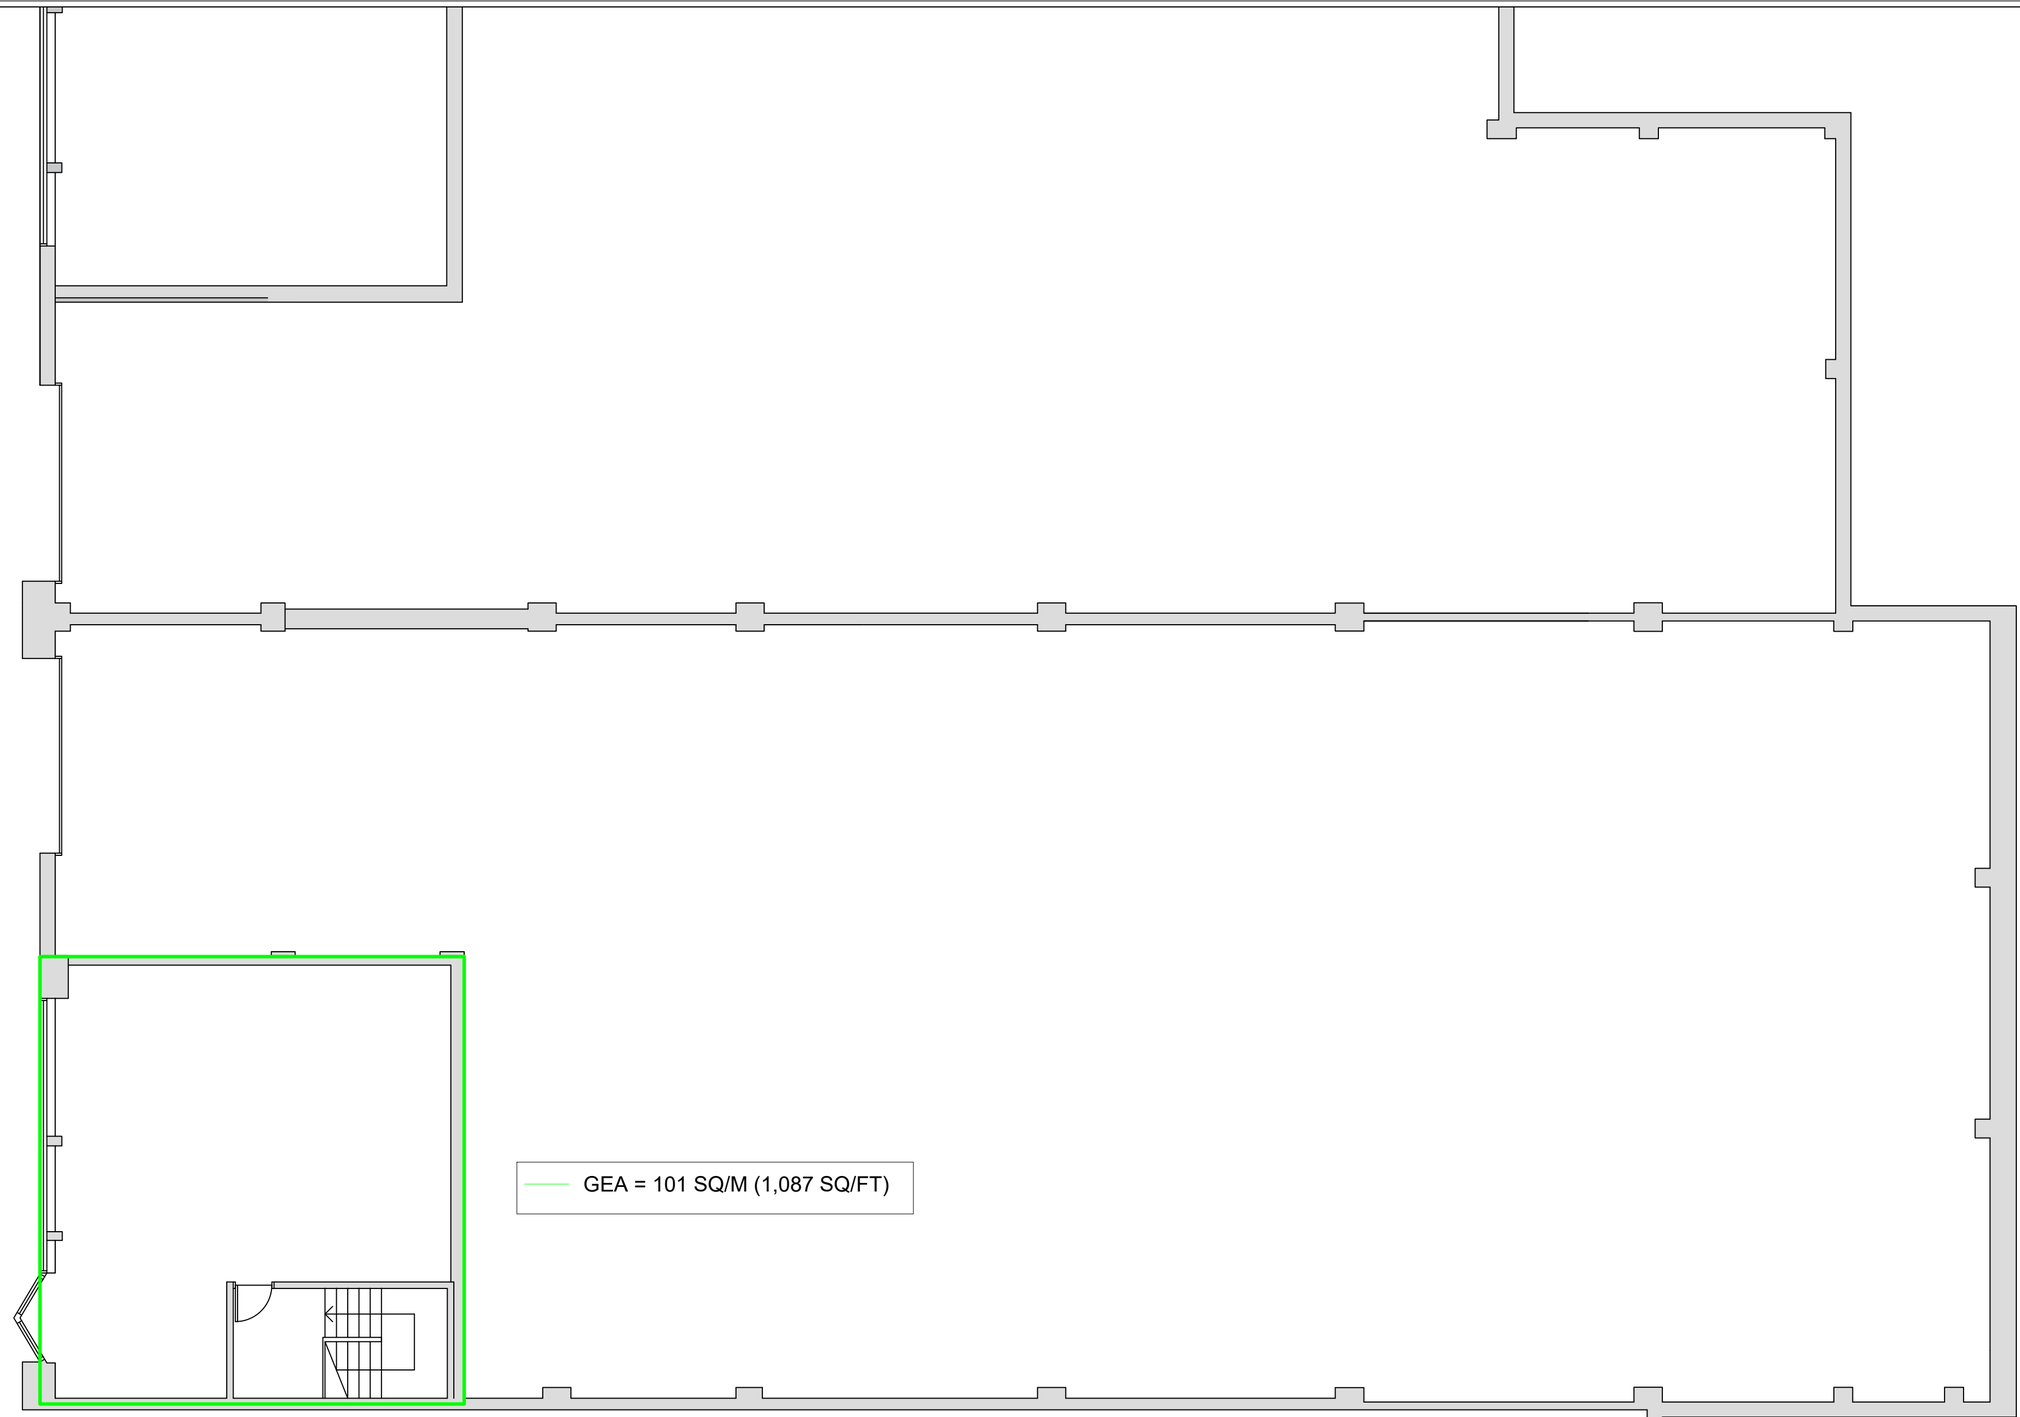

First Floor

IMPORTANT
Copyright of this drawing belongs to and is vested in CHO GROUP LIMITED. It may not be reproduced or distributed in any way or for any purpose without written consent by CHO GROUP LIMITED. Any Persons, firm or company unlawfully reproducing or distributing this drawing or in anyway infringing the copyright therein will be prosecuted.

In the event of any detail or dimensional conflict between drawings, the matter should be referred to CHO GROUP LIMITED for clarification.

Where dimensions are not given, drawings must not be scaled.

All dimensions to be checked on site prior to any work commencing.

All dimensions shown on the drawings are in millimeters

All works to be carried out in accordance and with the approval of all statutory authorities. To include pde planning, building control, local water authority, etc.

All works to be carried out in accordance with current CDM regulations.

CHO GROUP LIMITED, Trading as

SPLIT INFINITIVE

Split Infinitive

45 Sundial Court
Barnsbury Lane
Surbiton
KT5 9AN

Tel +44(0) 20 7183 7099
Mob +44(0) 78 826 8339

email young@split-infinitive.com
webpage www.split-infinitive.com

Client

Project

Unit 10 Falcon Park
Neasden, NW10 1RZ

Drawing

First Floor Layout with GEA

Scale

1:100@A2

Date 16th January 2025

Drawn YC

Drawing No. AB02-10FP

Rev.