



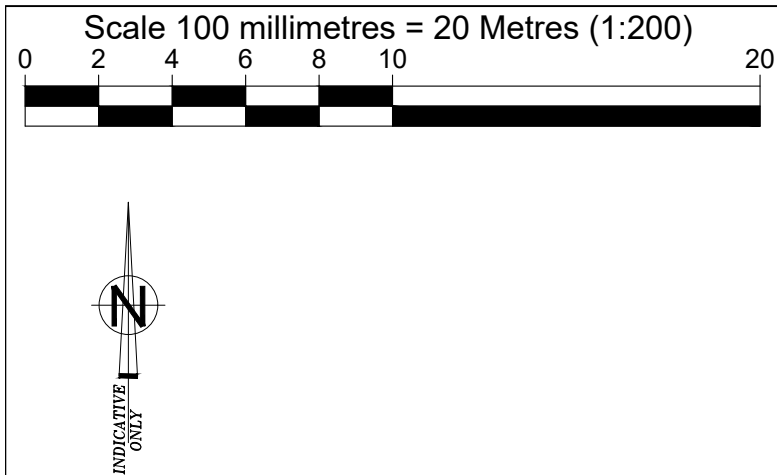

- Legend: BS1635:1990 (ISO6790)
- 30 Mins Fire Resisting Wall/Door
 - Upwards Direction of Staircase
 - S Door resistant to the passage of Smoke
 - Fire Alarm Call Point
 - Carbon Dioxide Fire Extinguisher
 - Water Fire Extinguisher
 - Area Covered By Emergency Lighting
 - Fire Exit Sign
 - Illuminated Exit Sign
 - S Smoke Detector
 - Fire Alarm Sounder
 - S14 Notice: Fire Door Keep Locked
 - PB Panic Bar
 - DR Dry Riser
 - A Stair Identifications



Fire Consultants :-
Force Fire
CONSULTANCY LIMITED
11 Brunel Road, Gorse Lane Industrial Estate,
CLACTON-ON-SEA, CO15 4LU
Tel: 01255 221515 Fax: 01255 222493,
E-Mail enquiries@forcefire.com
URL: <http://www.forcefire.com>

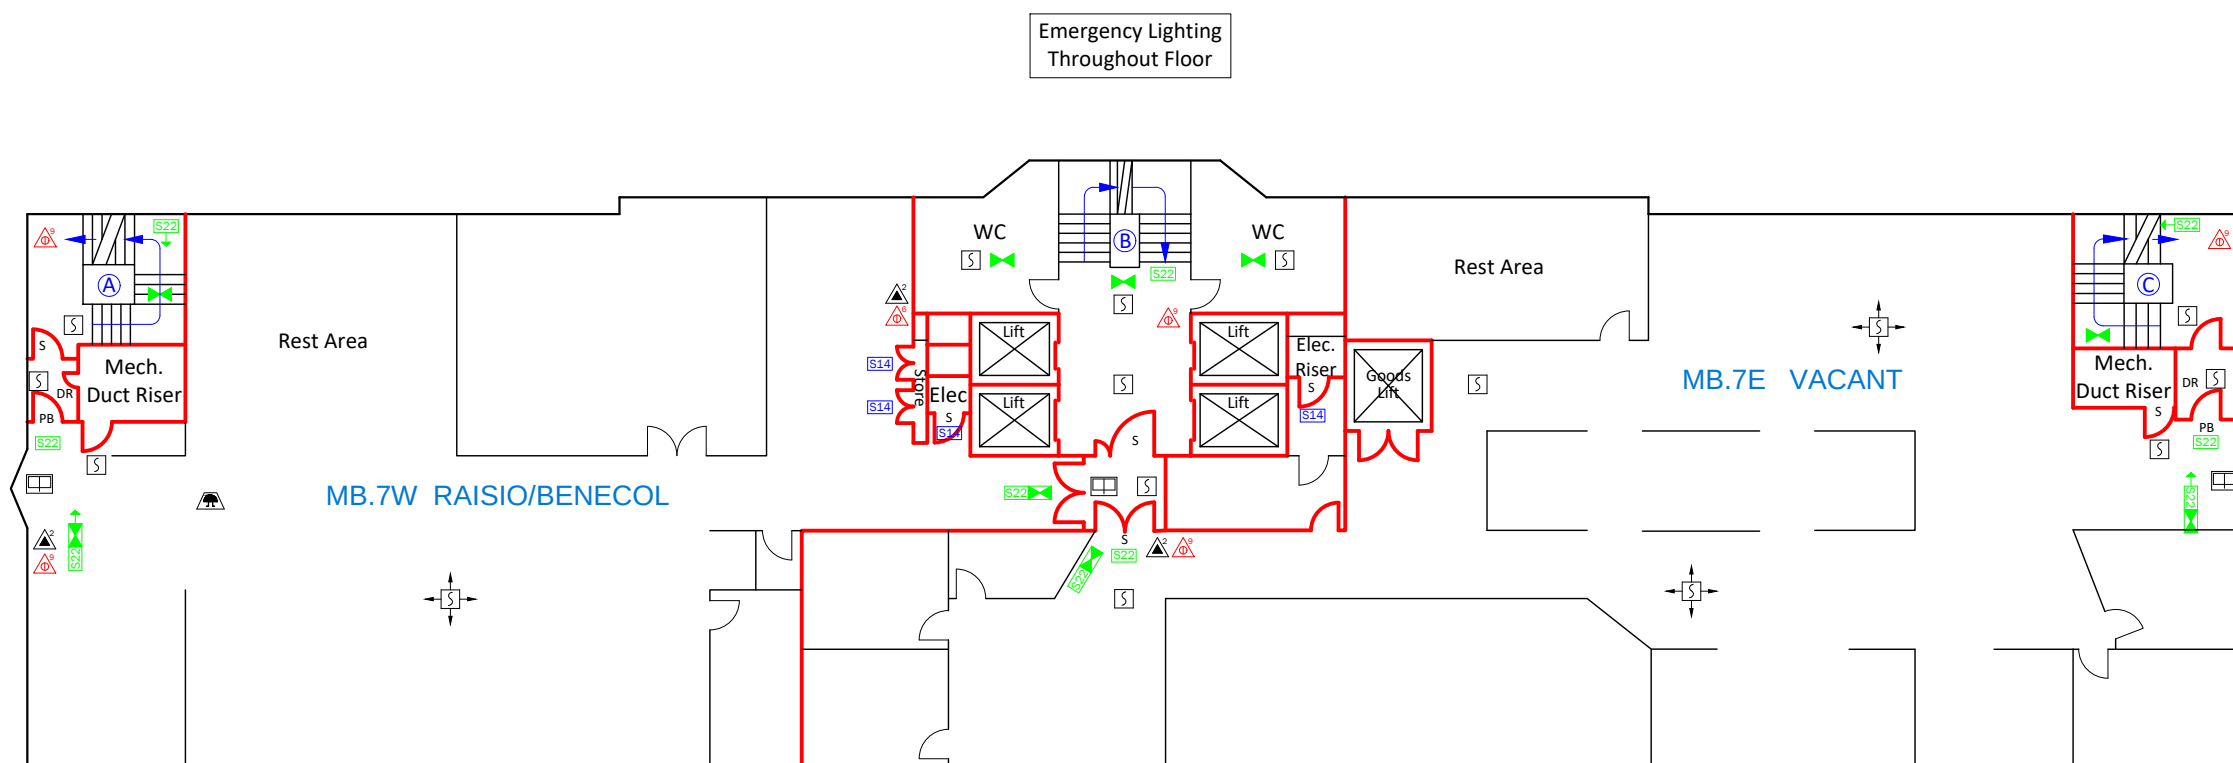

Floor Level :- **Seventh**

Address :- **1000 Great West Road
Brentford
Middlesex
TW8 9HH**

Drawing Number:- 4555-7
Drawn by:- D Cater
Checked by:- T Moore
Date :- 21st April 2005
Amended:- 27th March 2019
Sheet:- 8 of 13
Scale:- 1:200 @ A3 Size

This drawing, its contents & its associated properties are the property of Force Fire Consultancy. No reproduction is permitted without prior written consent by the management of Force Fire Consultancy.