

340.000 E

360.000 E

DATE REVISIONS

720.000 N


720.000 N

700.000 N

700.000 N

340.000 E

360.000 E

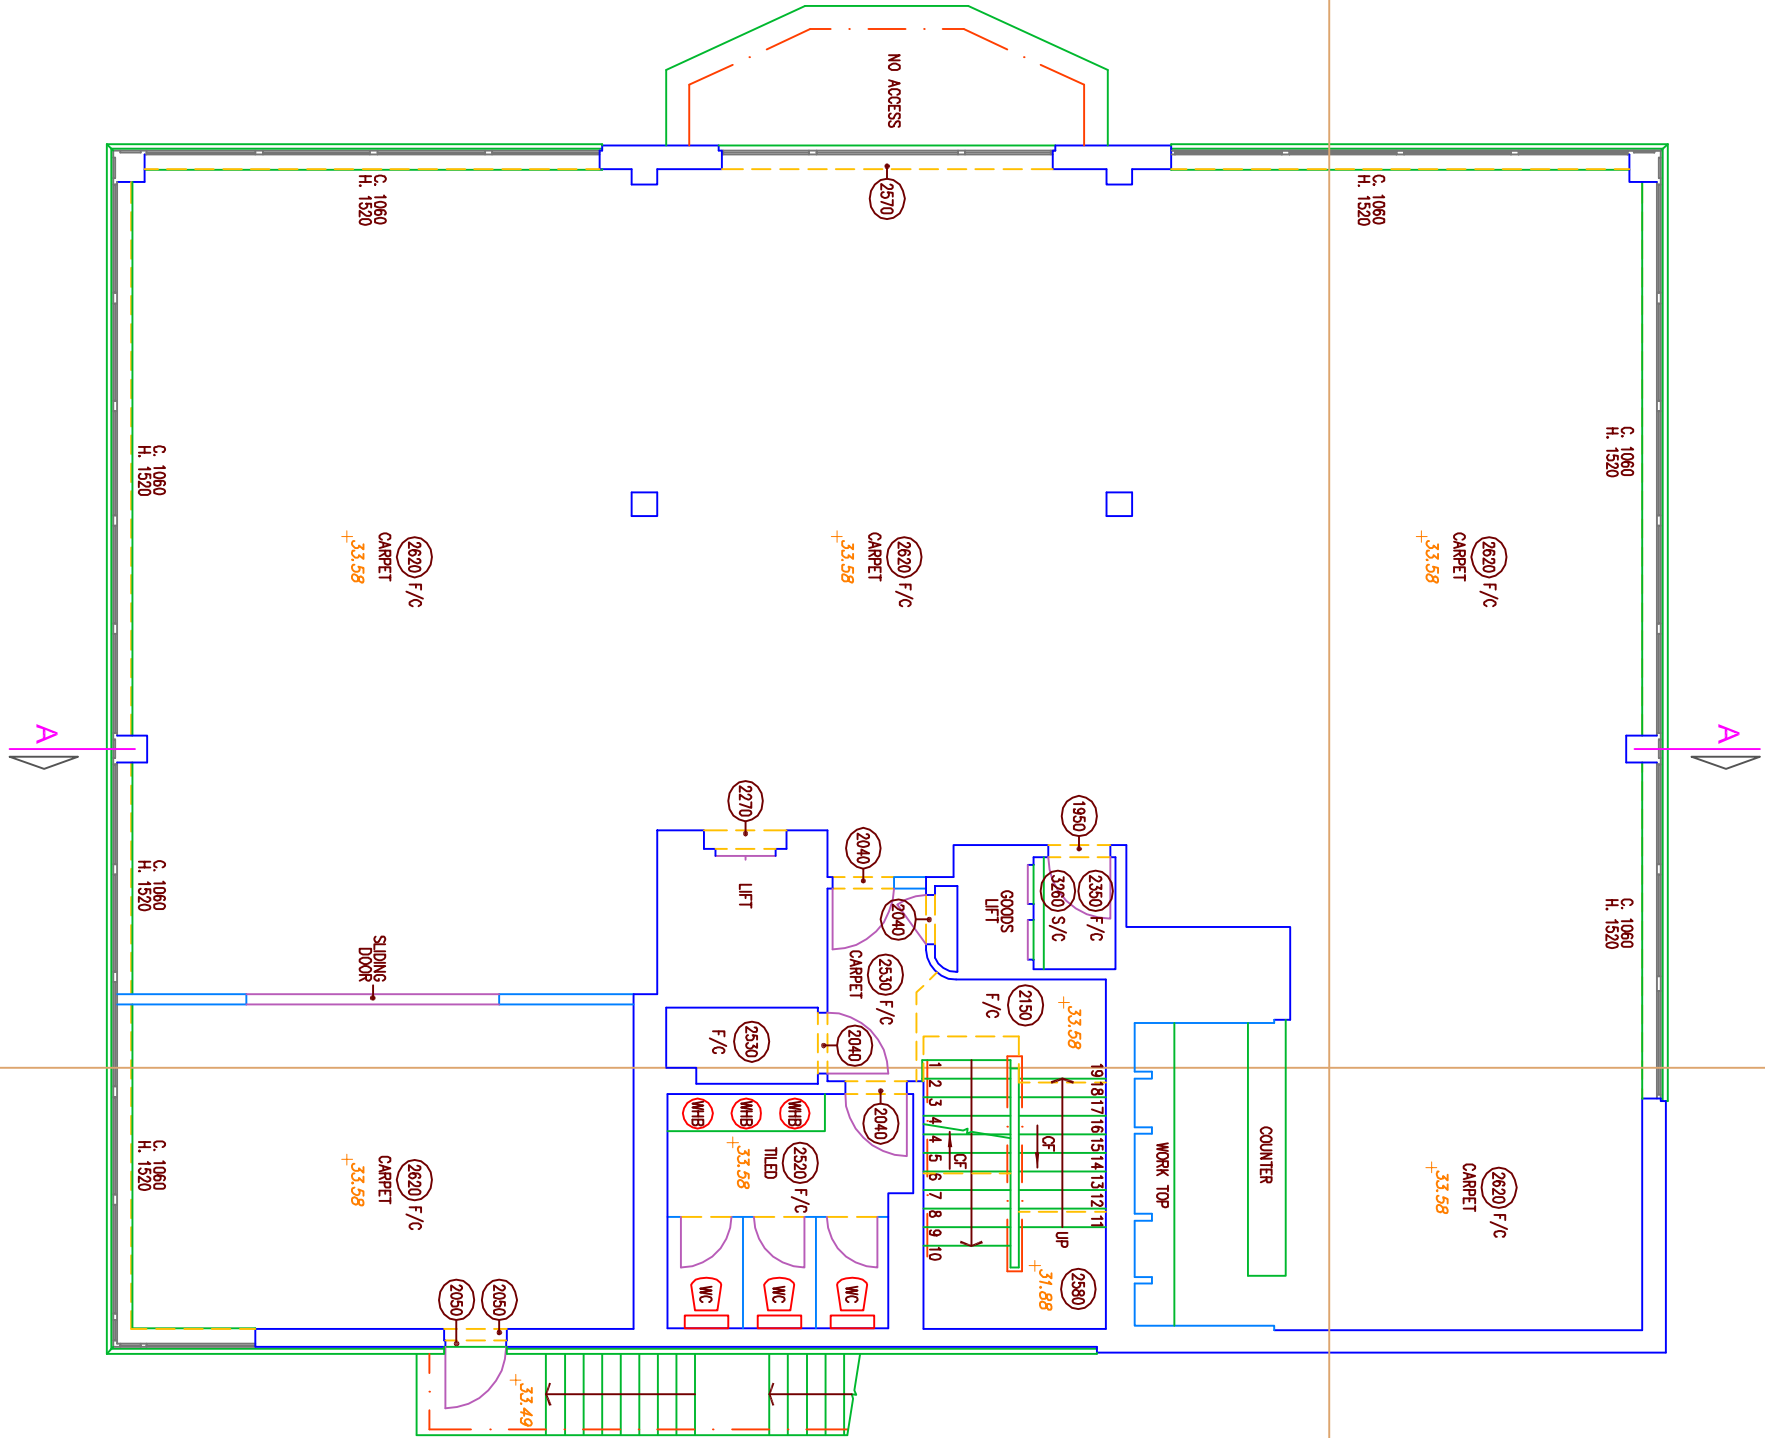

LEGEND (WHERE APPLICABLE)

---	LINE INDICATES OVERHEAD OR HIDDEN DETAIL
---	INDICATES CENTRE OF STEEL, RAILING OR FENCES
C. 0000	CILL HEIGHT TO OPENING FROM FINISHED FLOOR LEVEL
SP. 0000	SPRING HEIGHT TO ARCH FROM CILL LEVEL
H. 0000	HEAD HEIGHT TO OPENING FROM CILL LEVEL
+ 10.00	GROSS INDICATES POSITION OF LEVEL
DL. 10.00	INDICATES POSITION OF DEDUCED LEVEL
0000	INDICATES RELEVANT CEILING, BEAM OR SOFFIT HEIGHT
G. GIRTH	EXISTING TREE (SPREAD & HEIGHTS - NEAREST METRE)
H. HEIGHT	
S. SPREAD	

PLEASE NOTE (WHERE APPLICABLE)


1. THE ACCURACY OF THIS SURVEY DRAWING IS DEPENDENT UPON THE SCALE AT WHICH IT IS PRODUCED. USERS SHOULD NOT RE-SCALE THIS DRAWING WITHOUT WRITTEN CONSENT.
2. WHILST ALL REASONABLE CARE HAS BEEN TAKEN IN LOCATING THE UNDERGROUND SERVICES SHOWN ON THIS DRAWING, THE COMPLETENESS OR THE ACCURACY OF THE INFORMATION CANNOT BE GUARANTEED. USERS SHOULD SATISFY THEMSELVES WITH REGARD TO THE TYPE, SIZE AND ROUTE OF SERVICES BEFORE CONNECTIONS ARE AUTHORISED.
3. THE ABILITY TO SCALE FROM THIS SURVEY DRAWING IS DEPENDENT ON THE STABILITY OF THE DRAWING MATERIAL. USERS SHOULD VERIFY, BY THE SCALE OF THE SURVEY GRID, THE ACCURACY OF THE DRAWING MATERIAL PRIOR TO SCALING DIMENSIONAL INFORMATION.

THIS SURVEY IS ON ARBITRARY GRIDS
IN ORIGIN, ORIENTATION AND LEVELS

TITLE

PROJECT

388 Bath Road,
Harmondsworth, UB7 0DH

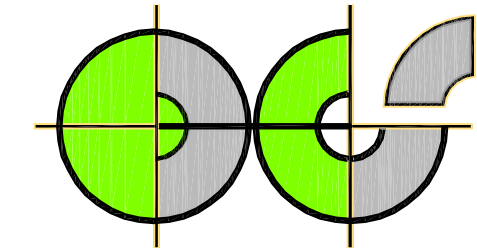

DIRECT CONSTRUCTION SURVEYORS

2 TOWER CLOSE, LONDON SE20 8NH; tel: 07854770891

SCALE	DRAWN
1:100@A2	S.F.
DATE	REVISION
JULY 2026	

DRAWING NO.
3743/03