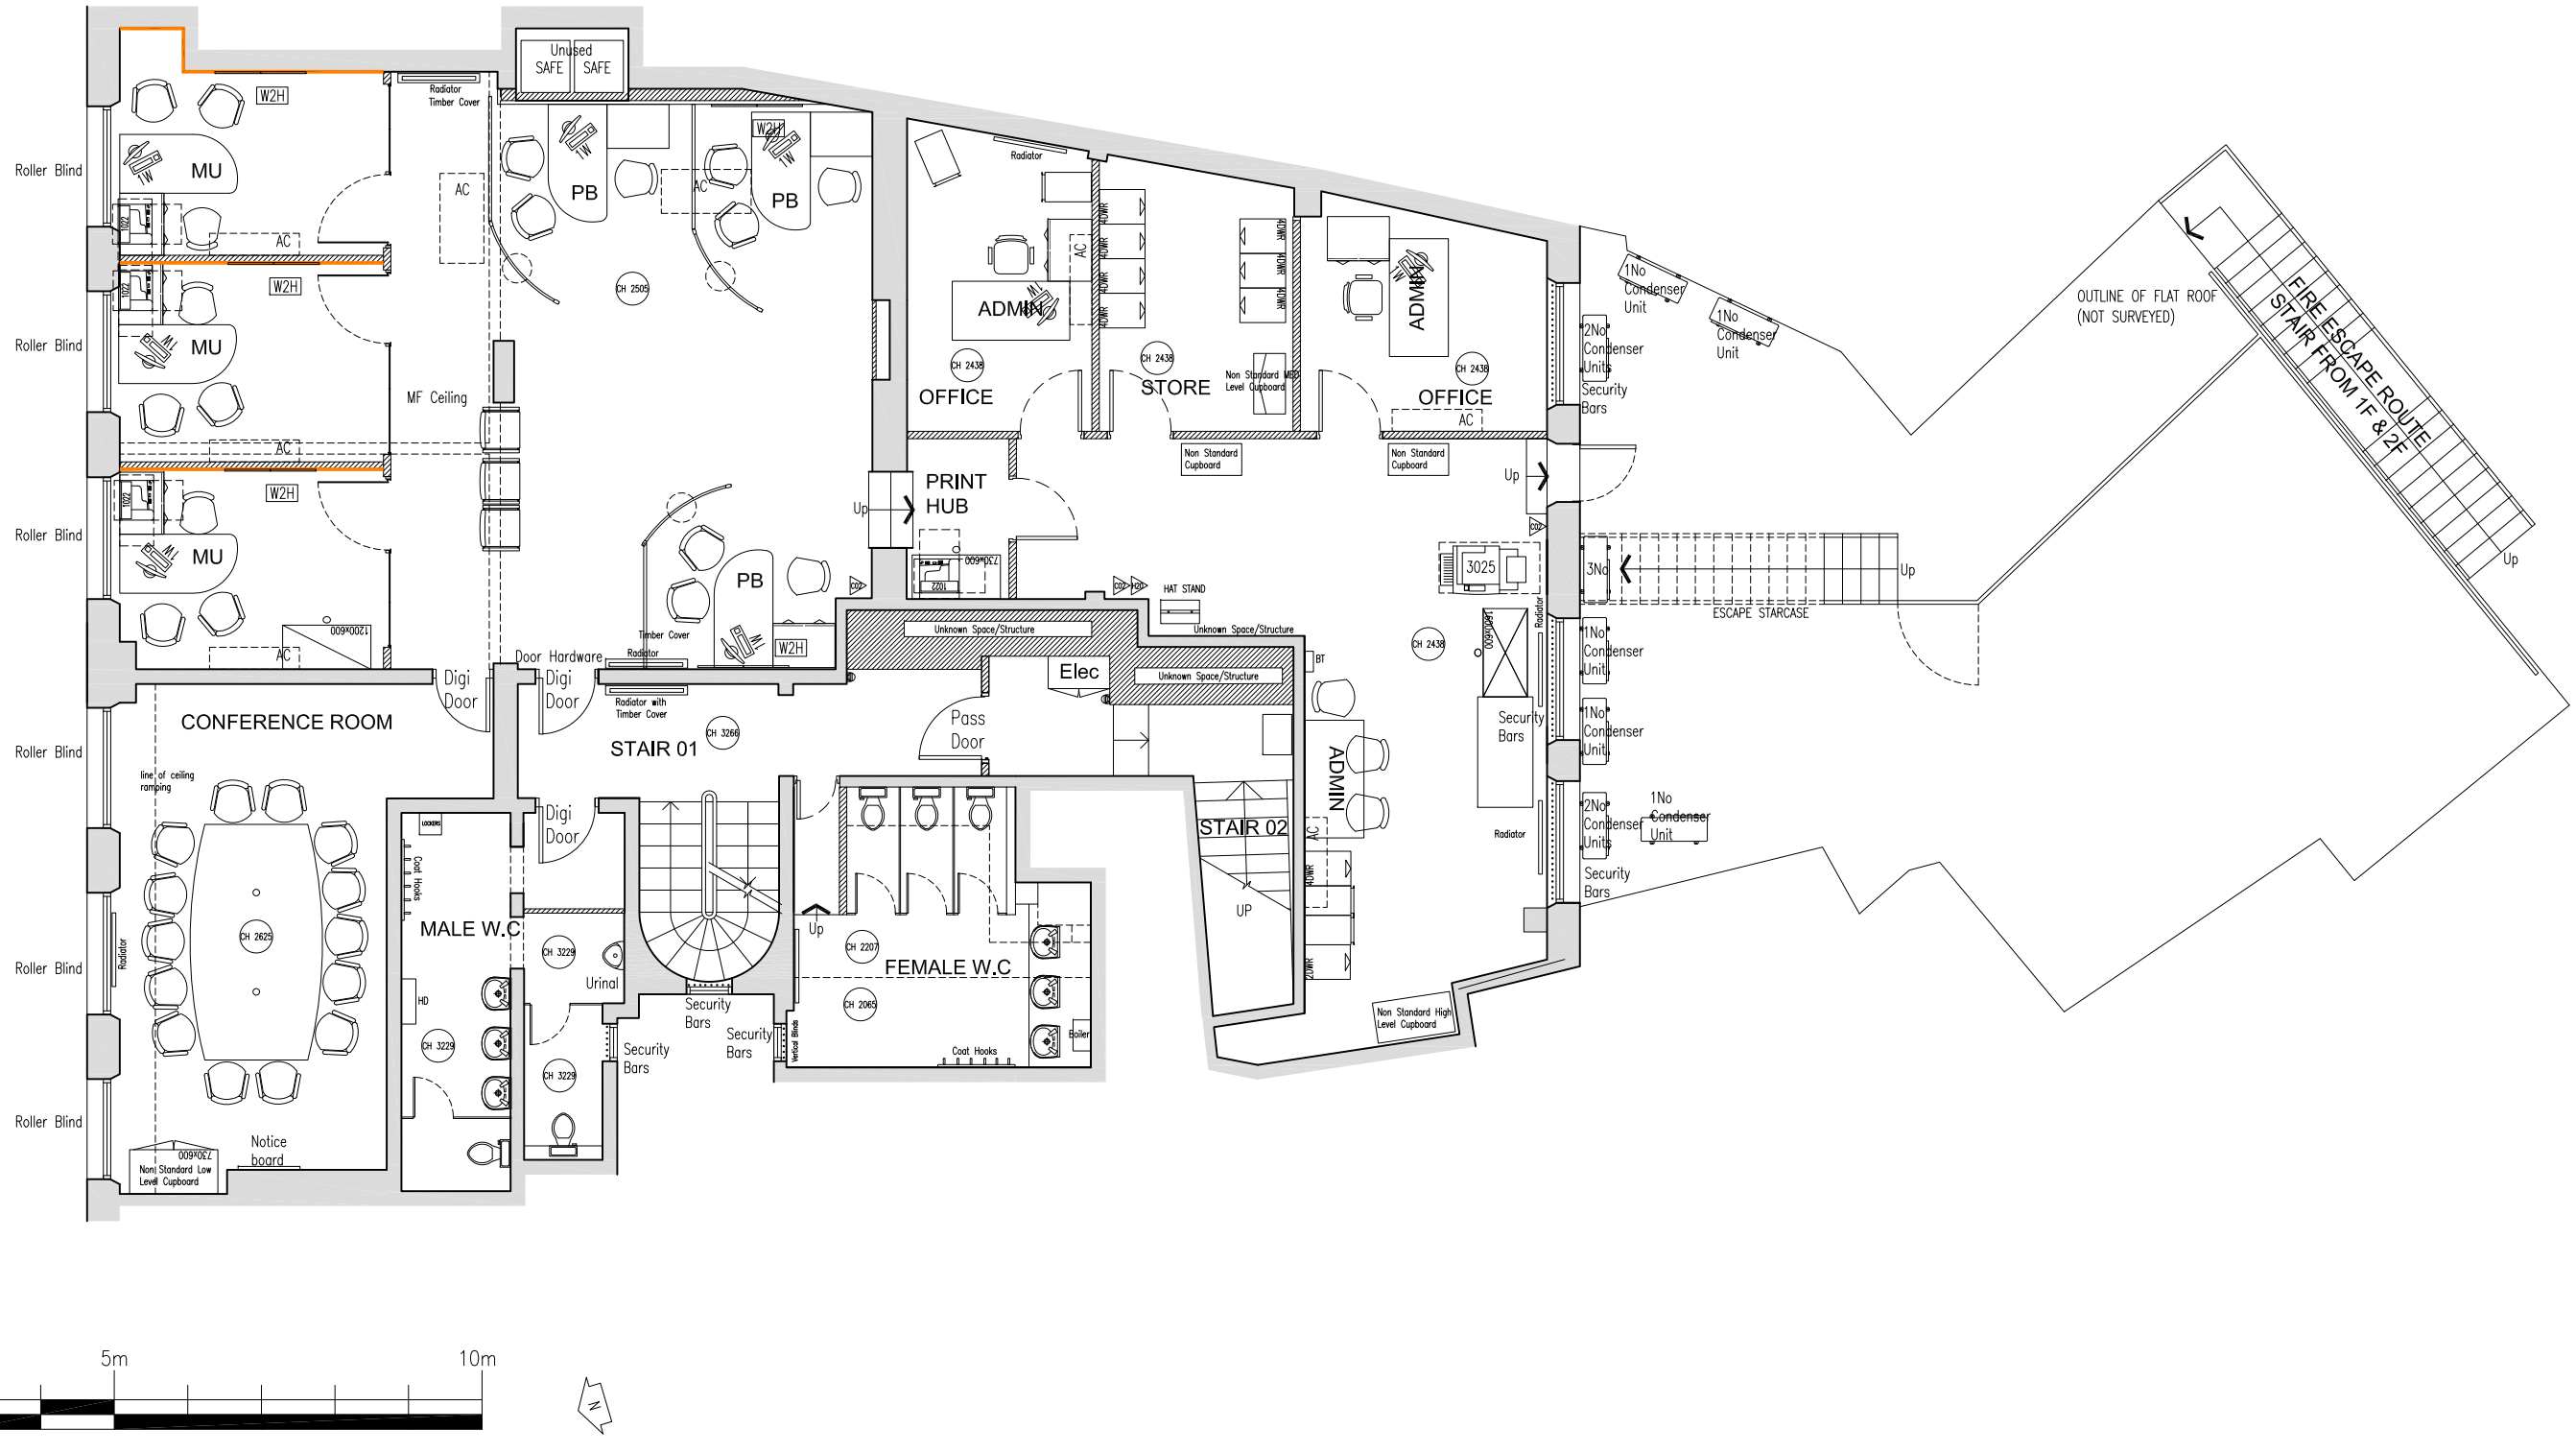


SCALE
0 1m 5m 10m

N

NOTE
This drawing has been prepared from historical information that cannot be guaranteed accurate.
Responsibility is not accepted for errors made by others in scaling from this drawing. All construction information should be taken from figured dimensions only.
All dimensions should be checked on site prior to the manufacture of any components

HATCHING

- New Secure partition wall
- New Fire Resistant Secure Partition wall
- New Partition wall
- New Fire Resistant Partition wall
- Book Room Secure wall
- Existing Partition wall
- Solid wall
- Dry Lining
- Amtico Stone Effect Flooring
- Amtico Steamed Ash Flooring
- Barrier matting
- 2008 Hard Flooring 1200x600
- 2008 Hard Flooring 600x300
- Area not in scope

DATE :	REV	DRAWN	CHECKED	NOTES.

AEGIS design
Suite 11, St Johns House
54 St Johns Square
London, EC1V 4JL
Tel 020 7250 4233
studio@aegisdesign.uk.com

Project
BICESTER
36 MARKET SQUARE
BICESTER
OX6 7AQ
PIM NO. 12556

BARCLAYS

Drawing Title
FIRST FLOOR LAYOUT
AS FIXED
REFRESH 2011

Branch Sort Code	Branch ID	Supplier Project No	
20-06-75	00	A0428	
Scale	Drawn	Checked	Date
1:100@A3	FZ		16/04/2011
Drg.No A0428_003			Revision
Barclays FM Project No.			