



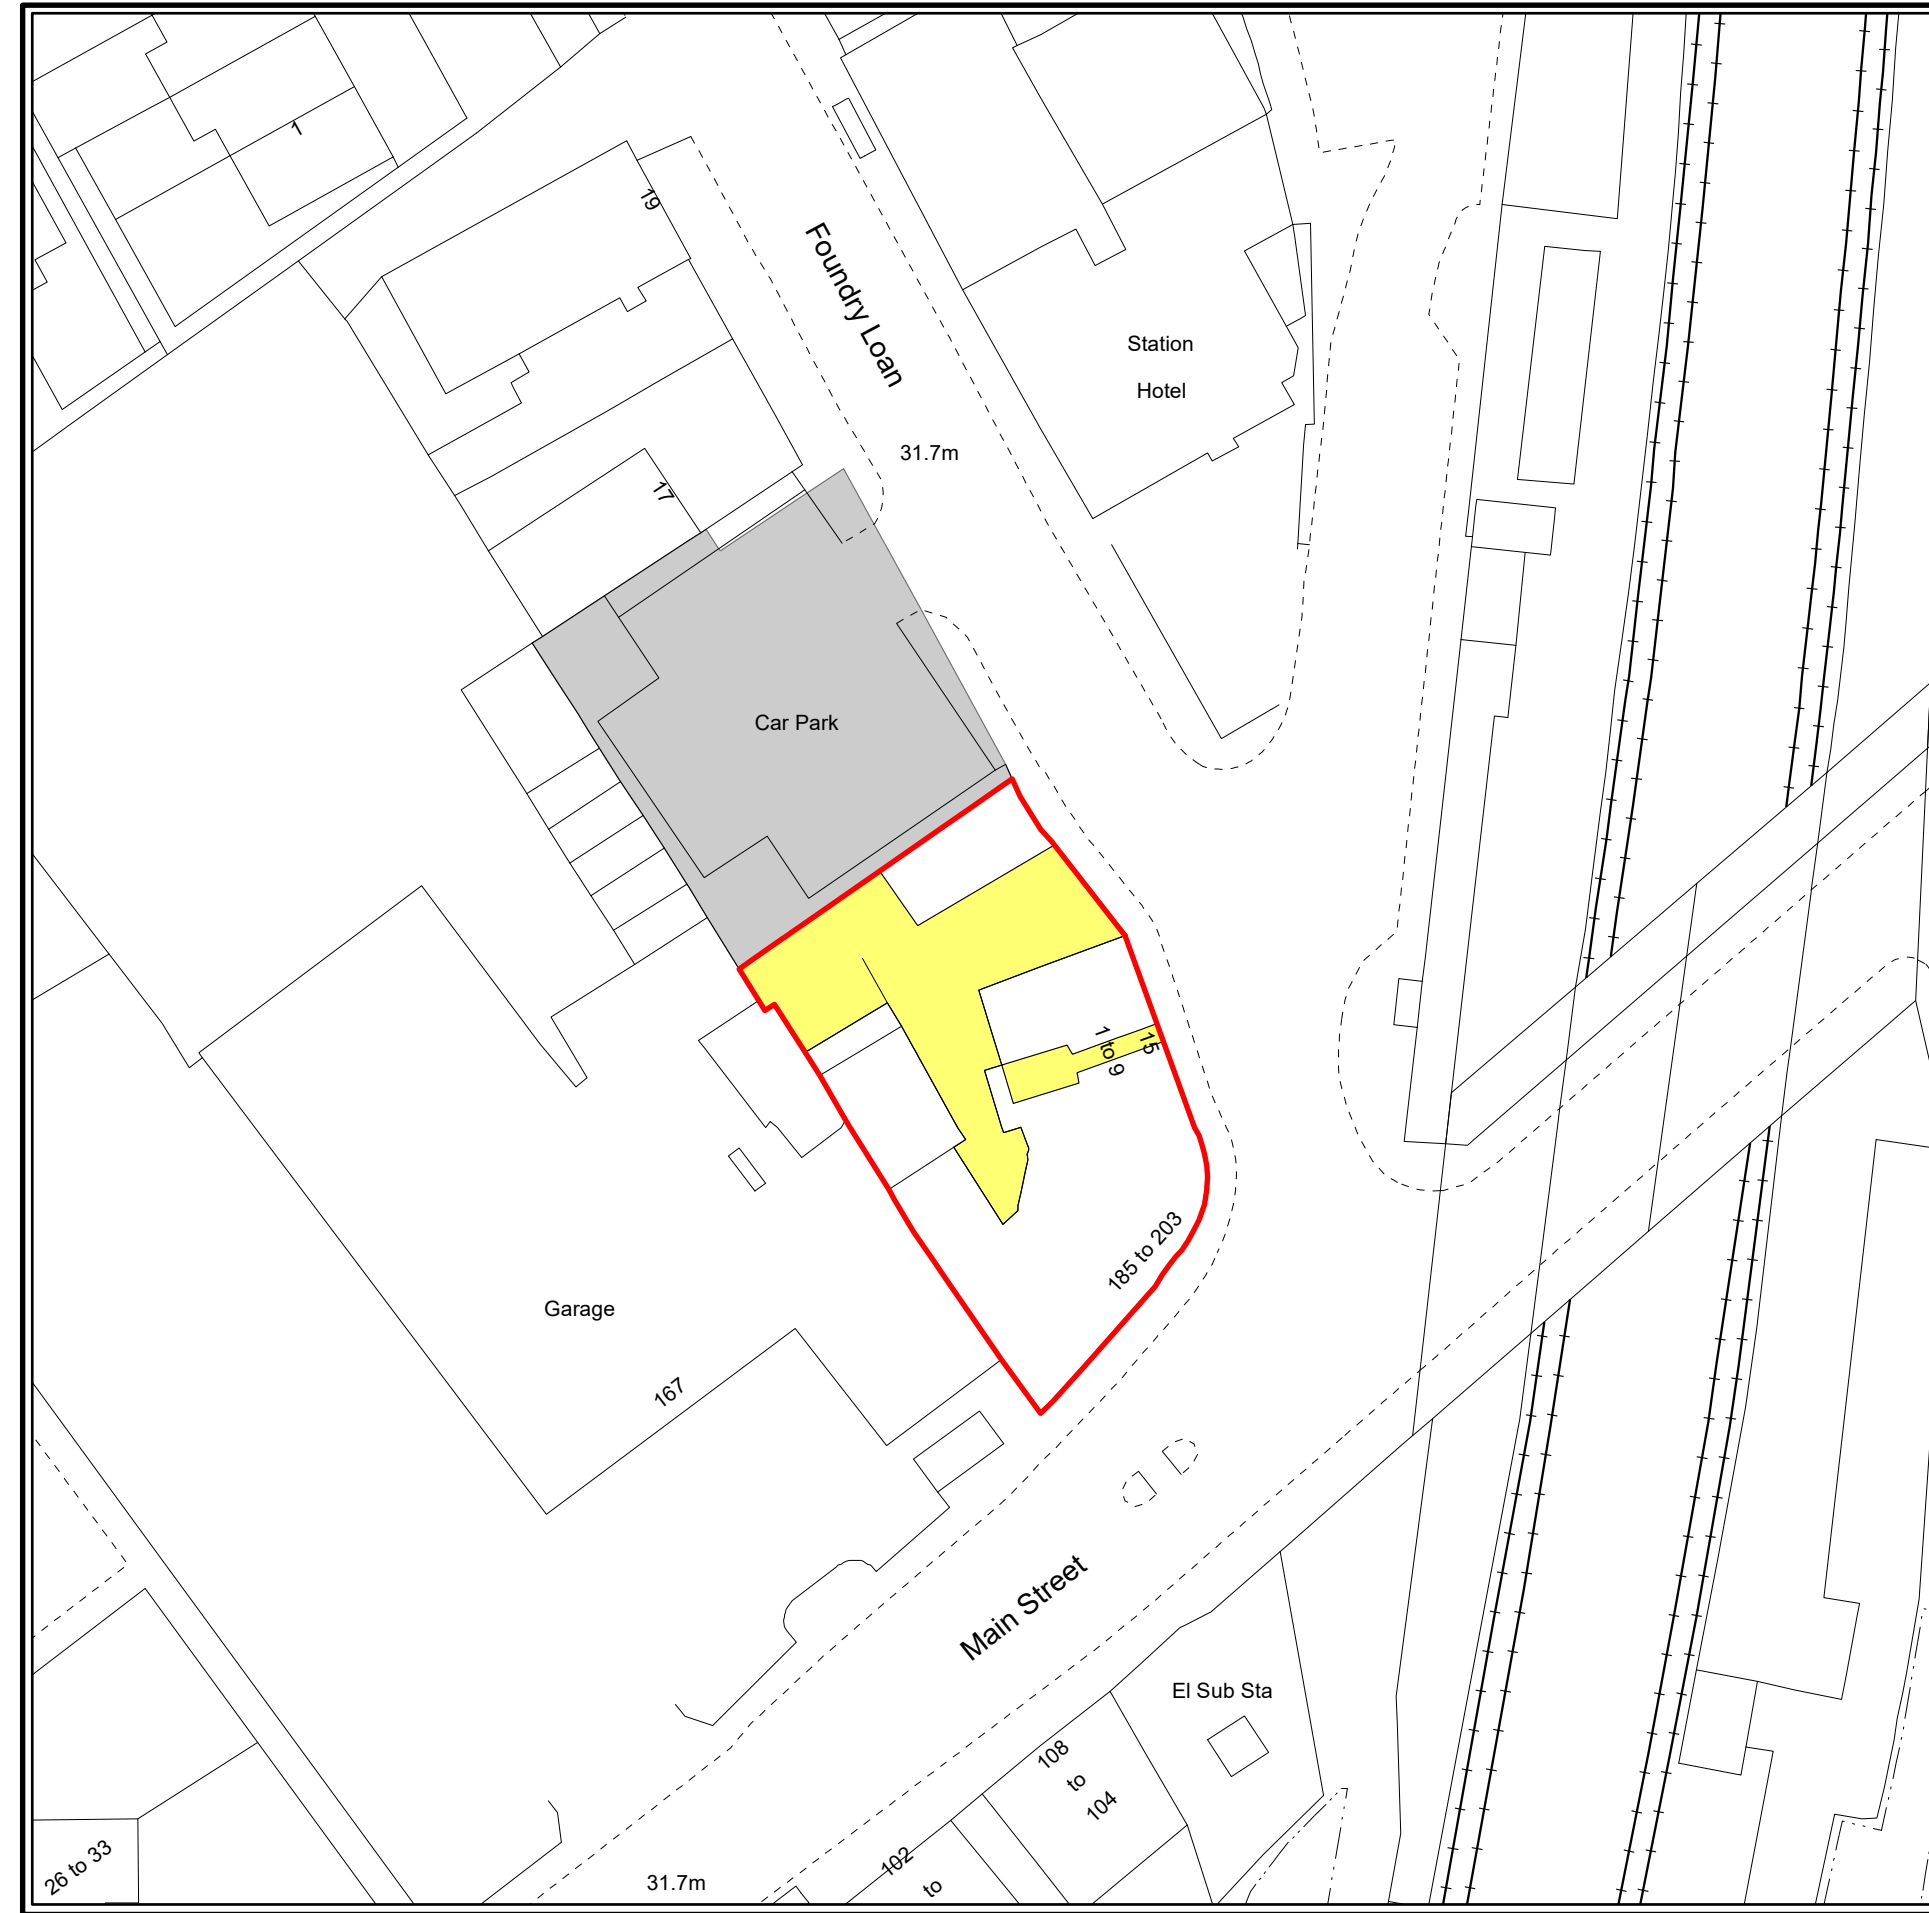

FALKIRK COUNCIL

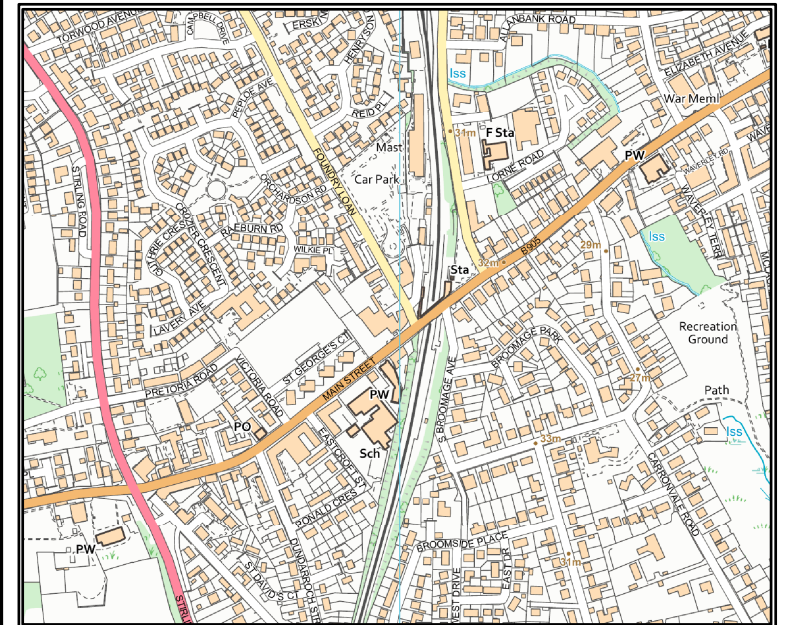

LOCATION PLAN

scale: 1:10,000

Subject:

Foundry Loan, Larbert

Area: or thereby.

Scale:
1:500

Plan No:
3302

Date:
8.1.2026



Place Services

Falkirk Stadium, 4 Stadium Way, Falkirk, FK2 9EE

- Car Park
- Common Parts
- Sale Outline

0 10 20 40 Meters

© Crown copyright and database rights 2026 Ordnance Survey 0000851917. You are permitted to use this data solely to enable you to respond to, or interact with, the organisation that provided you with the data. You are not permitted to copy, sub-licence, distribute or sell any of this data to third parties in any form.

O.S.Ref
NS8582