


111 Moss-side Road, Shawlands, Glasgow, G41 3TP

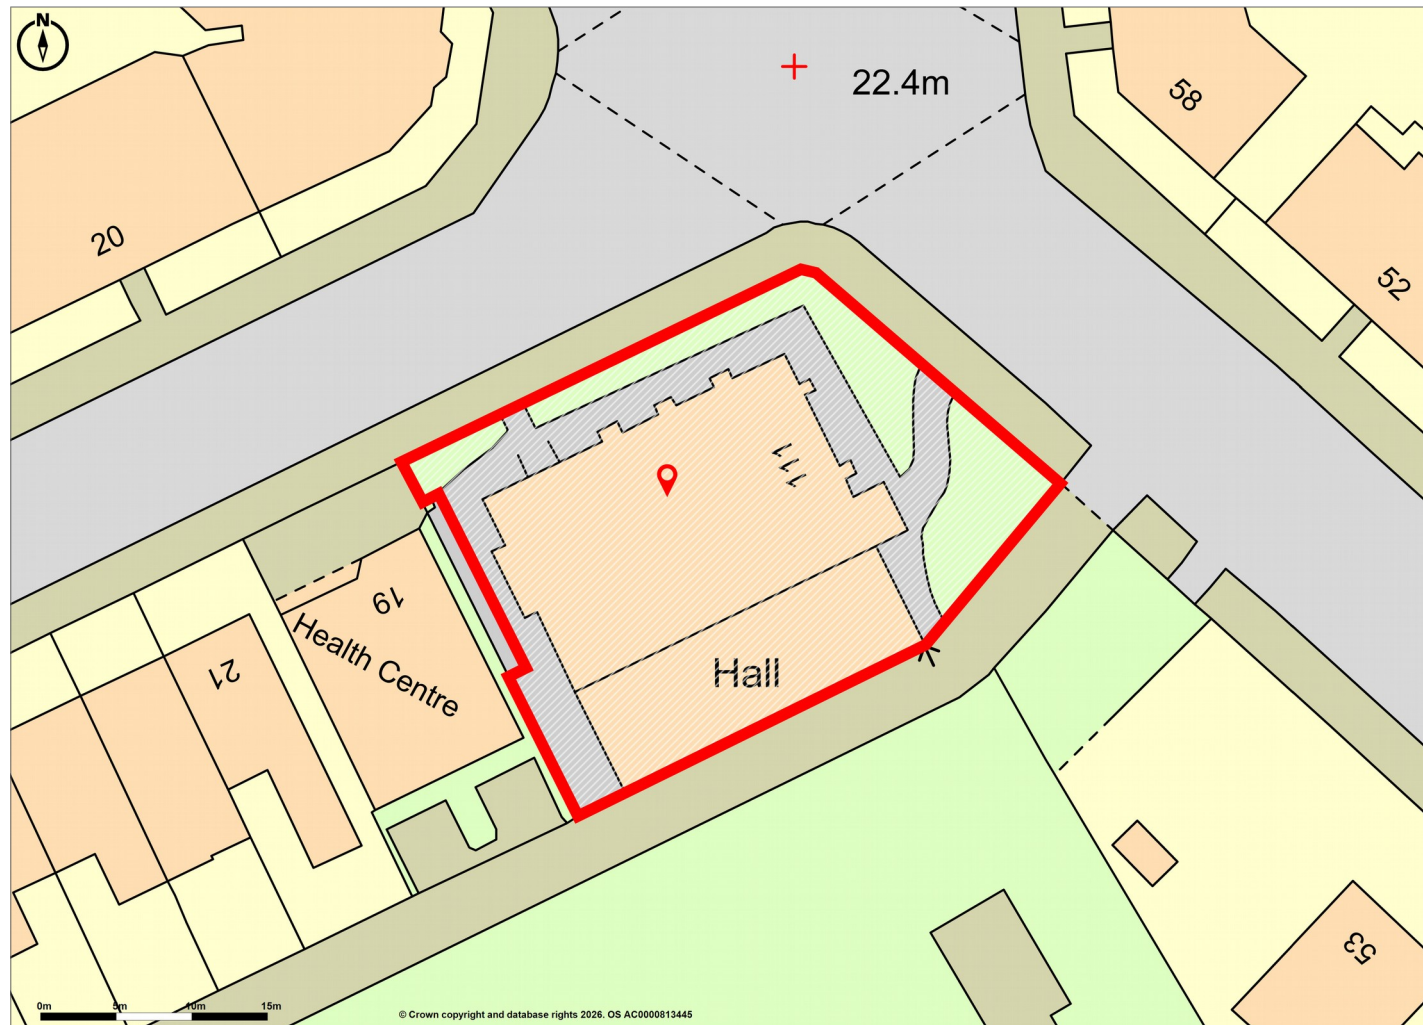

Promap
LANDMARK INFORMATION

© Crown Copyright and database rights 2026. OS AC0000813445
Plotted Scale - 1:500. Paper Size - A4

thomson
PROPERTY CONSULTANTS

Boundary plan for indicative purposes