



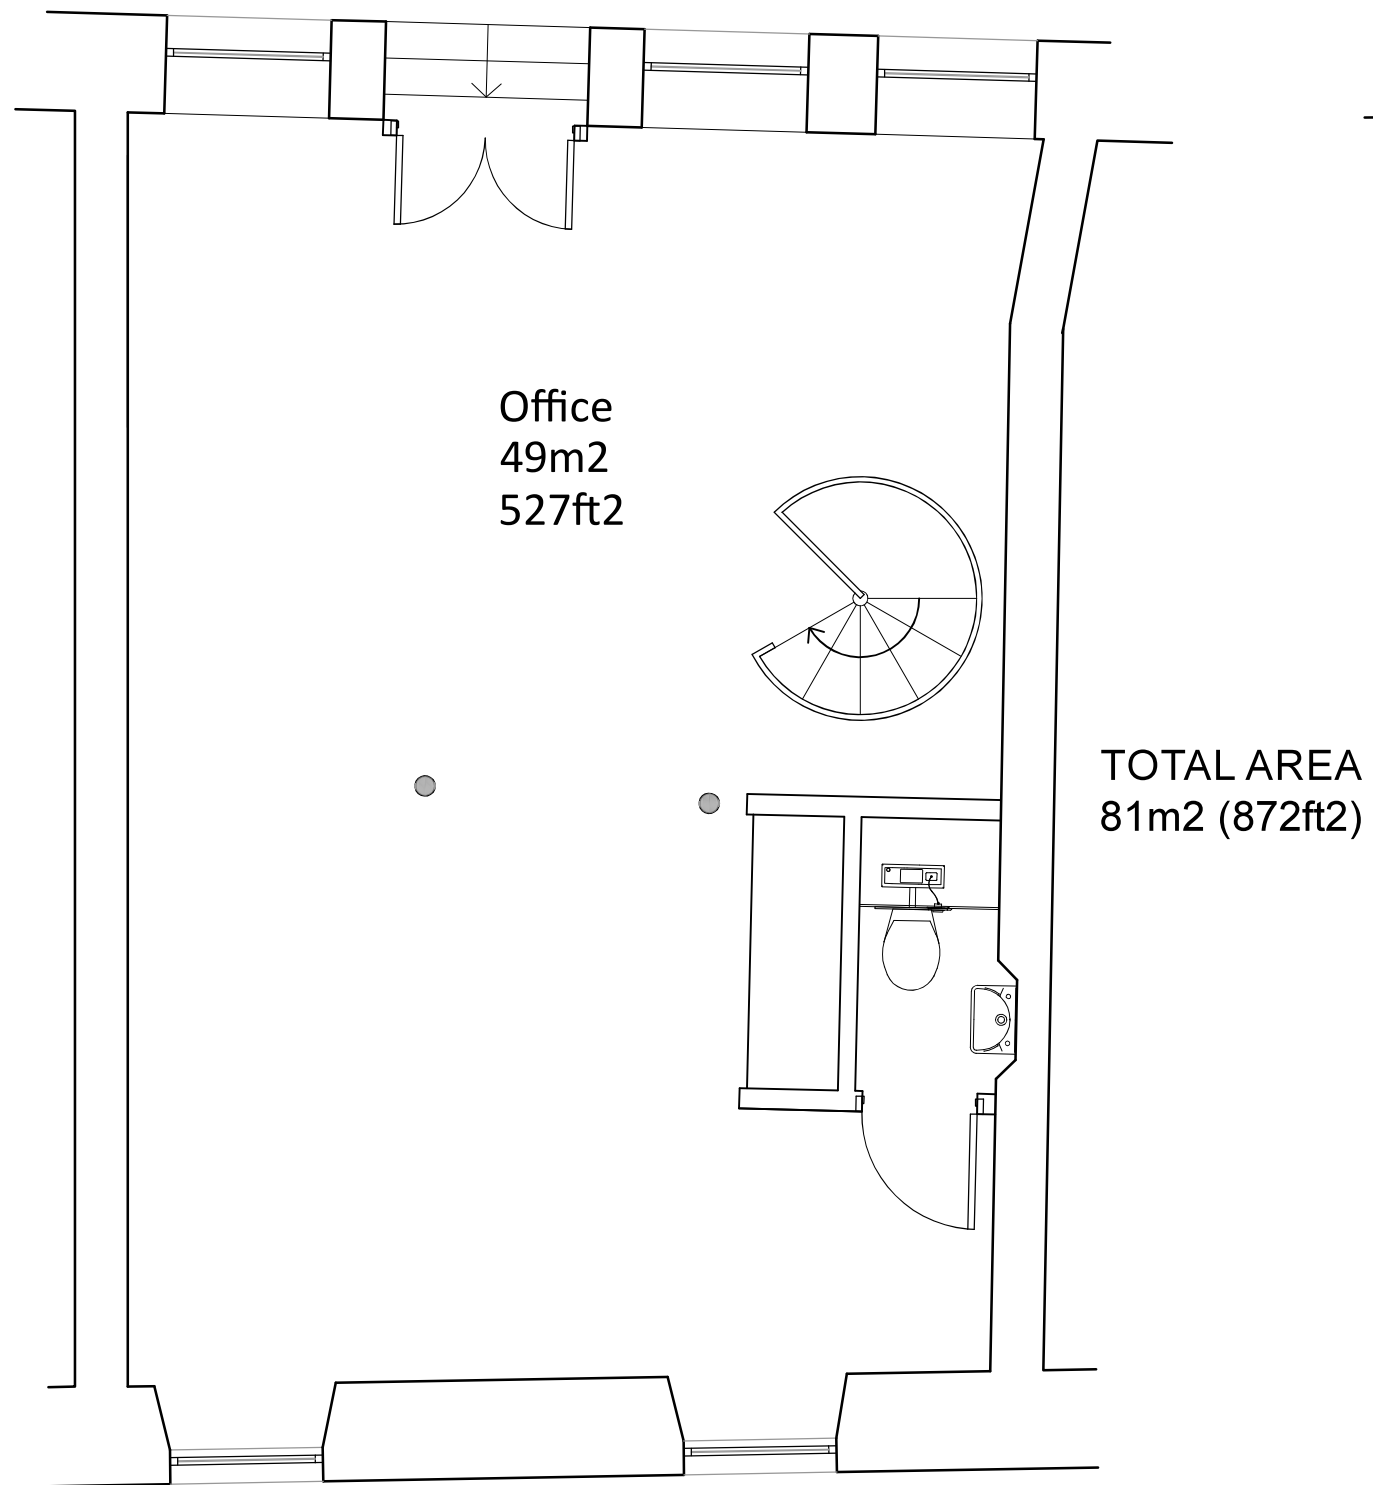

Ground Floor

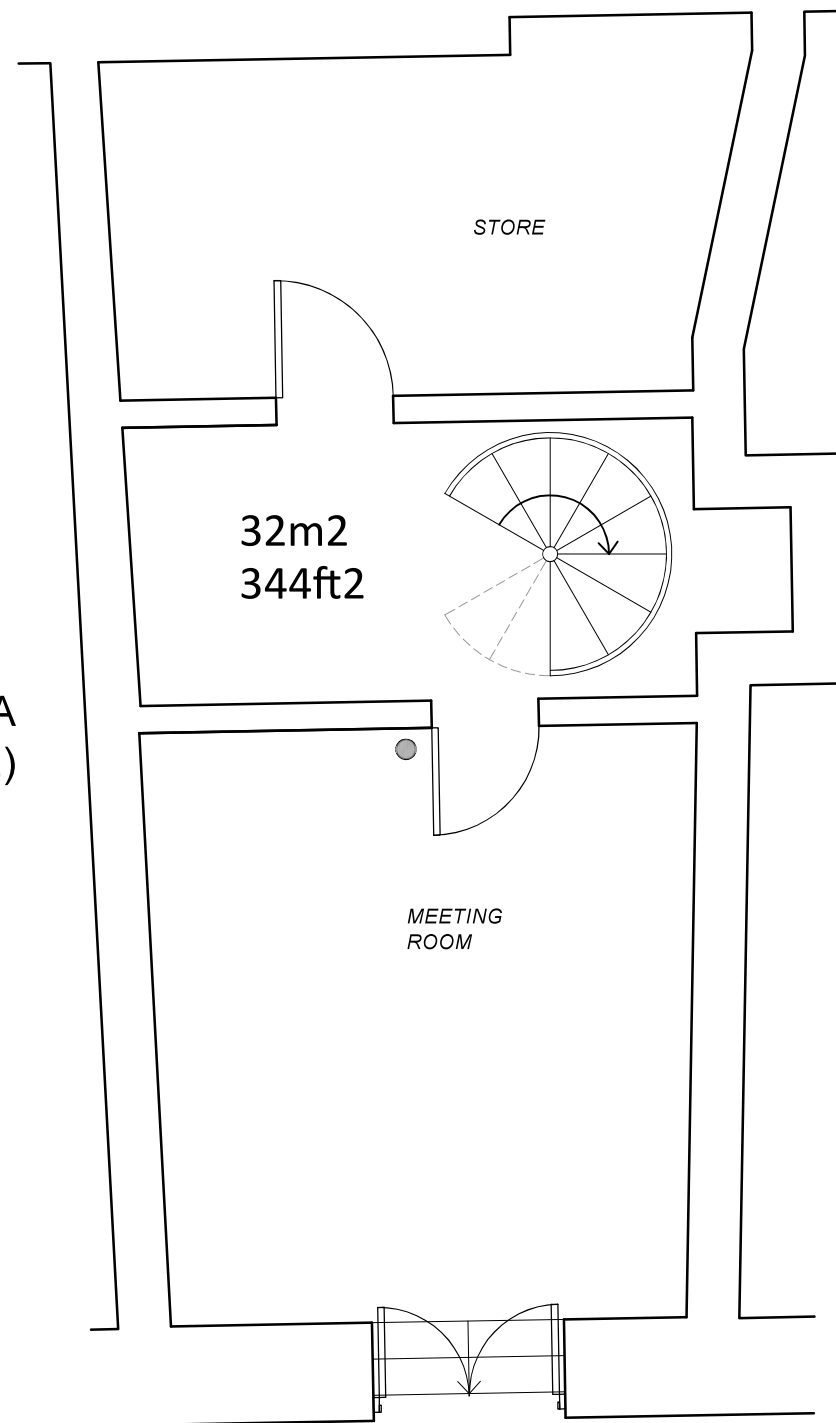

Lower Ground Floor

Rev	Description	Date
DRD architects 3 Tolbooth Wynd, Leith, EH6 6DN T0131 554 4434 F0131 553 4608 design@drdarchitects.co.uk www.drdarchitects.co.uk		
Client	DRD	
Project	3 Tolbooth Wynd Leith EH66DN	
Title	Plans existing	
Scale	1:50	Date 27/03/2017 Drawn DRD
Drg	0795/01	Rev