




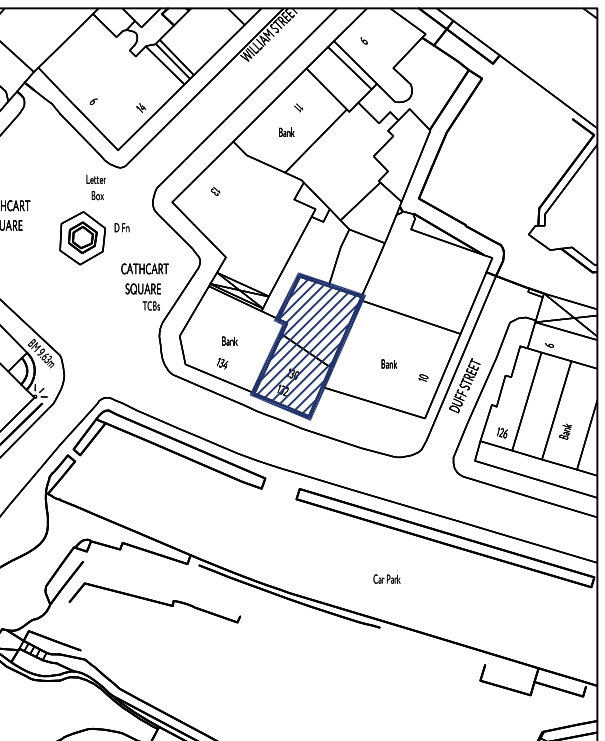

OS REPRODUCED UNDER LICENSE NUMBER - 100054476
SCALE 1:1250

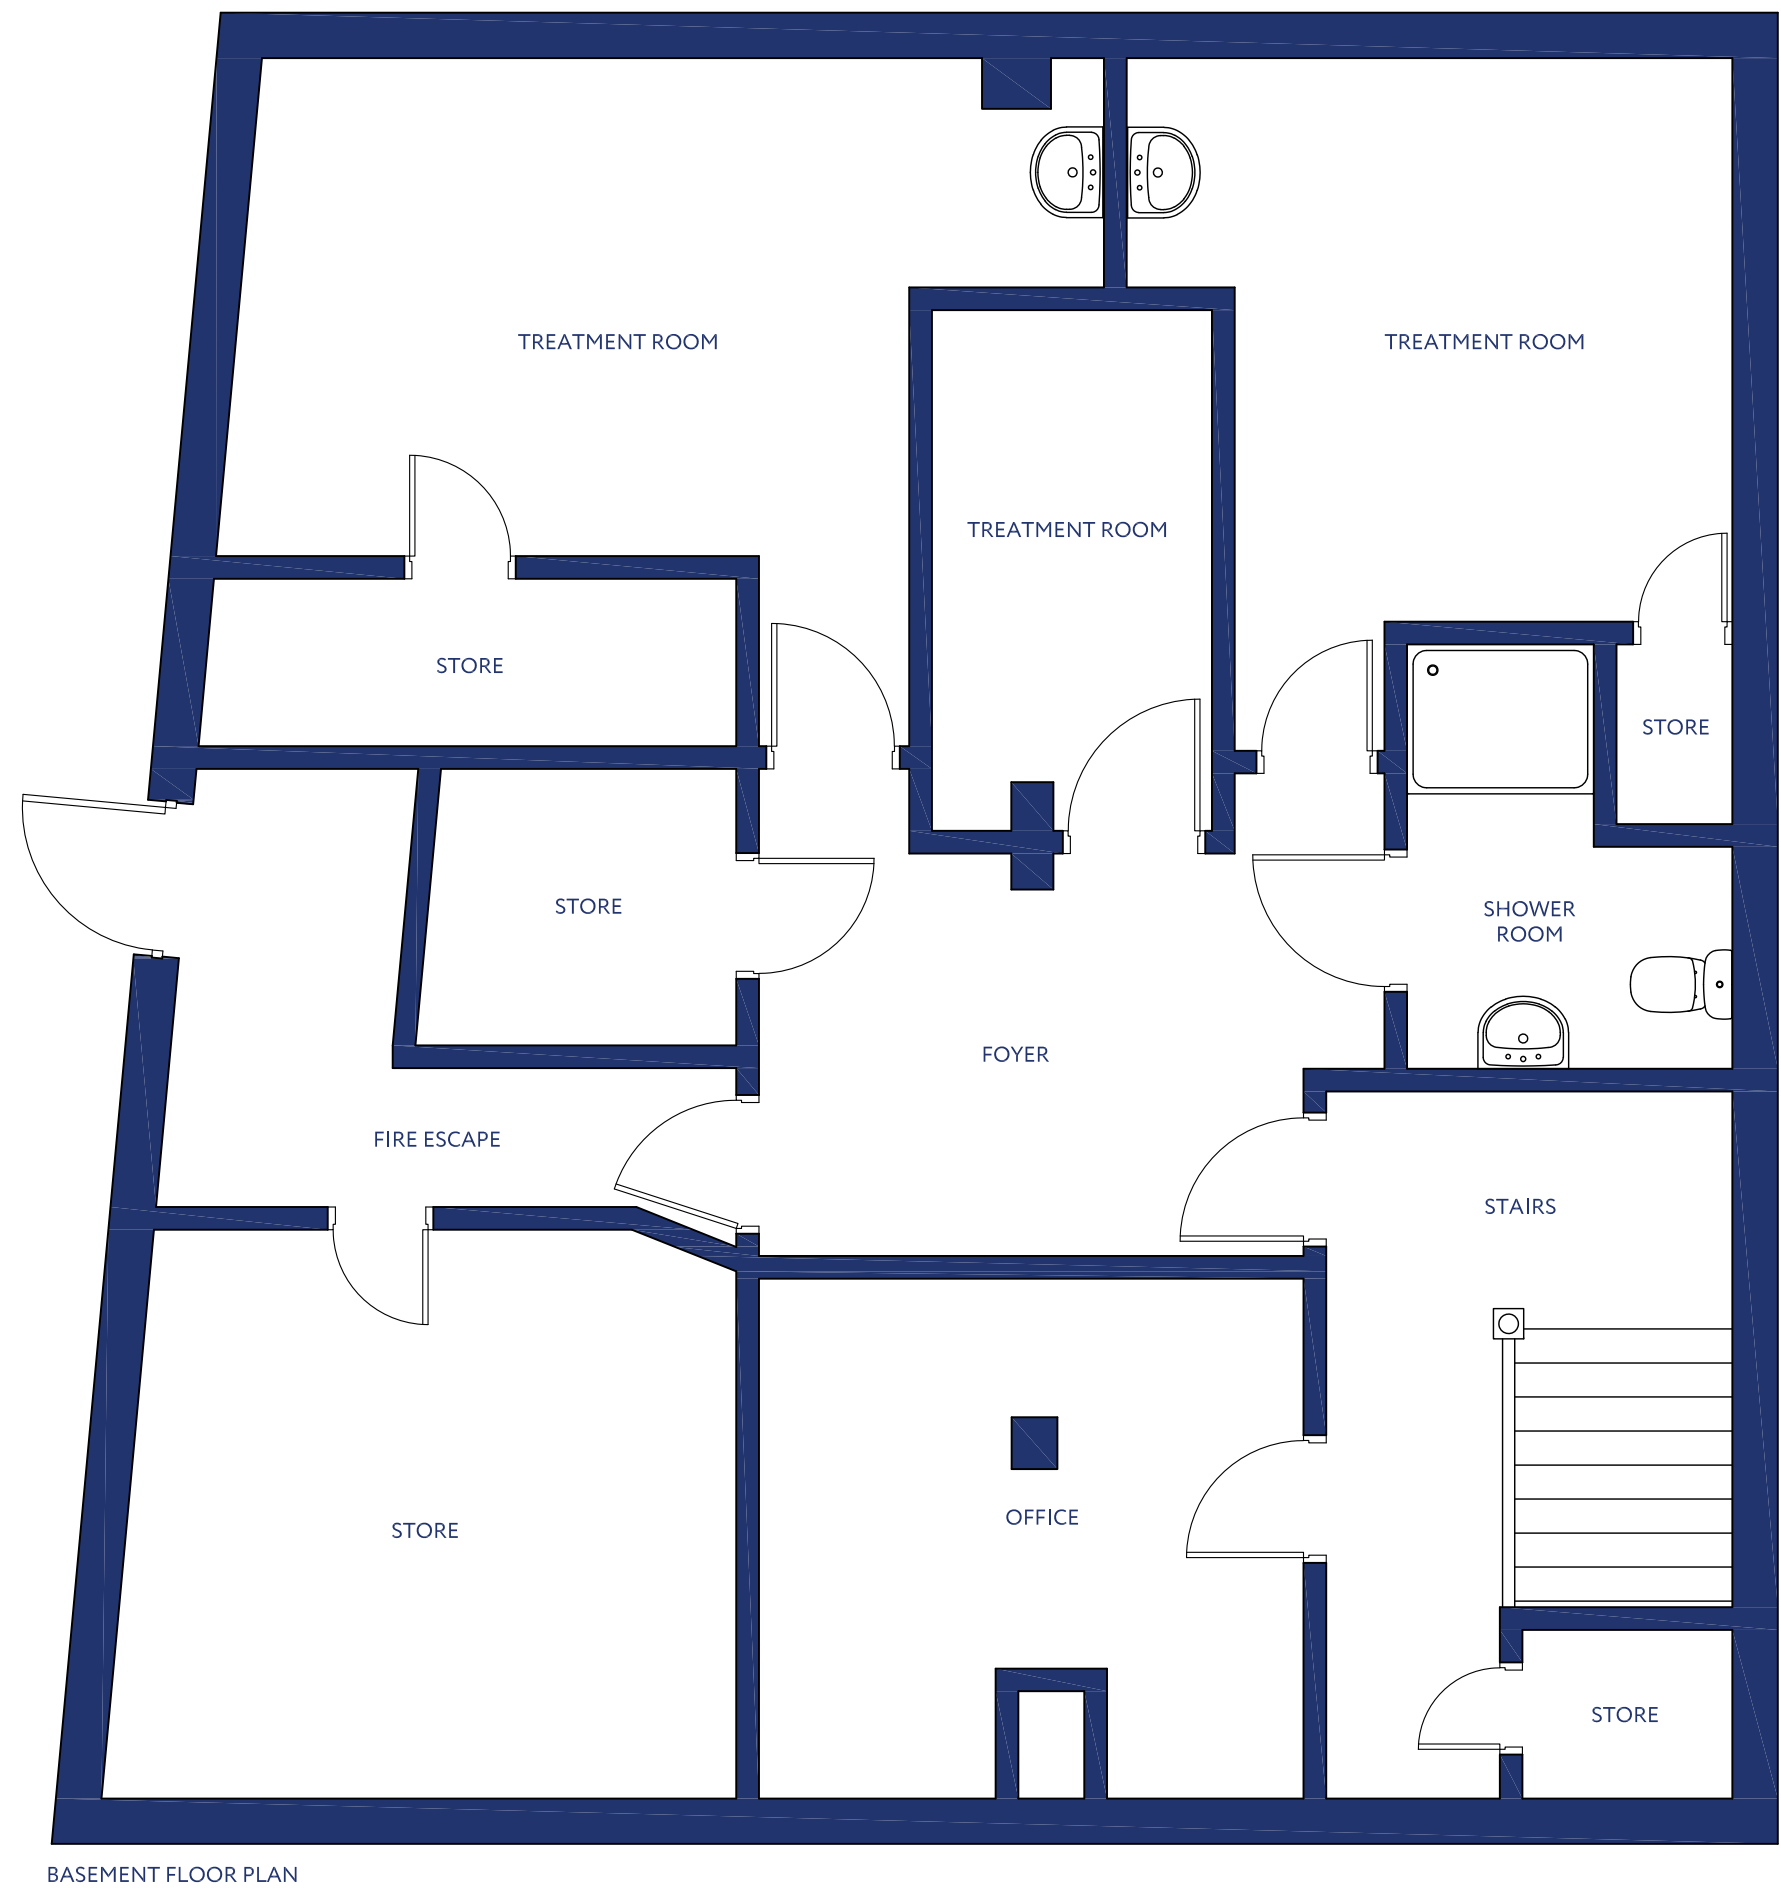

**Bowman
Rebecchi**
32 Kempock Street
Gourock
PA19 1NA
t - 01475 639000
e - property@bowneb.com
w - bowmanrebecchi.com

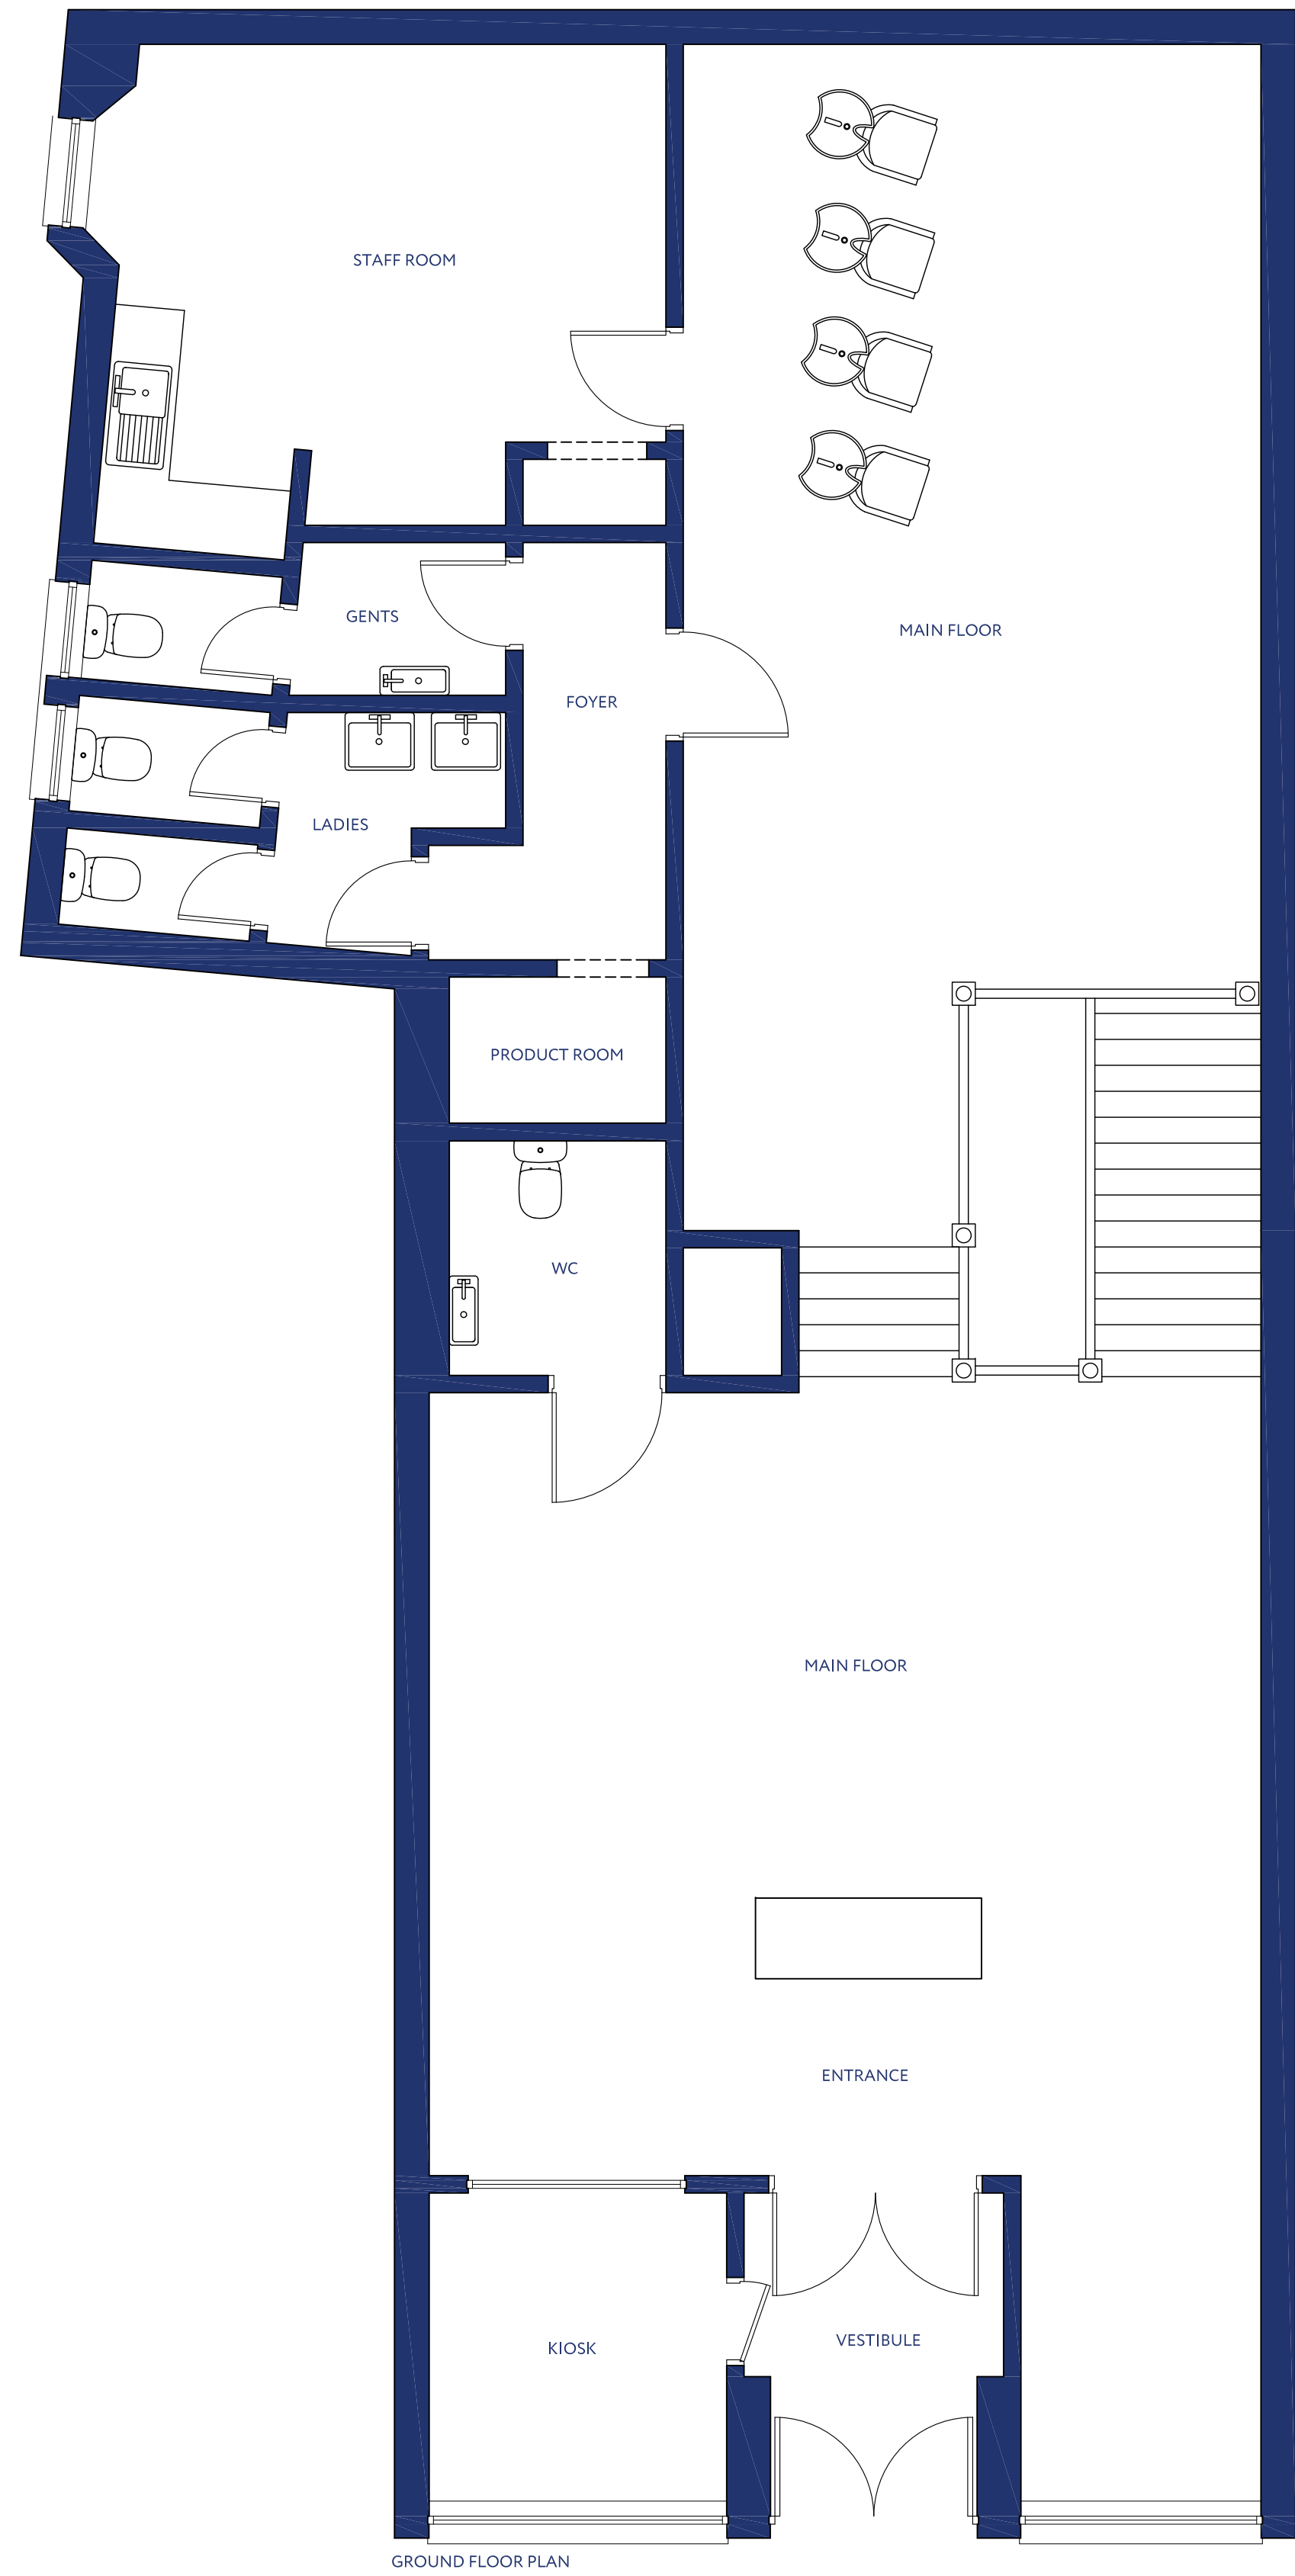

Rebecchi
ARCHITECTURAL
32 Kempock Street
Gourock
PA19 1NA
t - 01475 634844
e - marco@rebecchia.com
w - rebecchia.com

Location
130 Cathcart Street
Greenock

Area	Scale	Size	Date
198 sqm	1:50	A1	19-10-26

Copyright © 2026 Rebecchi Architectural. Copyright is reserved by Rebecchi Architectural and the drawing is issued on the condition that it is not copied, reproduced, retained or disclosed to any unauthorised person, either wholly or in part without written consent.