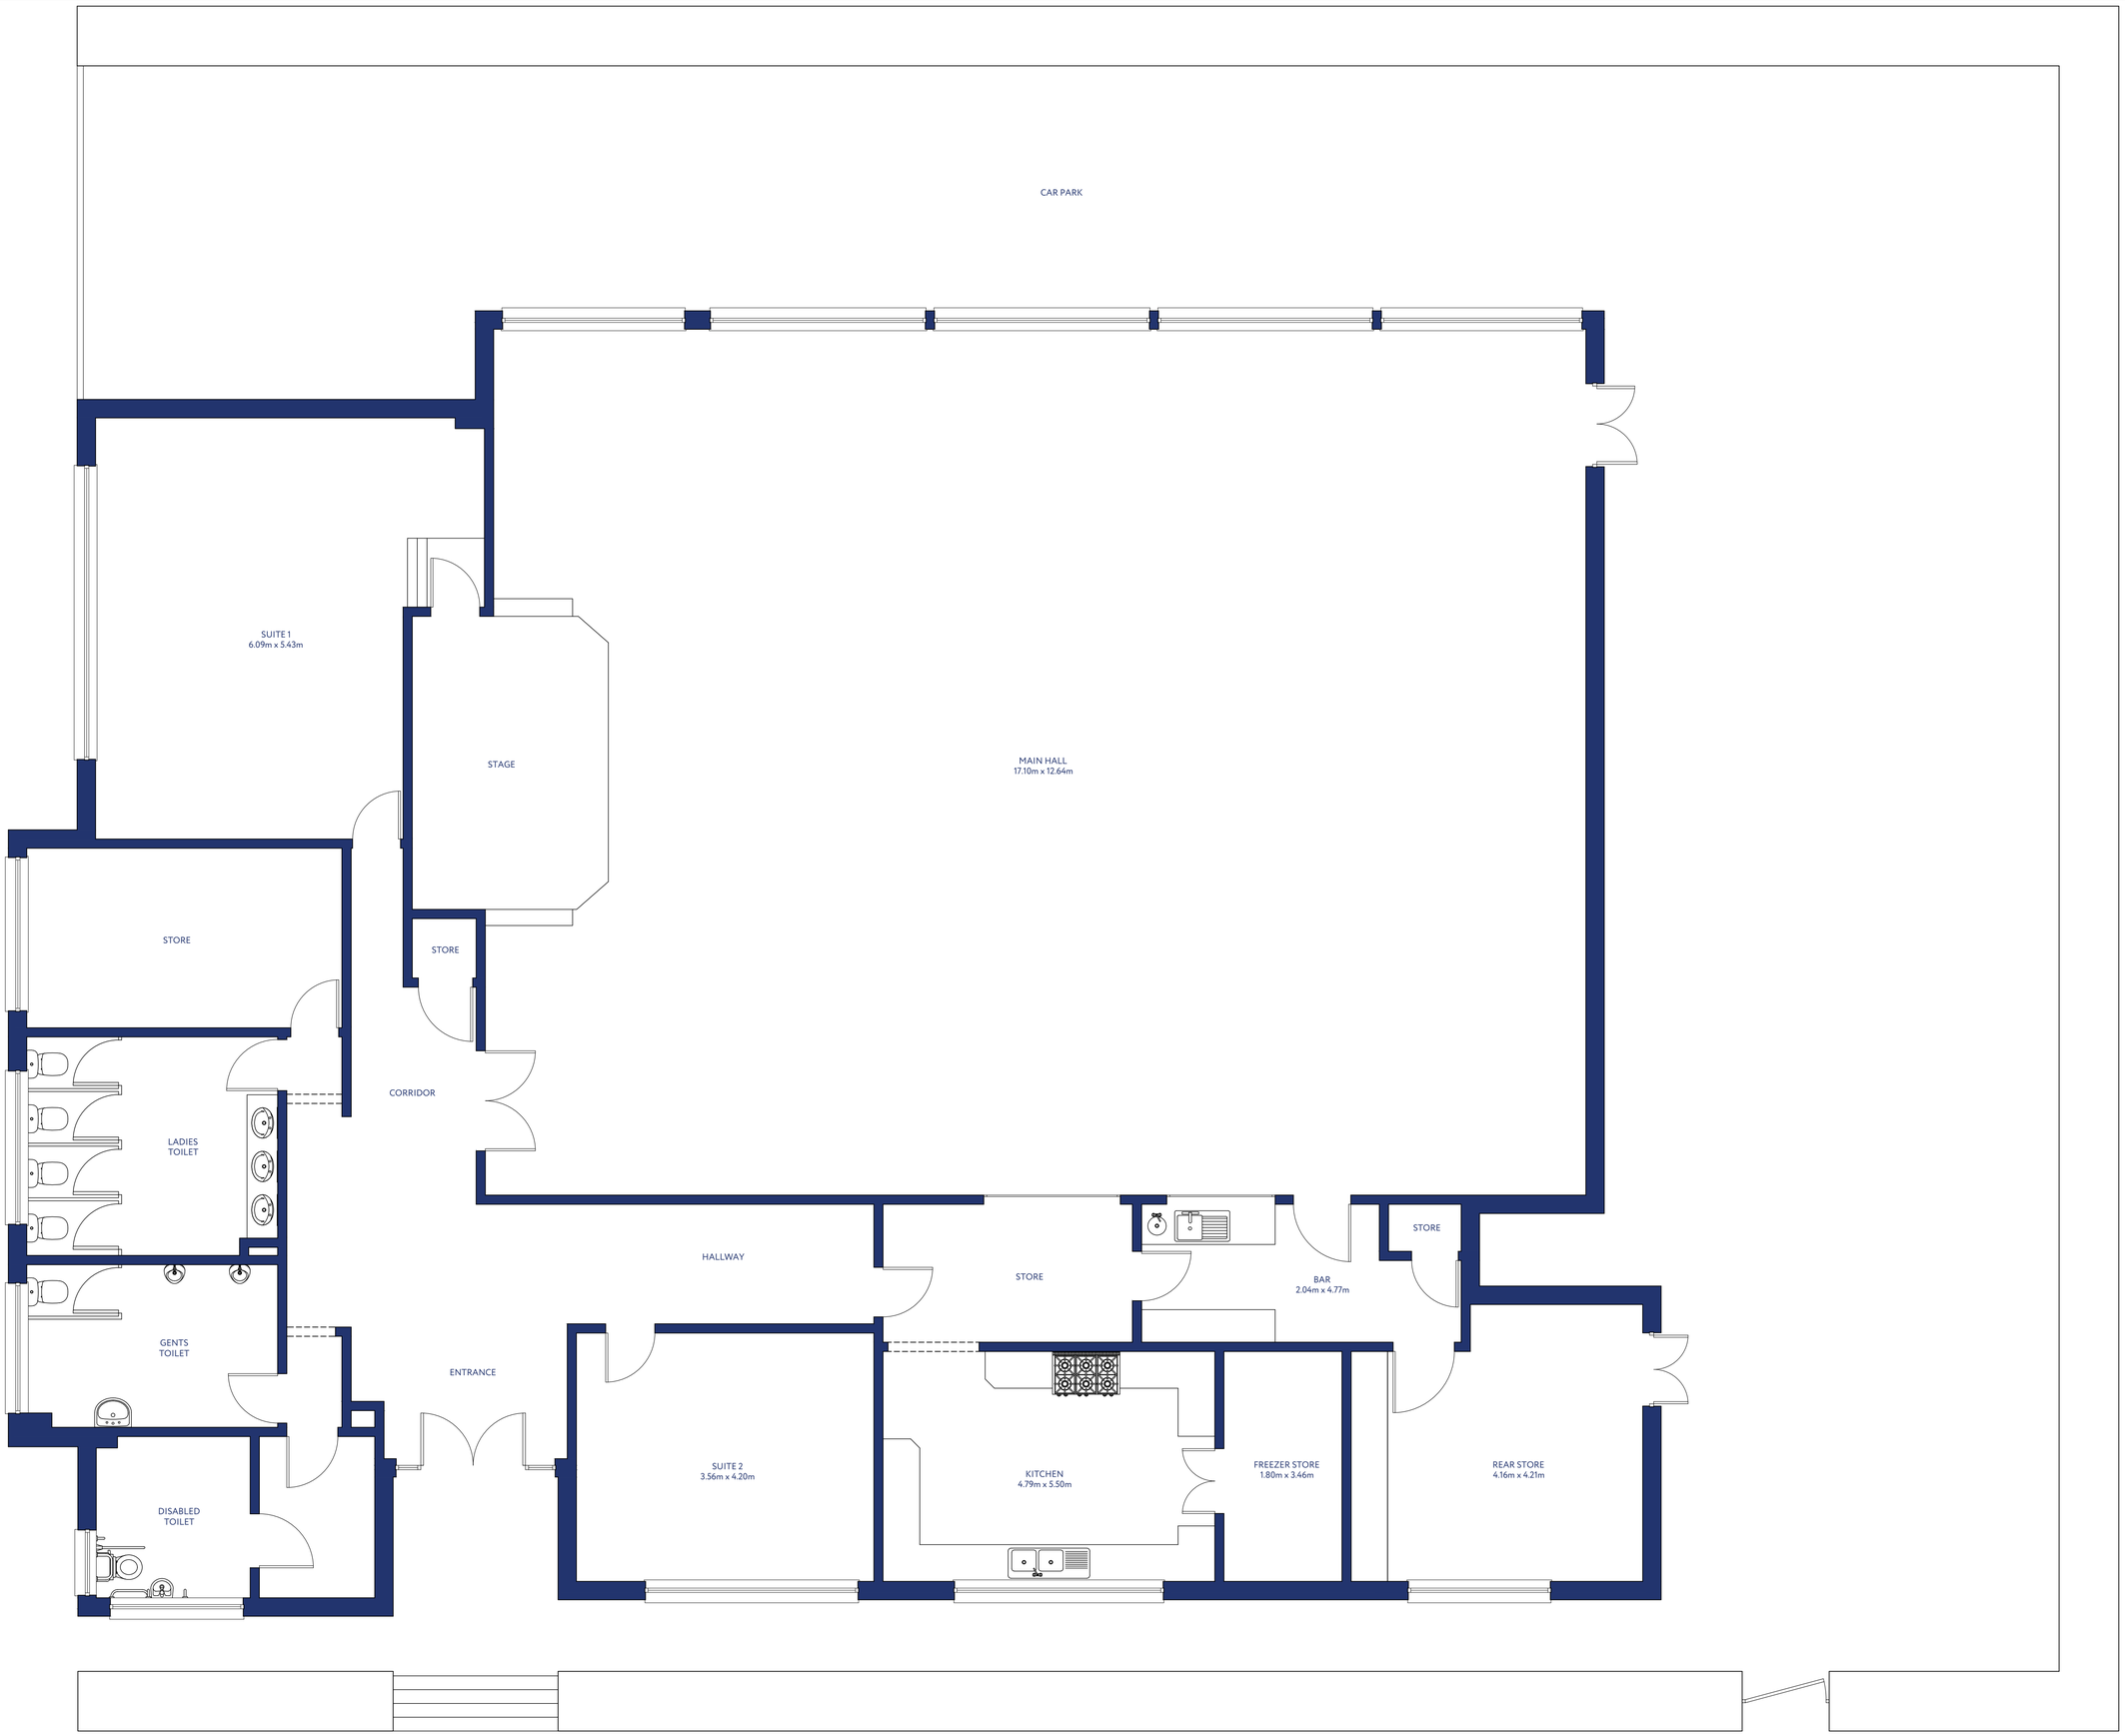


OS REPRODUCED UNDER LICENSE NUMBER - 100054476
SCALE 1:1250

0 10m 25m 50m

N

0 1m 2m 3m

Bowman Rebecchi
32 Kempock Street
Gourock
PA19 1NA
t - 01475 639000
e - property@bowreb.com
w - bowmanrebecchi.com

Rebecchi ARCHITECTURAL
32 Kempock Street
Gourock
PA19 1NA
t - 01475 634844
e - marco@rebecchia.com
w - rebecchia.com

Location
St. Johns Hall, Shore Street
Port Glasgow

Area	Scale	Size	Date
442 sqm	1:50	A1	25-03-26

Copyright © 2026 Rebecchi Architectural. Copyright is reserved by Rebecchi Architectural and the drawing is issued on the condition that it is not copied, reproduced, retained or disclosed to any unauthorised person, either wholly or in part without written consent.