

© ARCHITECT'S COPYRIGHT RETAINED

GENERAL NOTES

1 All dimensions to be checked on site.

2 Use figured dimensions only. Queries to be directed to the Architect.

3 Refer to Structural Engineer's drawings for details relating to structure

4 Any discrepancies between the Architect's drawings and those by any other party to be reported immediately.


5 All drawings are not for construction unless explicitly marked for this purpose.

GENERAL NOTES ON MATERIALS

Materials to comply with appropriate British Standards or Agreement Certificate stamped and independently certified or otherwise to show their suitability. Materials should be in accordance with BS8000 series of documents and other accepted good practice (e.g. Quality assured to ISO9000).

Gross Internal Area
12,966 sqft

Net Internal Area
10,219 sqft

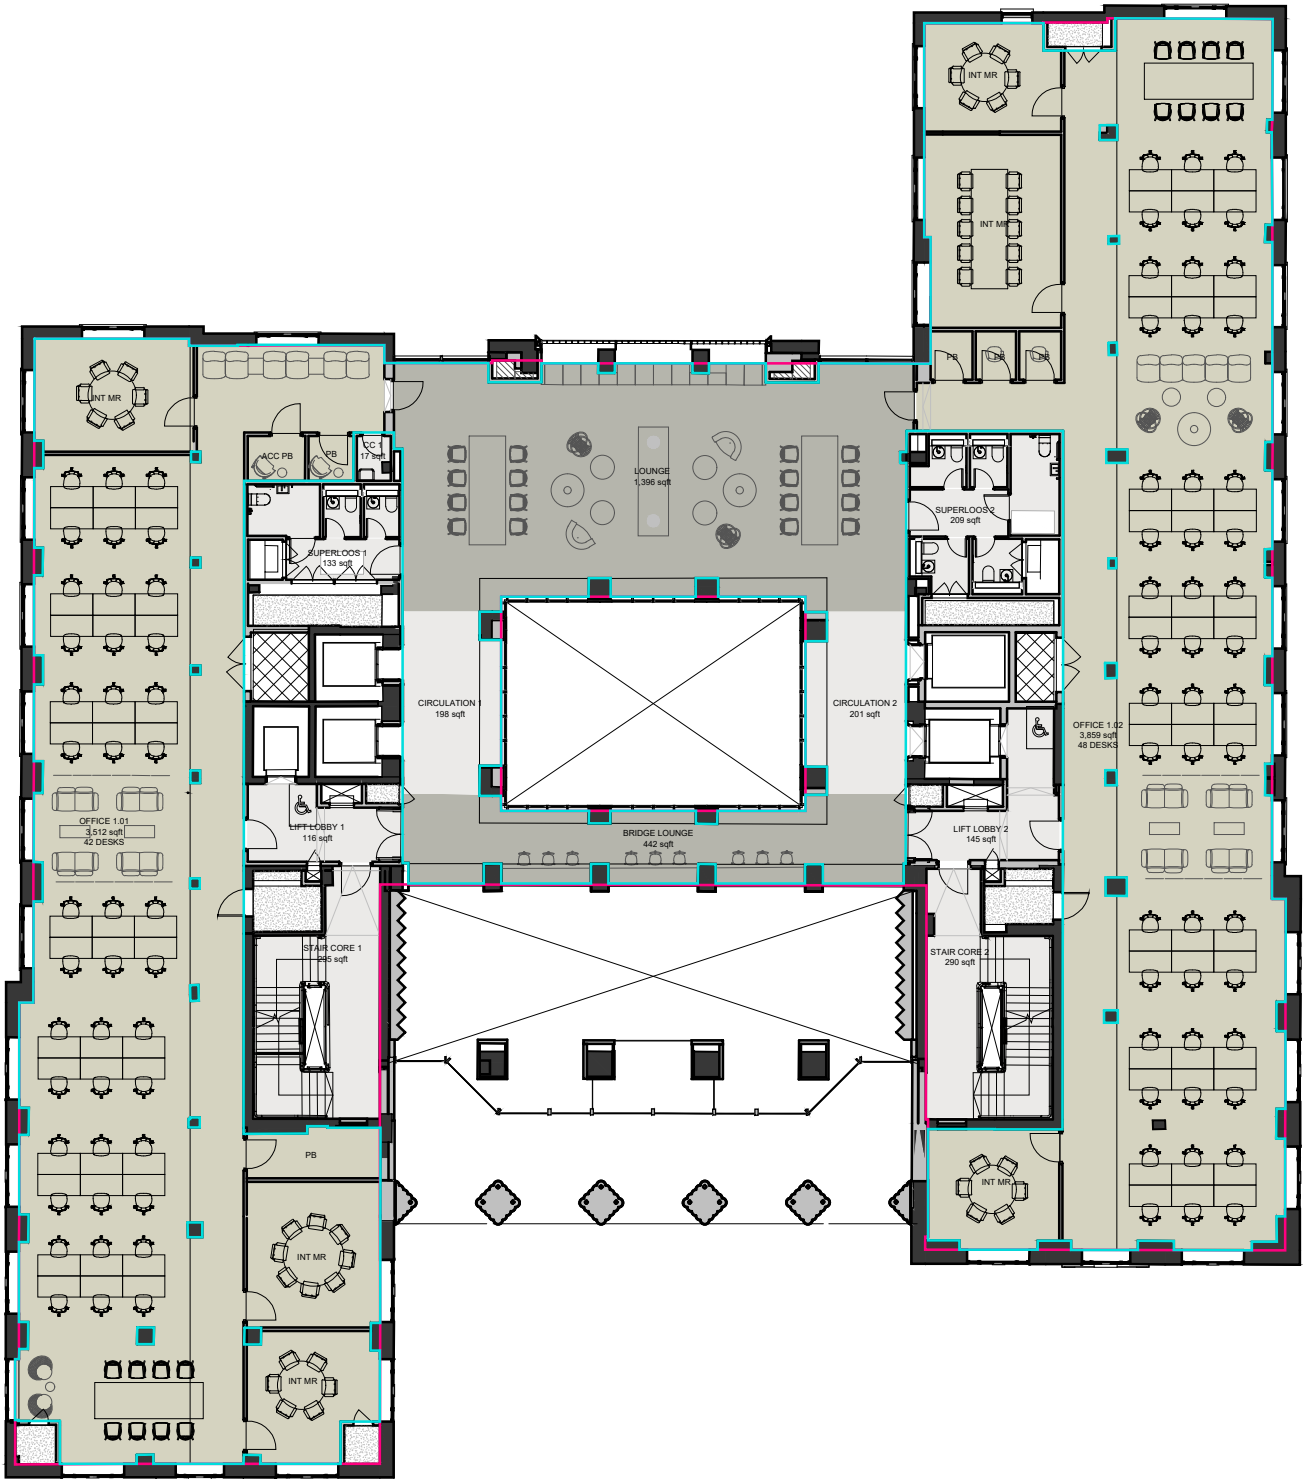

B	14.01.2025	UPDATES TO STAGE 3
A	15.11.2024	REVISED TO ORMS STAGE 3
-	13.05.2024	FIRST ISSUE

rev date amendment

job title
124 THEOBALD'S ROAD
GRAVITA PROPERTY

drawing title
SPACEPLANNING
FIRST FLOOR SPACE PLAN

status	drawing no.	revision
scale	1:200 @A3 1:100 @A1	031
job no.		B

