

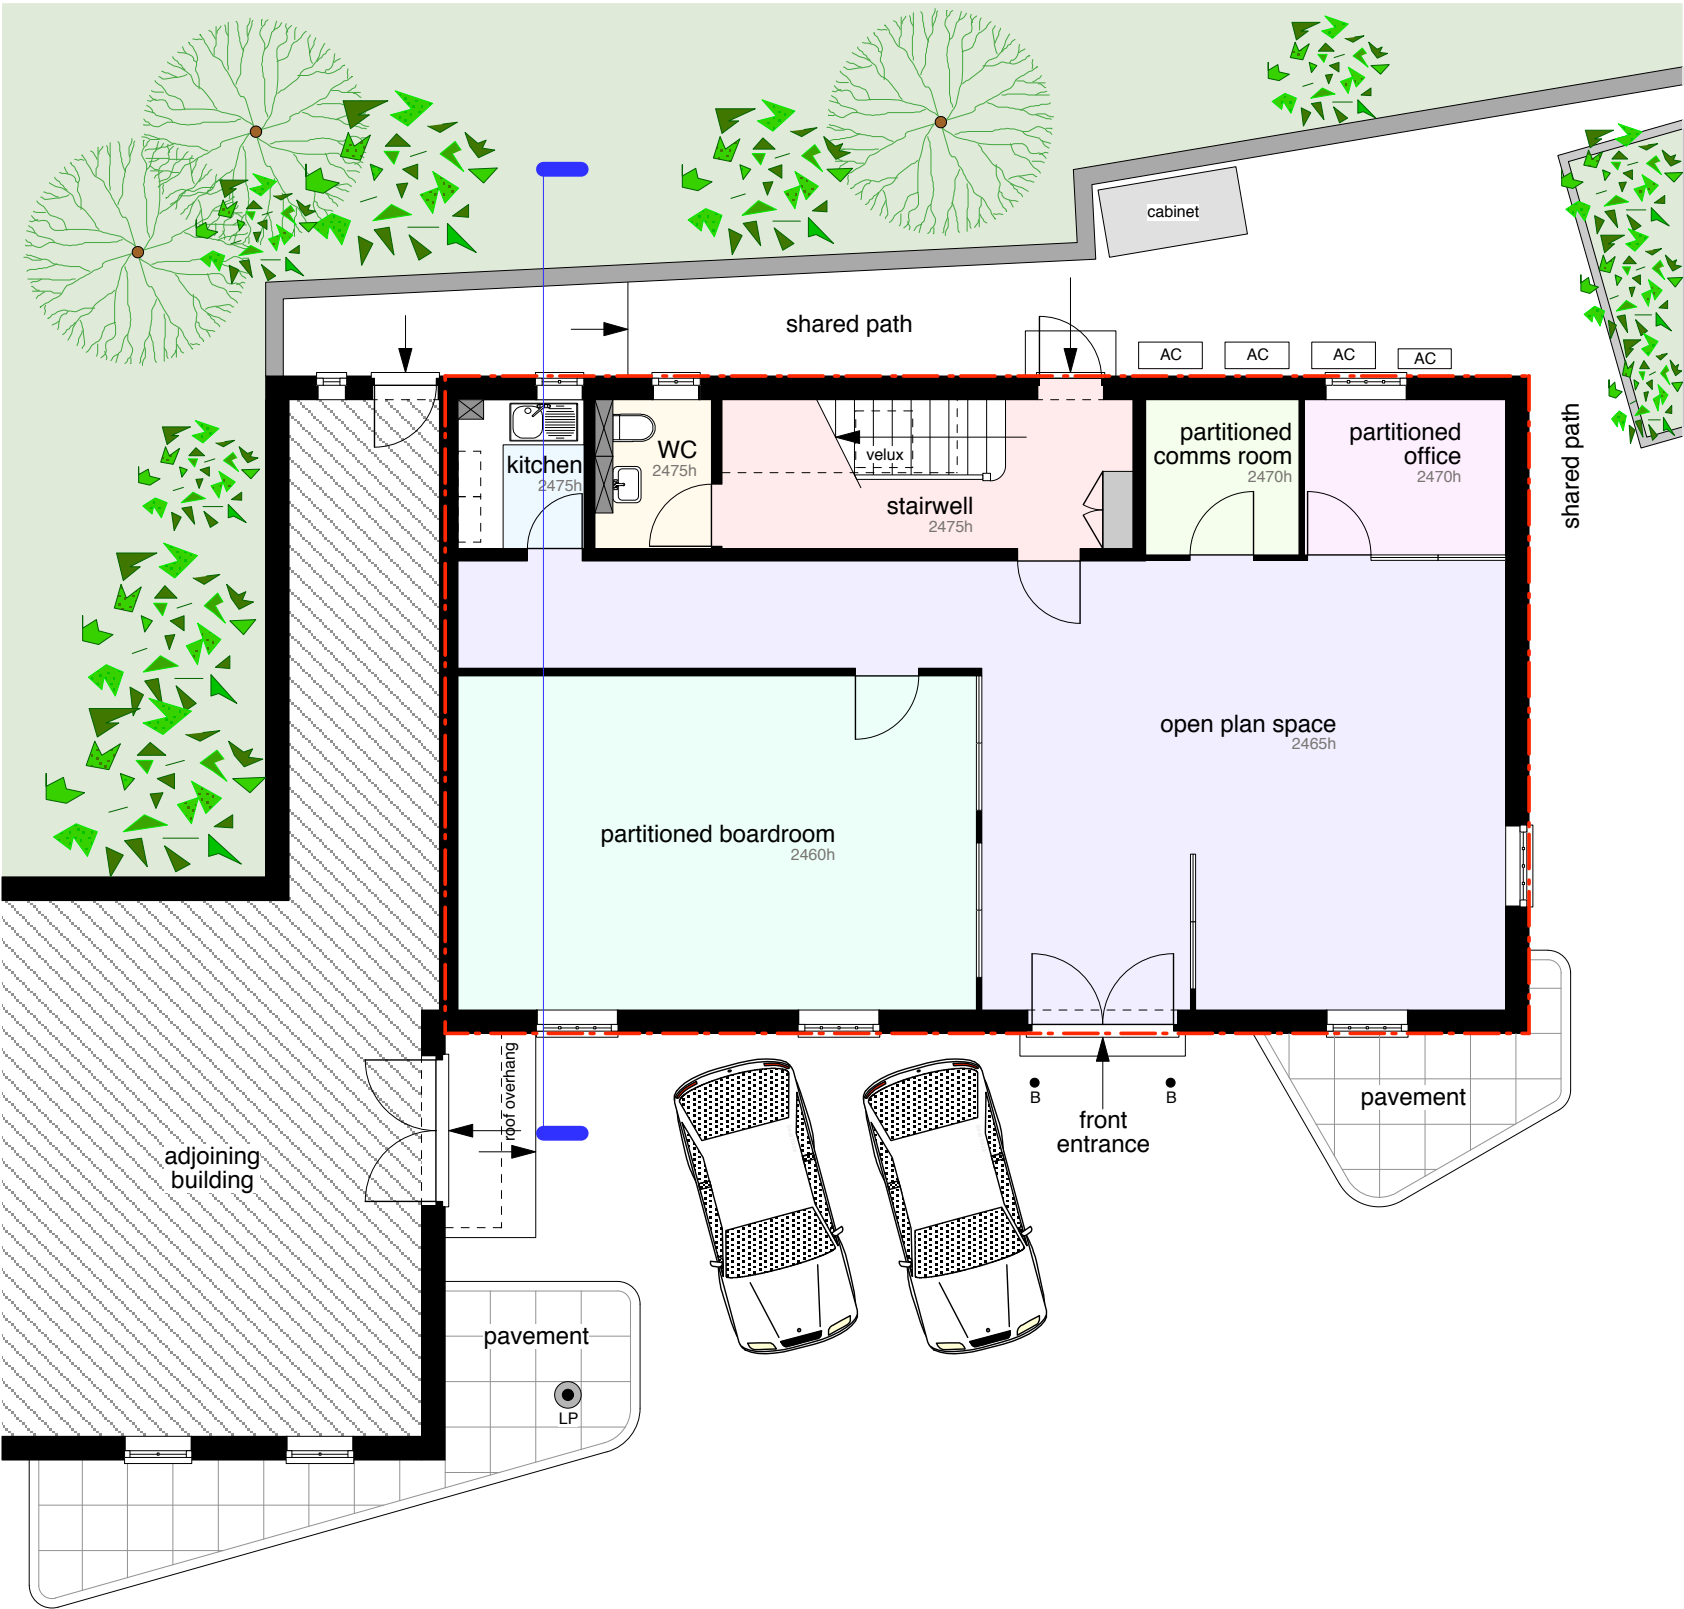


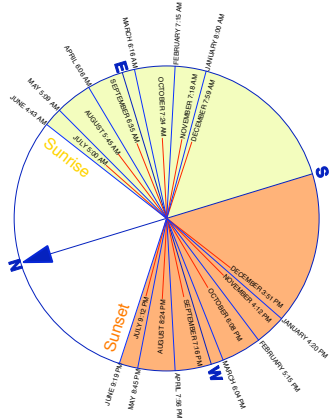

Do not scale
All dimensions must be verified on site before setting out, commencing work or producing any drawings
© GPS architects
Designs and Drawings cannot be reproduced or used in any form without written consent from the Company

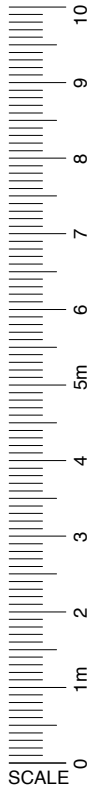

Diamond



Ground Floor
Existing

1:100@A3 7.2016


DI/TH/ 10 EX



GPS architects

Architects Space Planners Town Planners
14 The Green Richmond Surrey TW9 1PX England
Tel 020 8940 8244 Fax 020 8948 0367
www.gpsarchitects.co.uk

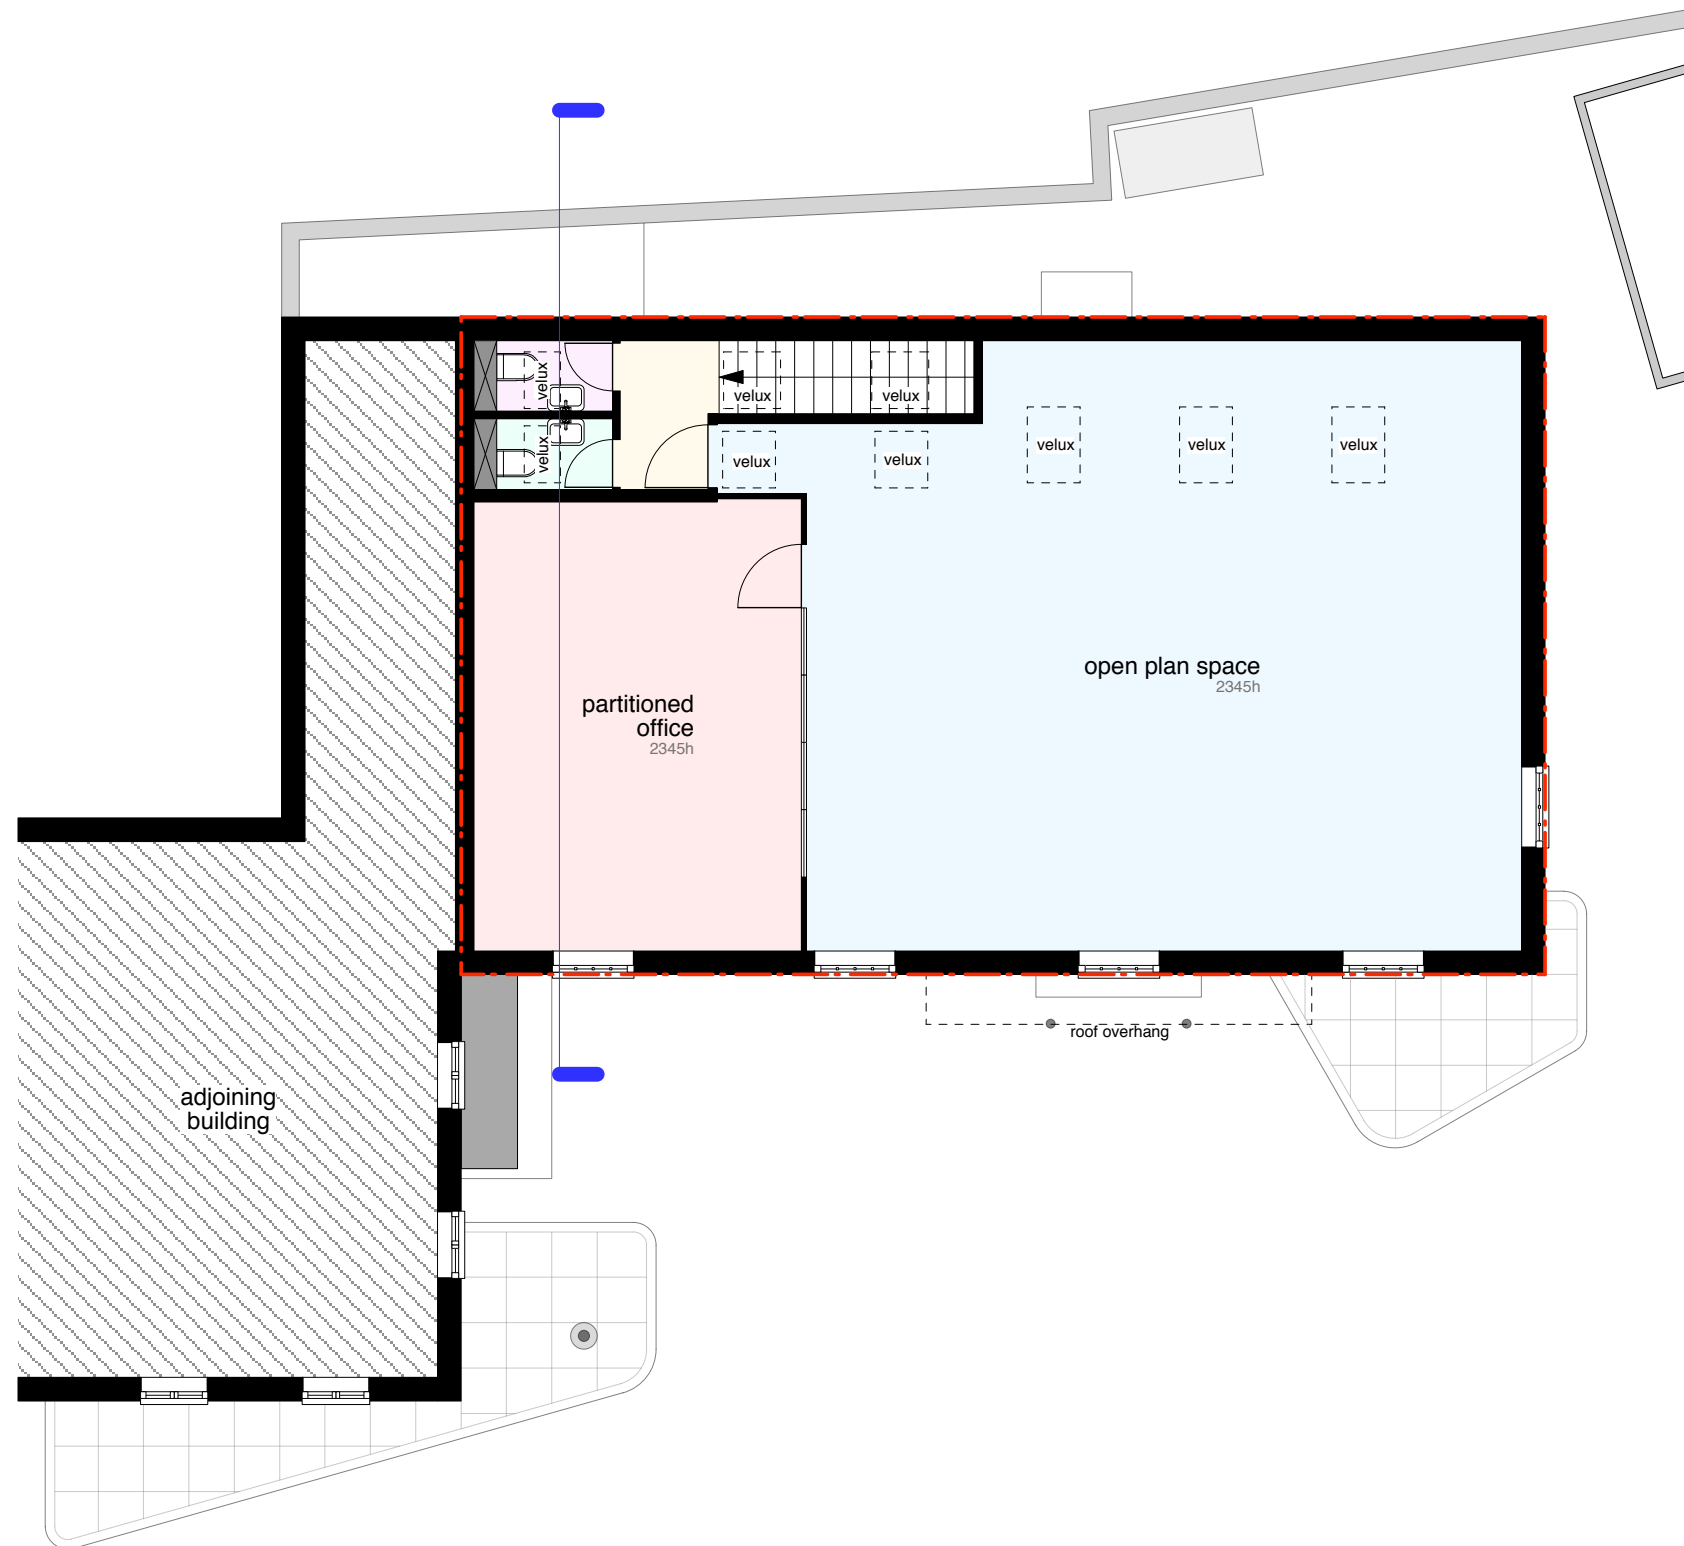
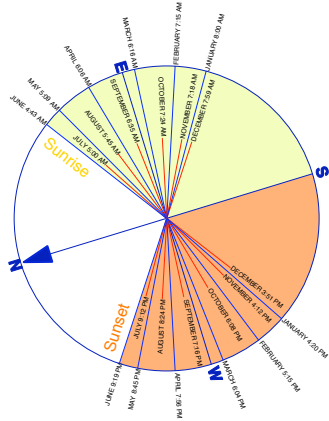


Do not scale
All dimensions must be verified on site before setting out, commencing work or producing any drawings
© GPS architects
Designs and Drawings cannot be reproduced or used in any form without written consent from the Company

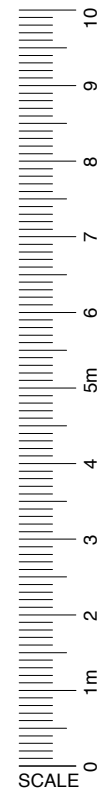

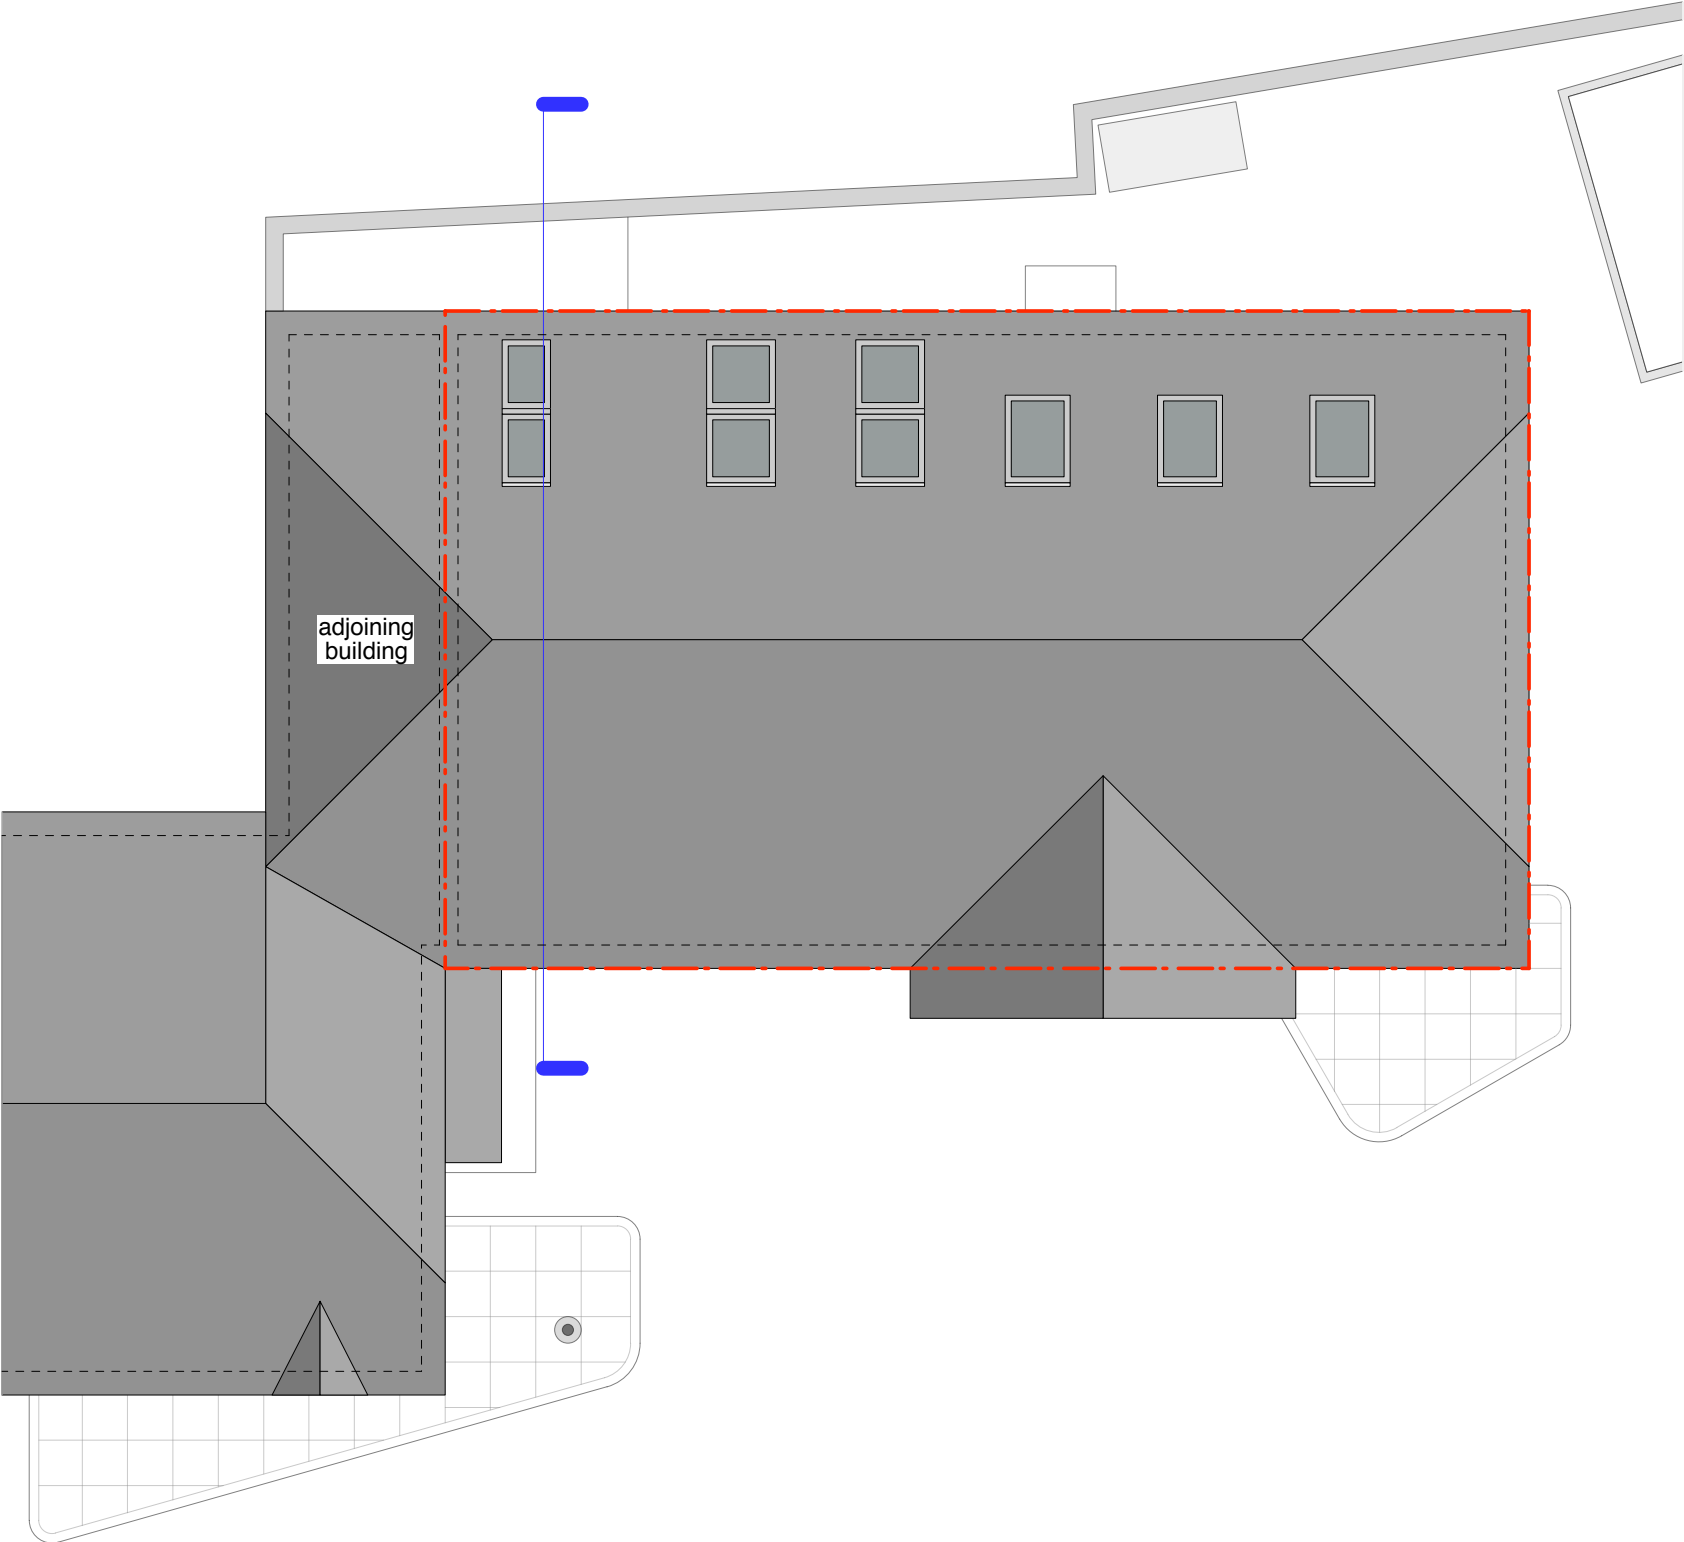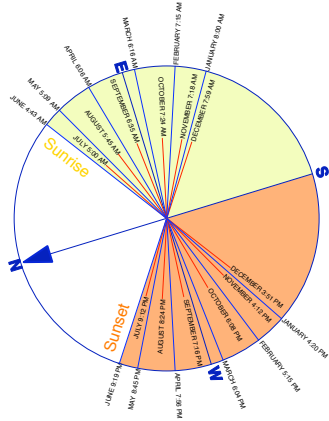

Do not scale
All dimensions must be verified on site before setting out, commencing work or producing any drawings
© GPS architects
Designs and Drawings cannot be reproduced or used in any form without written consent from the Company

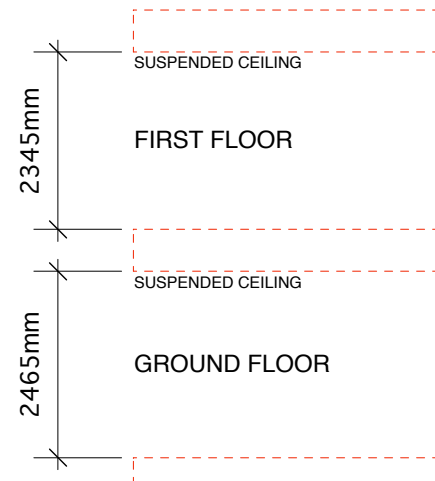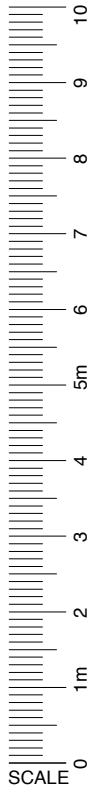

Diamond

Front Elevation
Existing

1:100@A3 7.2016




DI/TH/ 15 EX

GPS architects

Architects Space Planners Town Planners
14 The Green Richmond Surrey TW9 1PX England
Tel 020 8940 8244 Fax 020 8948 0367
www.gpsarchitects.co.uk

Do not scale
All dimensions must be verified on site before setting out, commencing work or producing any drawings

© GPS architects
Designs and Drawings cannot be reproduced or used in any form without written consent from the Company

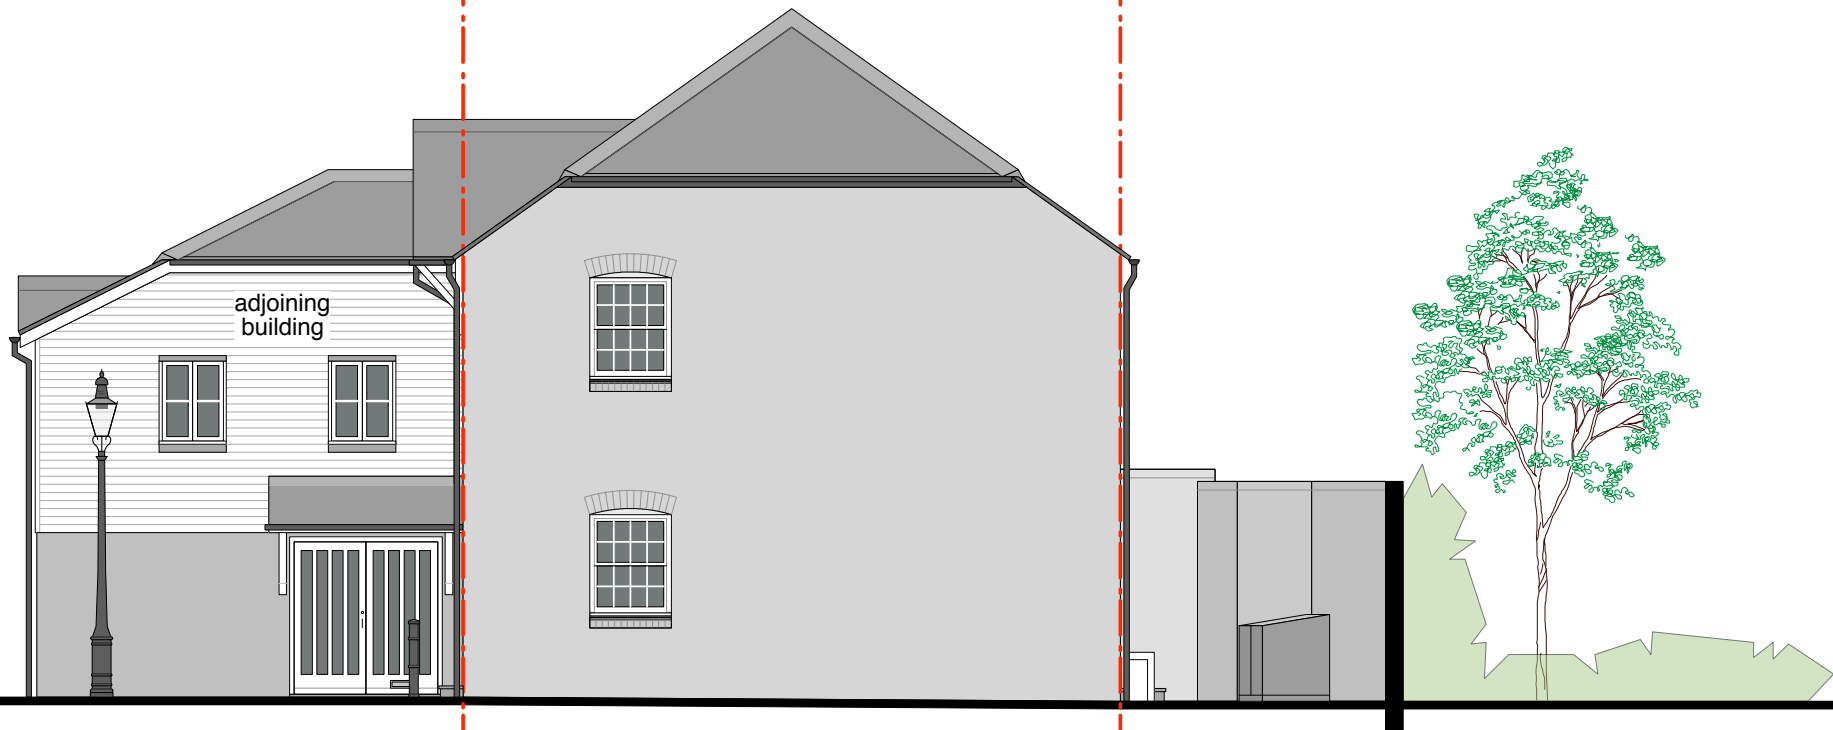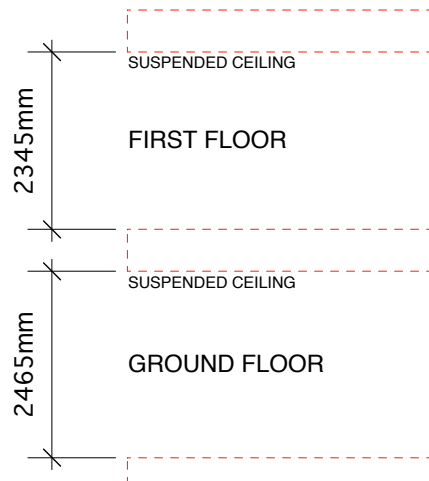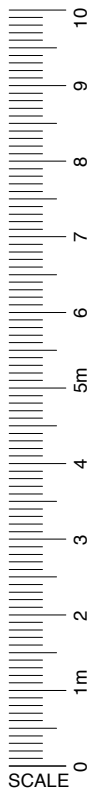

8 Brewery Court • Theale • Berkshire • Side Elevation 1 • Existing 7.2016

Diamond



Side Elevation 1
Existing

1:100@A3 7.2016

DI/TH/ 16 EX

GPS architects

Architects Space Planners Town Planners
14 The Green Richmond Surrey TW9 1PX England
Tel 020 8940 8244 Fax 020 8948 0367
www.gpsarchitects.co.uk

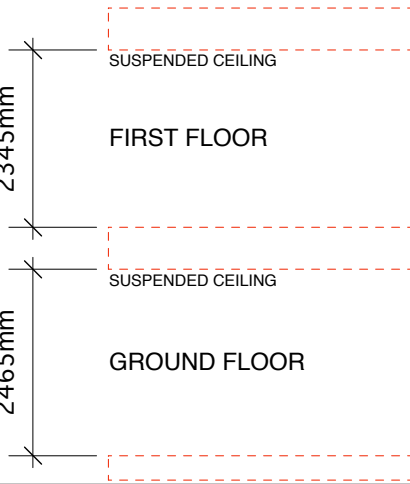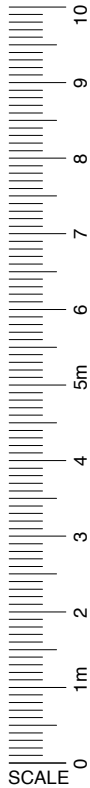

8 Brewery Court • Theale • Berkshire • Rear Elevation • Existing 7.2016

Diamond





Rear Elevation
Existing

1:100@A3 7.2016

DI/TH/ 17 EX

Do not scale
All dimensions must be verified on site before setting out, commencing work or producing any drawings

© GPS architects
Designs and Drawings cannot be reproduced or used in any form without written consent from the Company

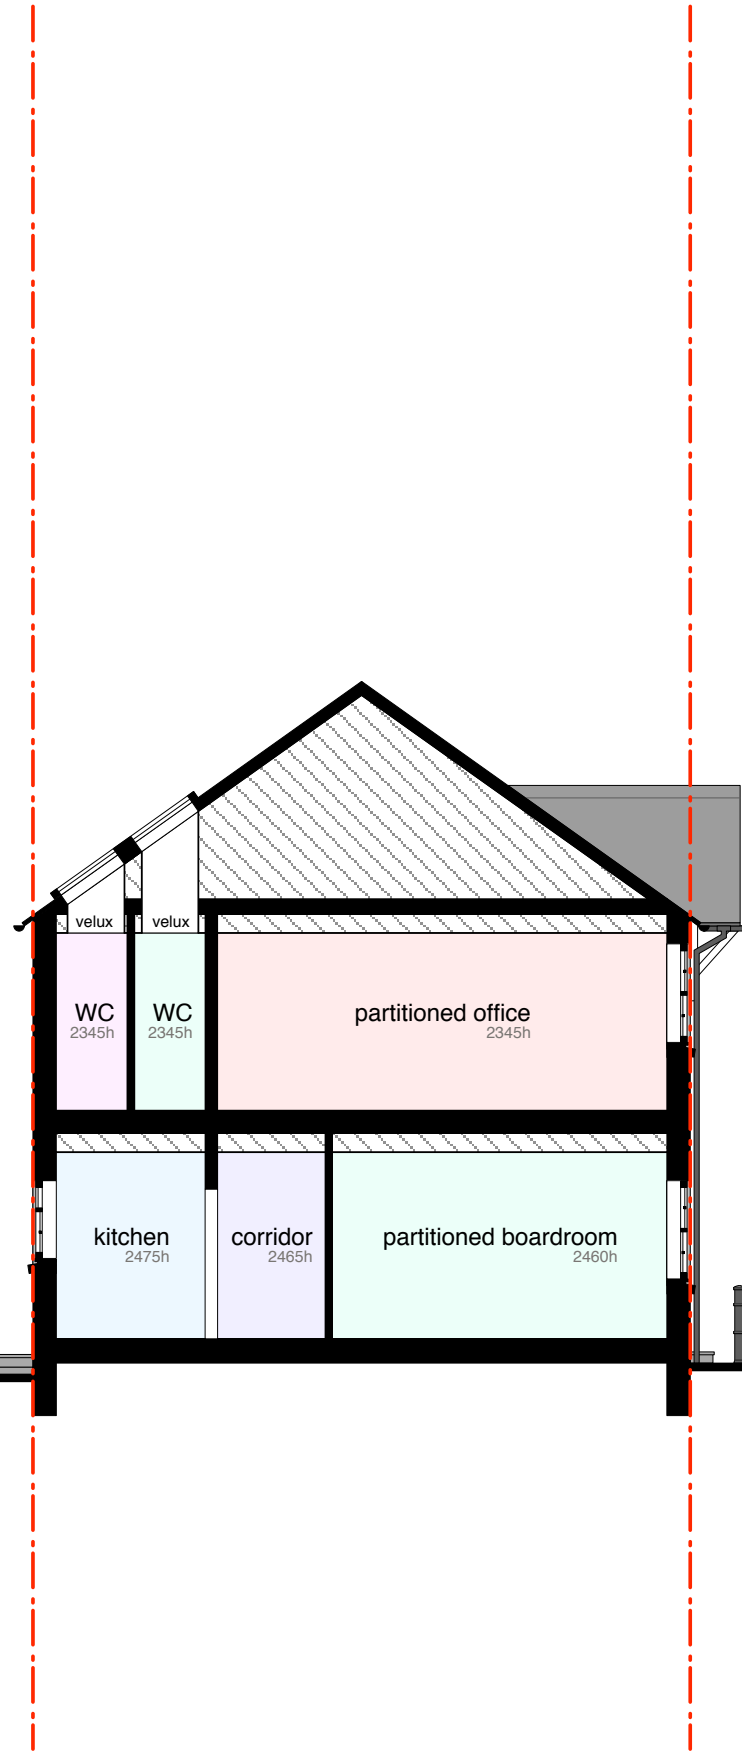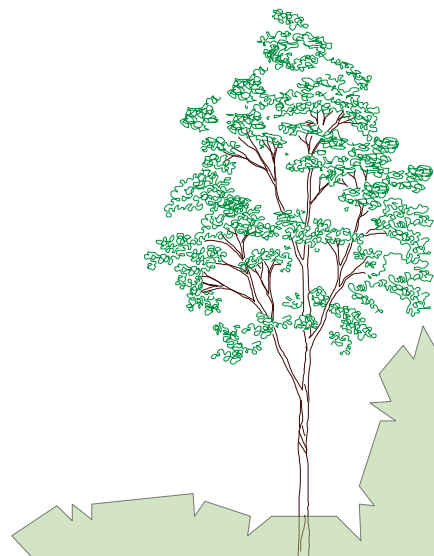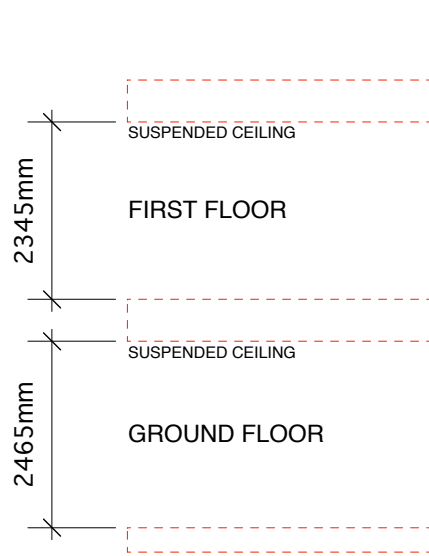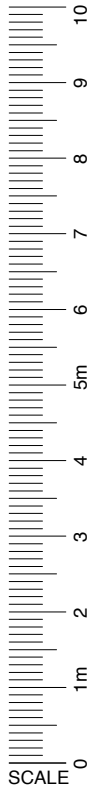

Diamond

Side Elevation 2
Existing

1:100@A3 7.2016

DI/TH/ 18 EX

8 Brewery Court • Theale • Berkshire • Side Elevation 2 • Existing 7.2016

GPS architects

Architects Space Planners Town Planners
14 The Green Richmond Surrey TW9 1PX England
Tel 020 8940 8244 Fax 020 8948 0367
www.gpsarchitects.co.uk