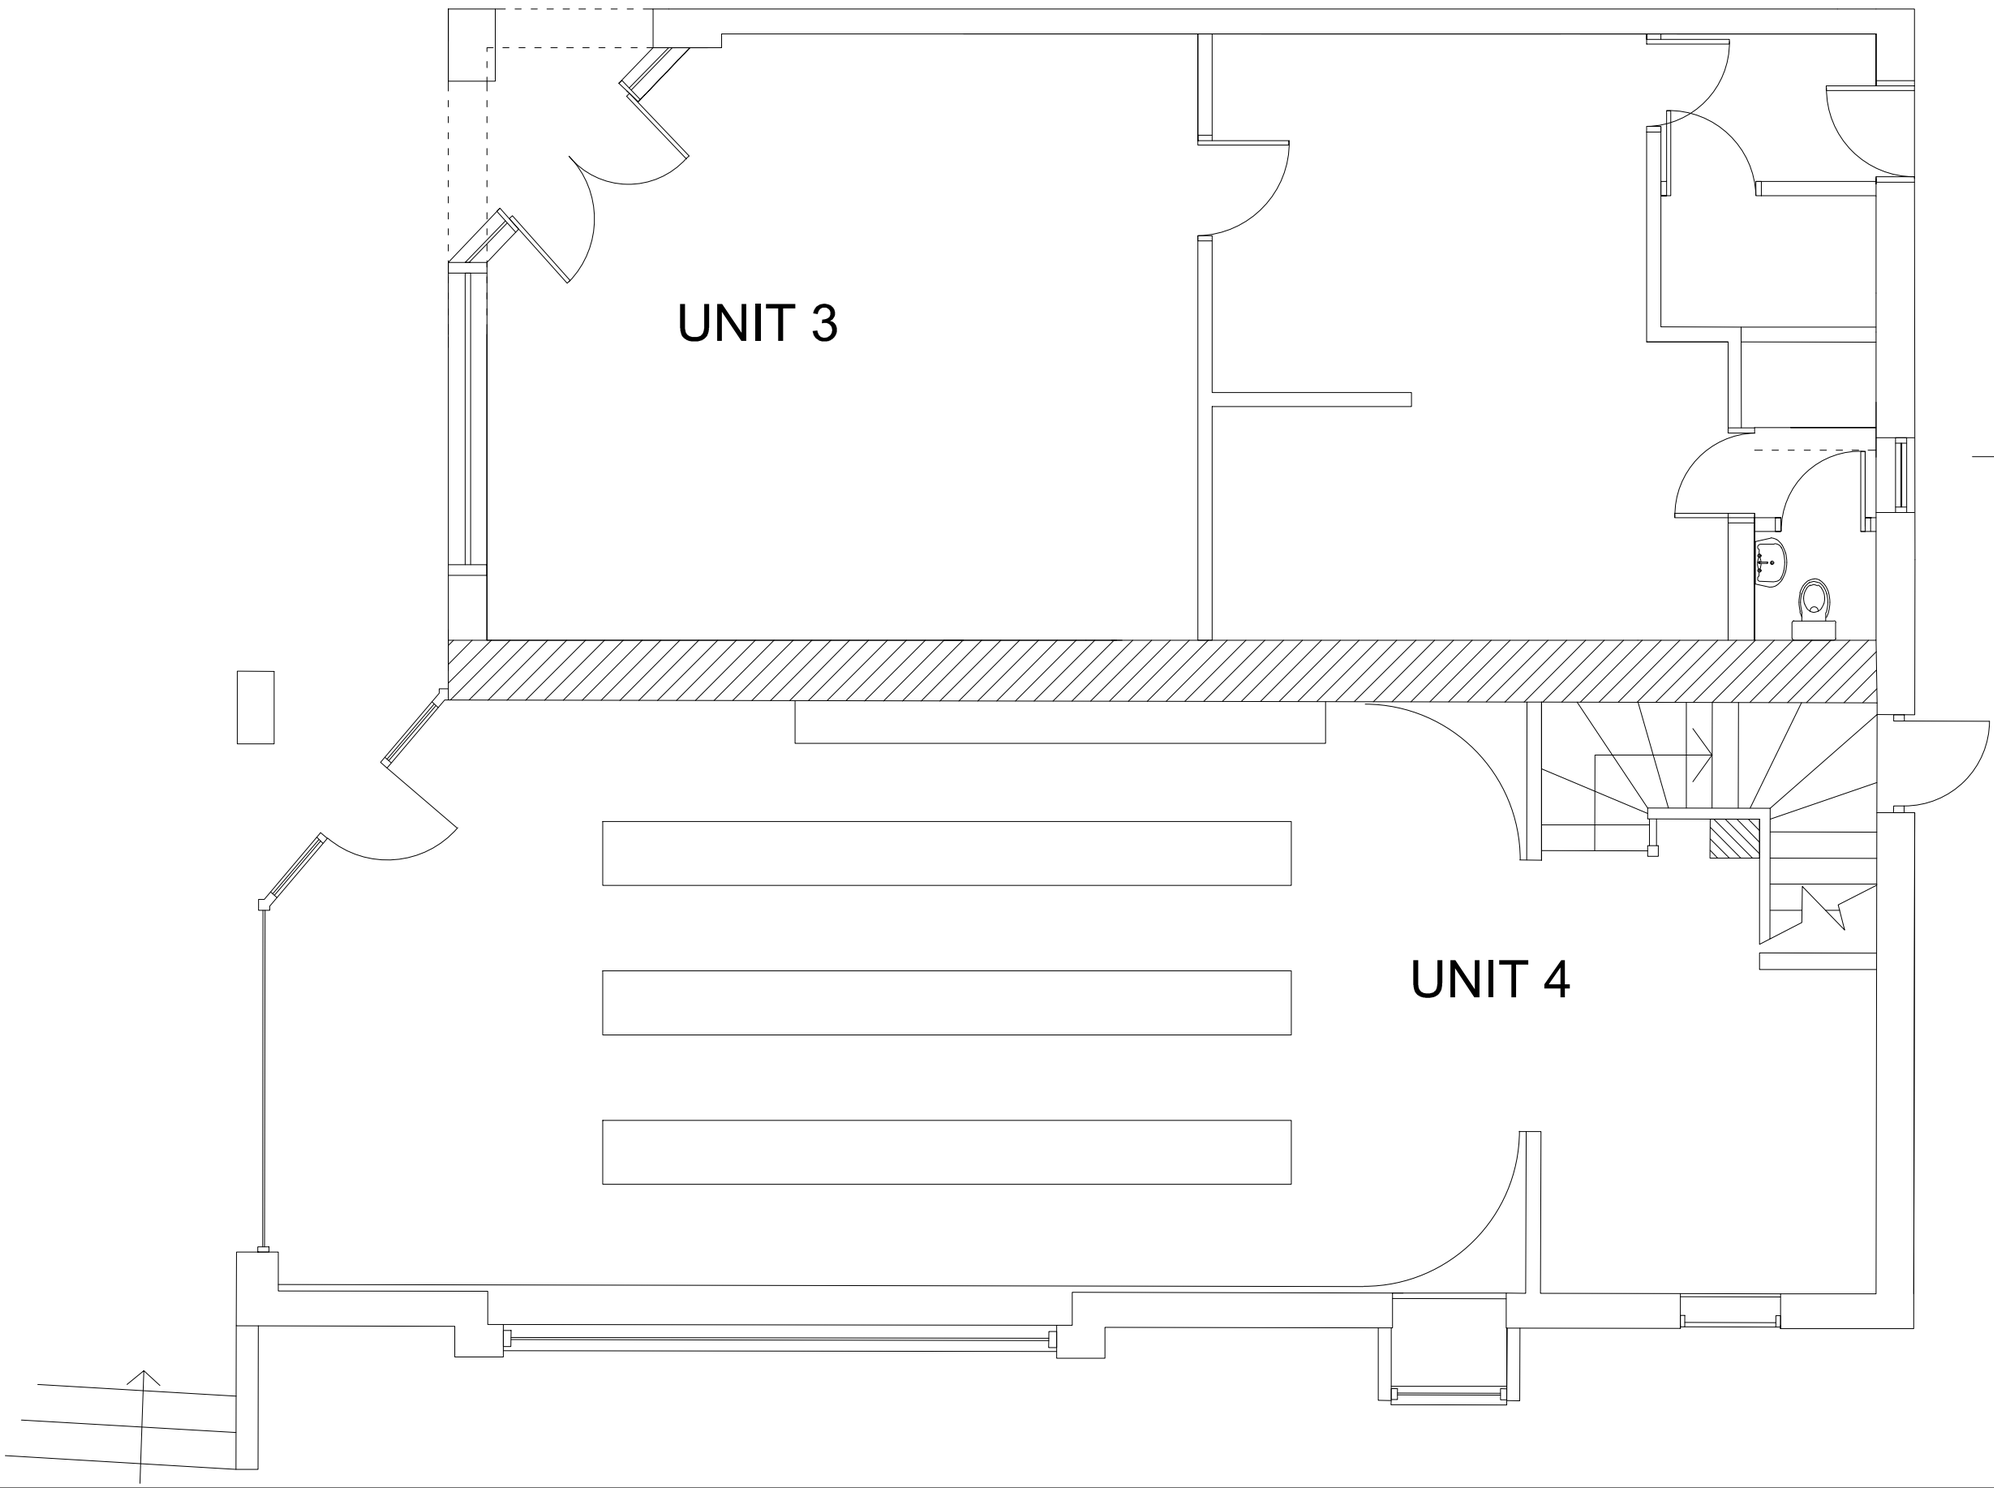

01 Existing

Floor Plan

Units 3,4,&Tring	
Scale:	1:50 @ A3
Produced By:	PCG Projects
Drawing Ref:	DS/FP/3T
Notes:	