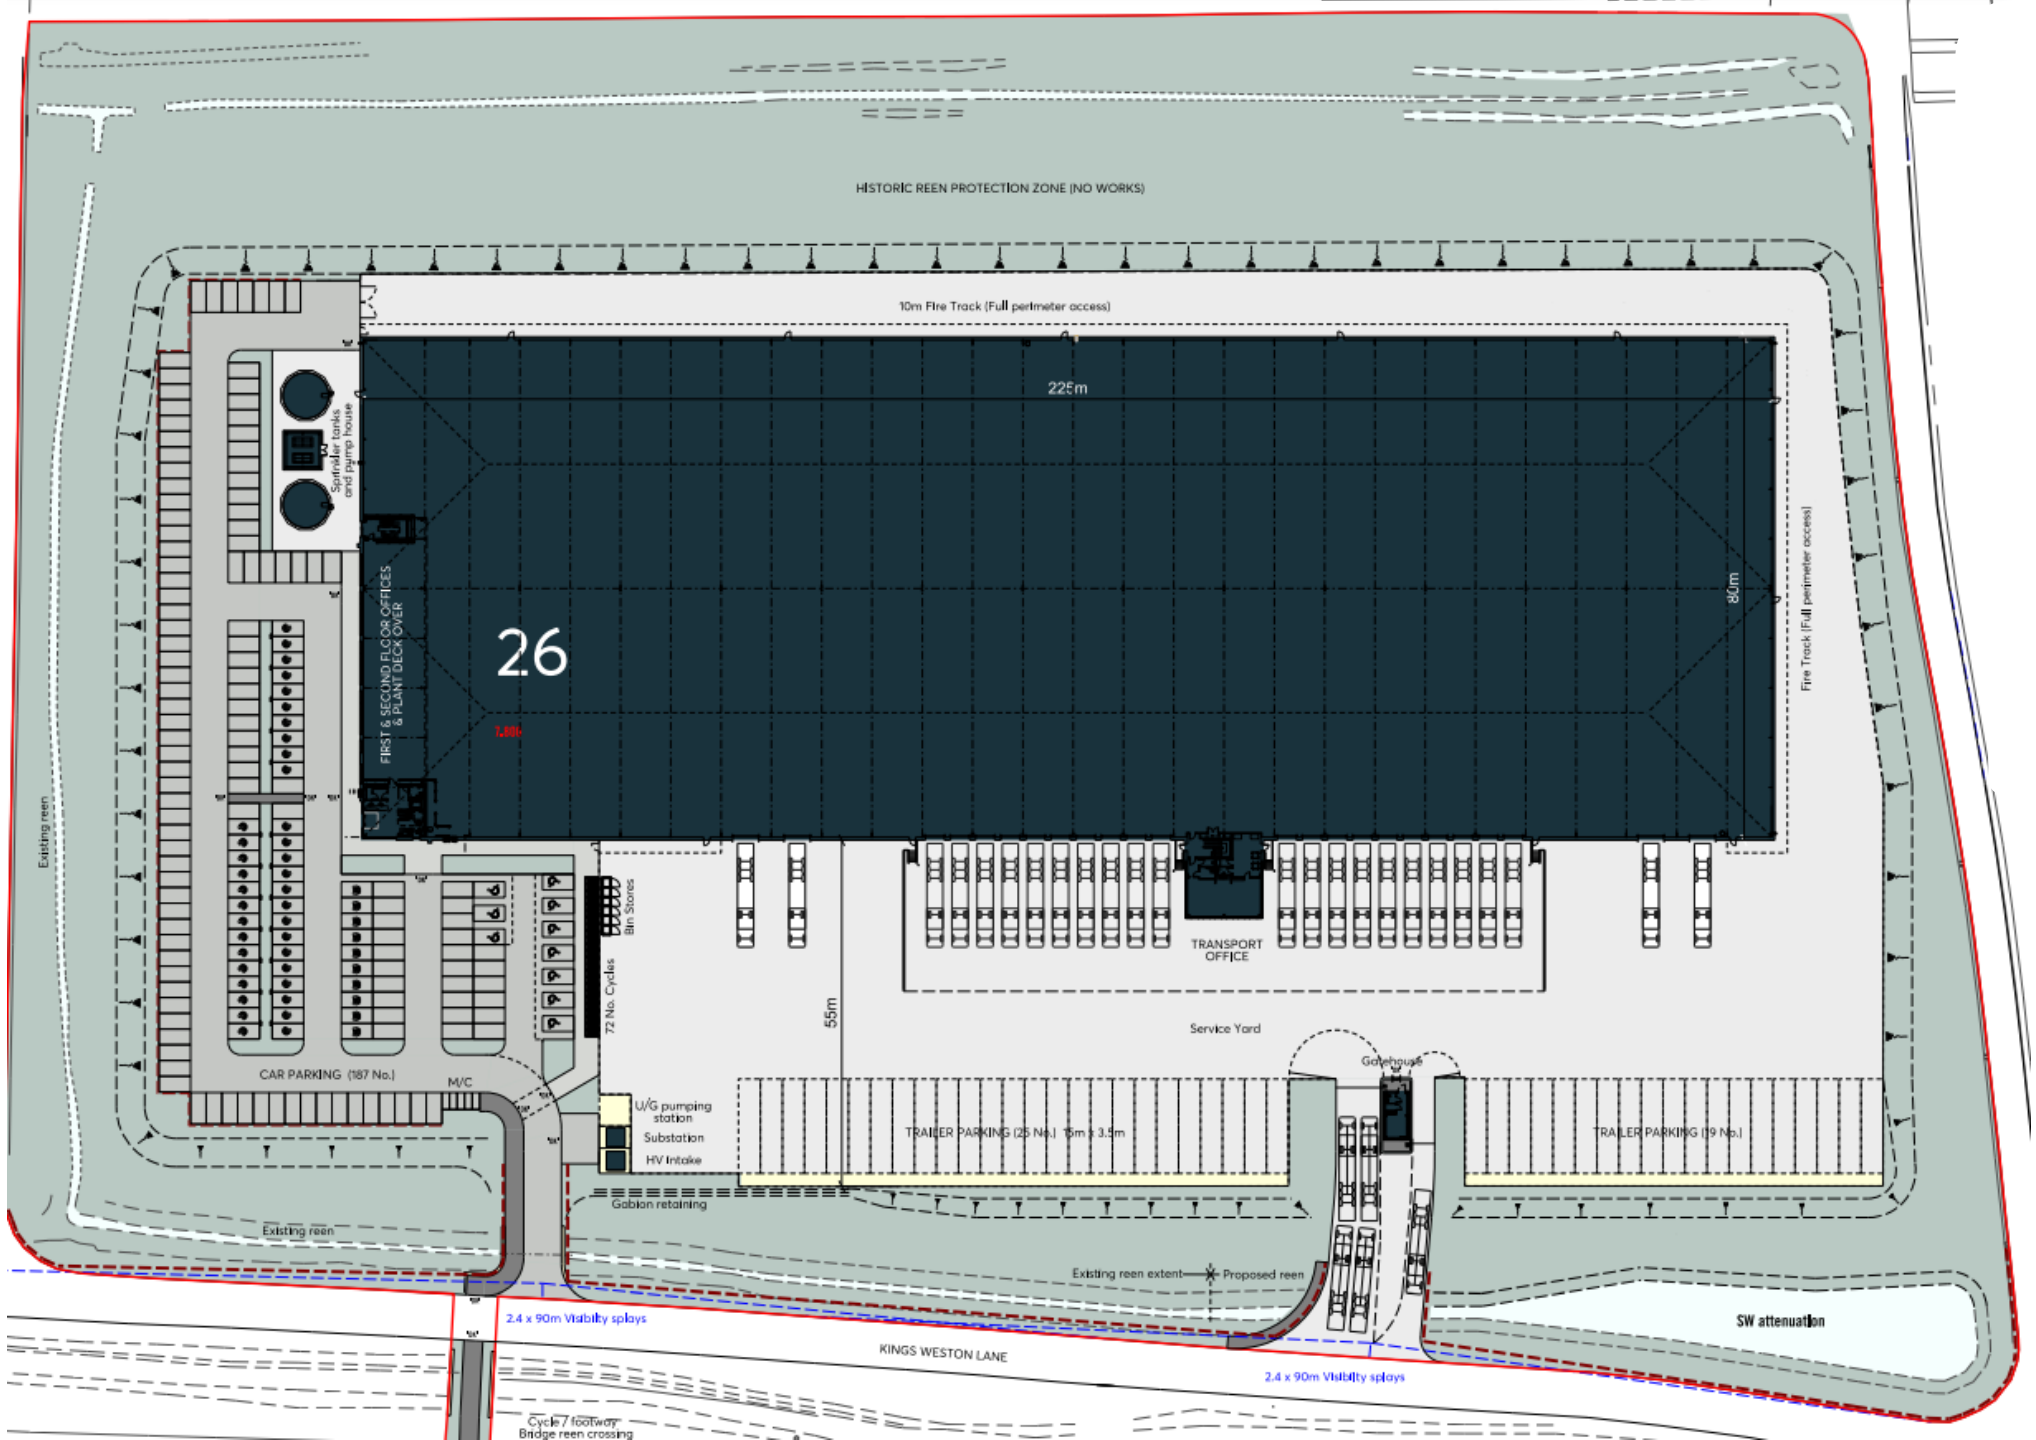

HISTORIC REEN PROTECTION ZONE (NO WORKS)
10m Fire Track (Full perimeter access)
225m
80m
26
FIRST & SECOND FLOOR OFFICES & PLANT DECK OVER
Sprinkler tanks and pump house
Existing reen
CAR PARKING (187 No.)
M/C
72 No. Cycles
Bin Stores
55m
TRANSPORT OFFICE
Service Yard
Gatehouse
U/G pumping station
Substation
HV Intake
TRAILER PARKING (25 No.) 15m x 3.5m
TRAILER PARKING (19 No.)
Gabion retaining
Existing reen
Existing reen extent
Proposed reen
SW attenuation
2.4 x 90m Visibility splays
KINGS WESTON LANE
2.4 x 90m Visibility splays
Cycle / footway
Bridge reen crossing
Fire Track (Full perimeter access)