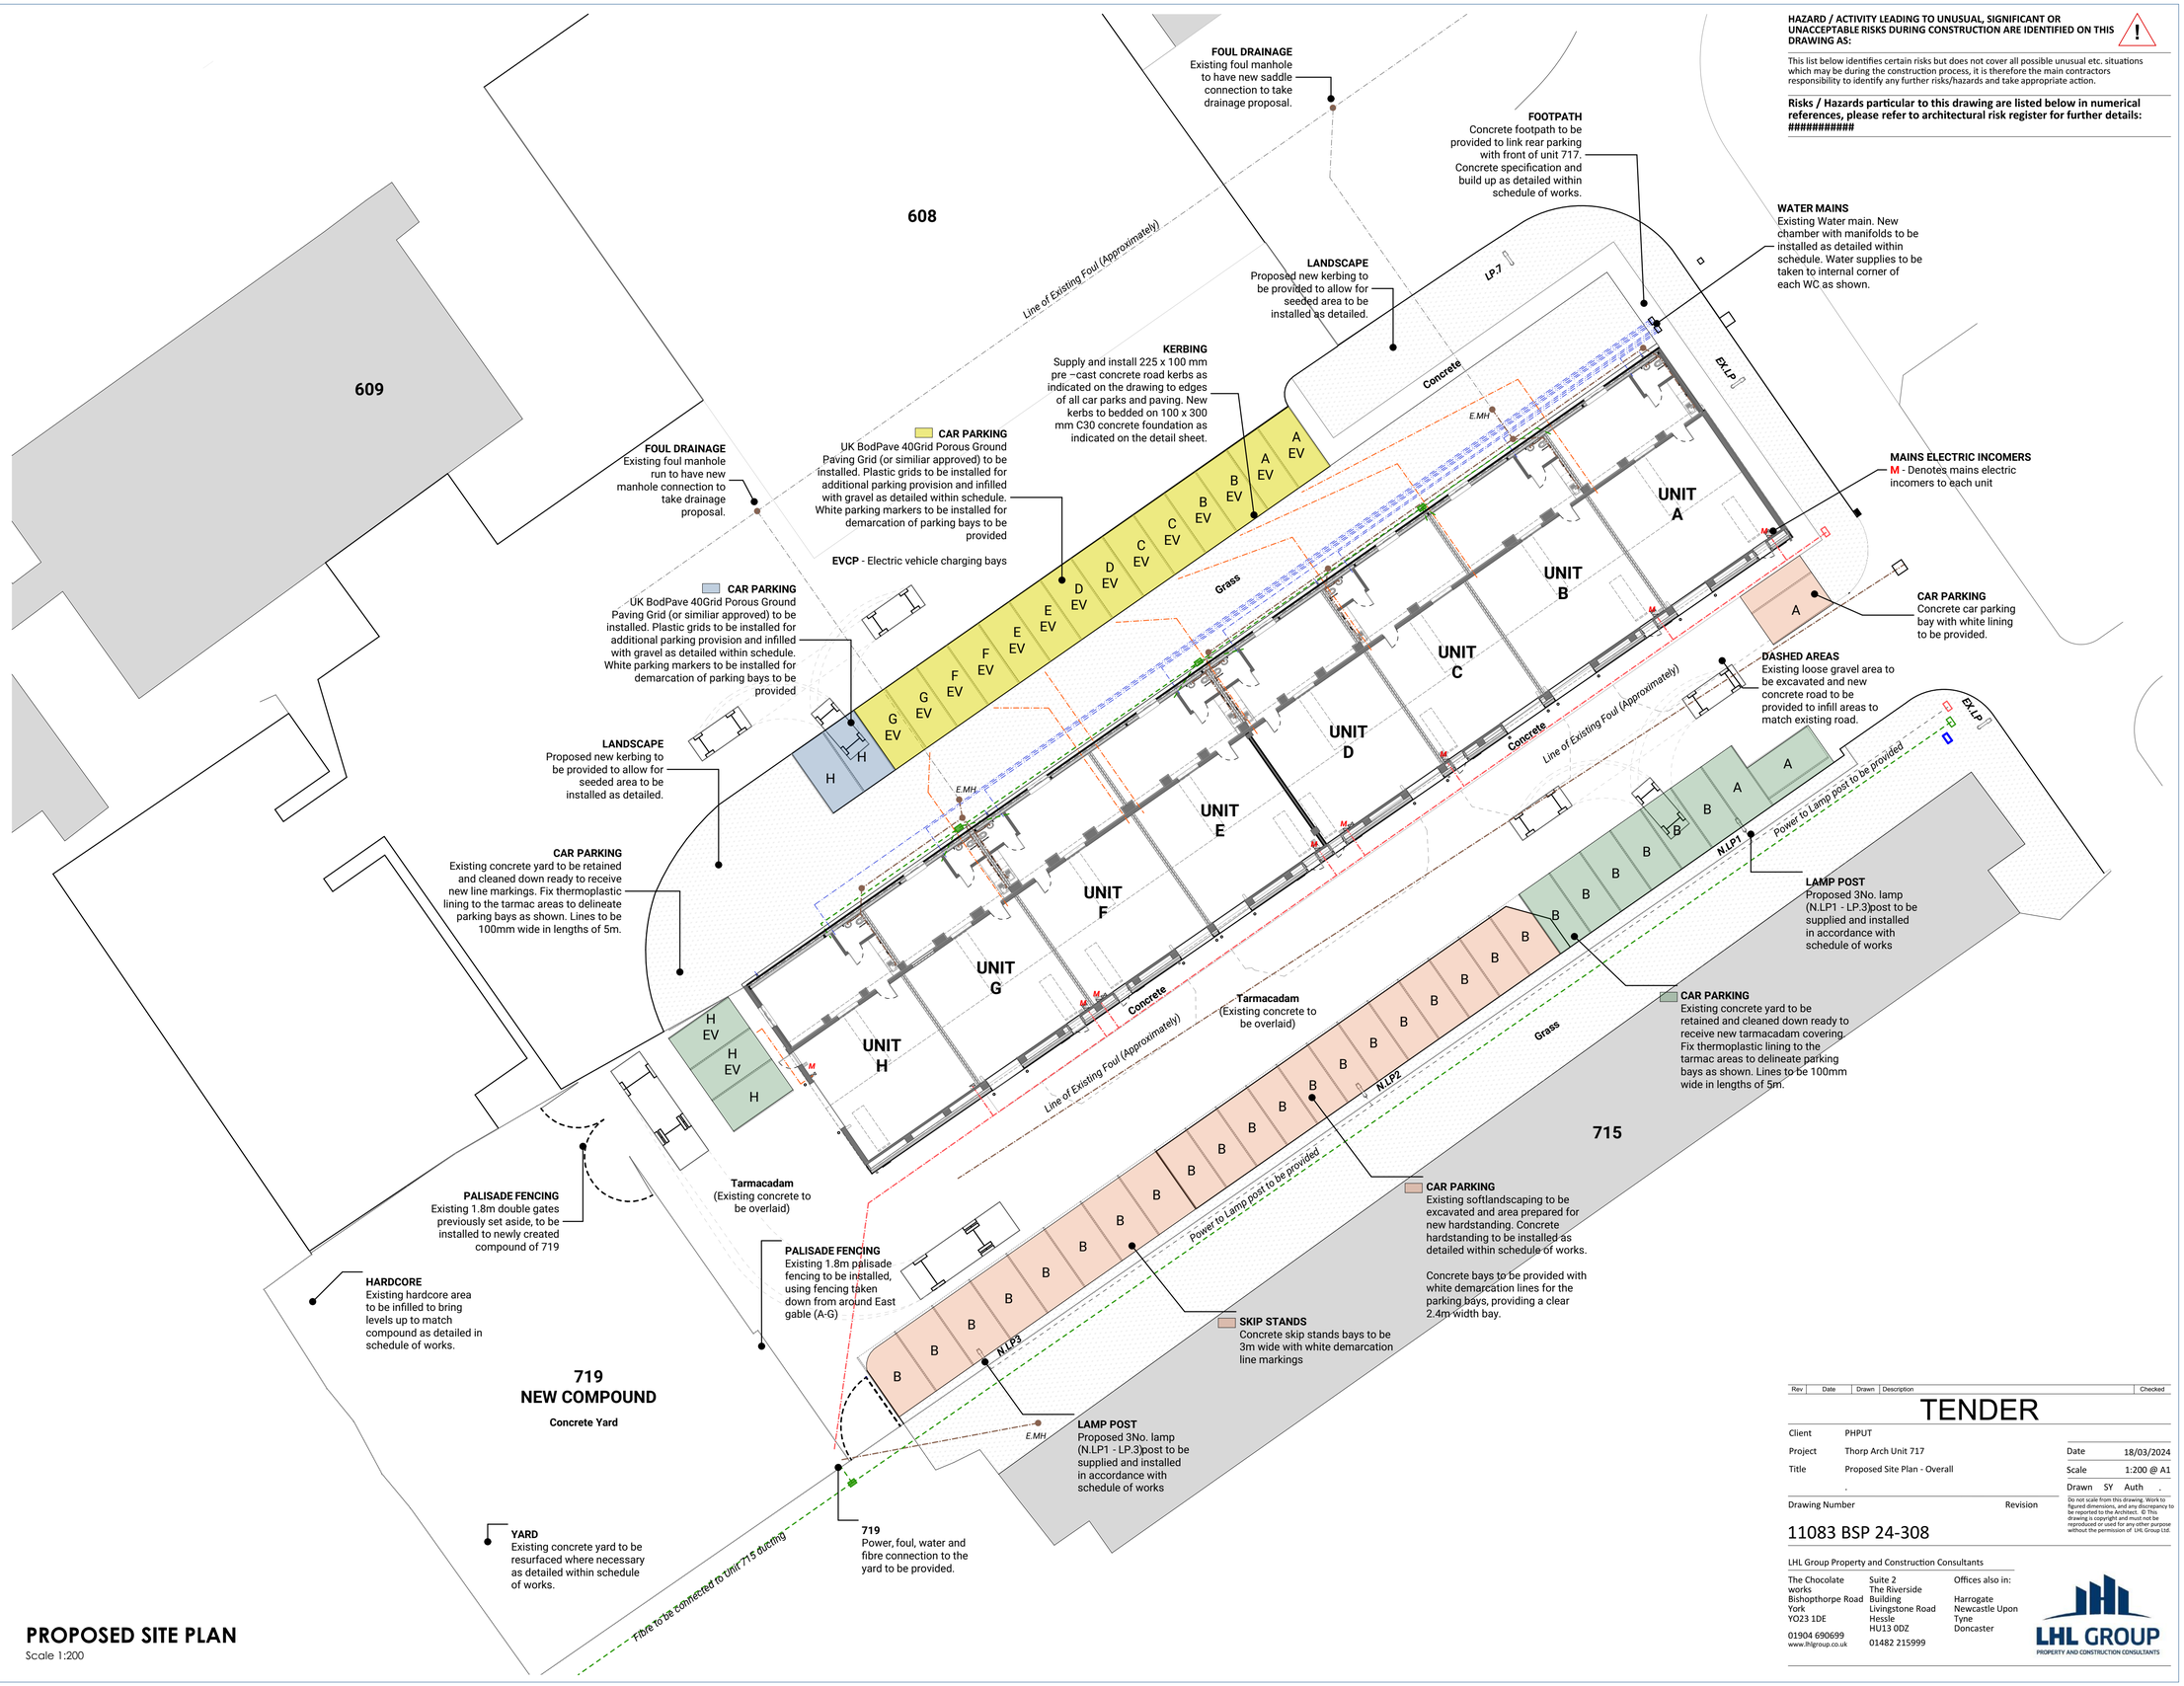


**HAZARD / ACTIVITY LEADING TO UNUSUAL, SIGNIFICANT OR UNACCEPTABLE RISKS DURING CONSTRUCTION ARE IDENTIFIED ON THIS DRAWING AS:**

This list below identifies certain risks but does not cover all possible unusual etc. situations which may be during the construction process, it is therefore the main contractors responsibility to identify any further risks/hazards and take appropriate action.

**Risks / Hazards particular to this drawing are listed below in numerical references, please refer to architectural risk register for further details: ###########**

## PROPOSED SITE PLAN

Scale 1:200

| Rev | Date | Drawn | Description | Checked |
|---|---|---|---|---|

# TENDER

| | | | |
|---|---|---|---|
| Client | PHPUT | | |
| Project | Thorp Arch Unit 717 | Date | 18/03/2024 |
| Title | Proposed Site Plan - Overall | Scale | 1:200 @ A1 |
| | . | Drawn SY | Auth . |

Drawing Number: 11083 BSP 24-308

Revision

Do not scale from this drawing. Work to figured dimensions, and any discrepancy to be reported to the Architect. © This drawing is copyright and must not be reproduced or used for any other purpose without the permission of LHL Group Ltd.

LHL Group Property and Construction Consultants

The Chocolate works
Bishopthorpe Road
York
YO23 1DE
01904 690699
www.lhlgroup.co.uk

Suite 2
The Riverside Building
Livingstone Road
Hessle
HU13 0DZ
01482 215999

Offices also in:
Harrogate
Newcastle Upon Tyne
Doncaster

LHL GROUP
PROPERTY AND CONSTRUCTION CONSULTANTS