HAZARD / ACTIVITY LEADING TO UNUSUAL, SIGNIFICANT OR UNACCEPTABLE RISKS DURING CONSTRUCTION ARE IDENTIFIED ON THIS DRAWING AS:

This list below identifies certain risks but does not cover all possible unusual etc. situations which may be during the construction process, it is therefore the main contractors responsibility to identify any further risks/hazards and take appropriate action.

Risks / Hazards particular to this drawing are listed below in numerical references, please refer to architectural risk register for further details: ############

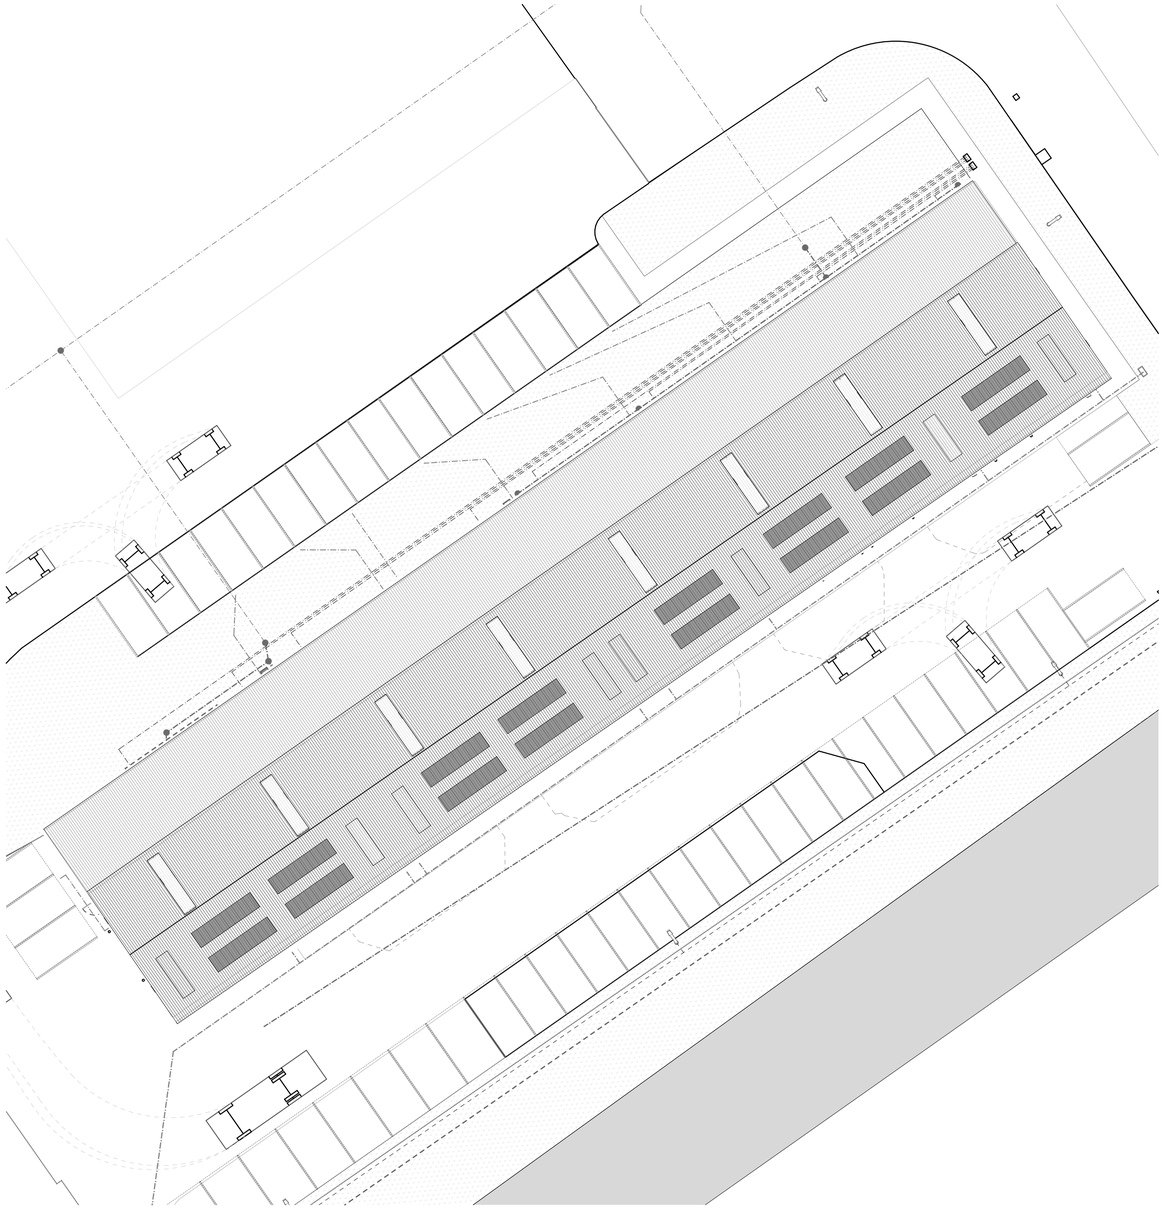

PROPOSED ROOF PLAN

Scale 1:200

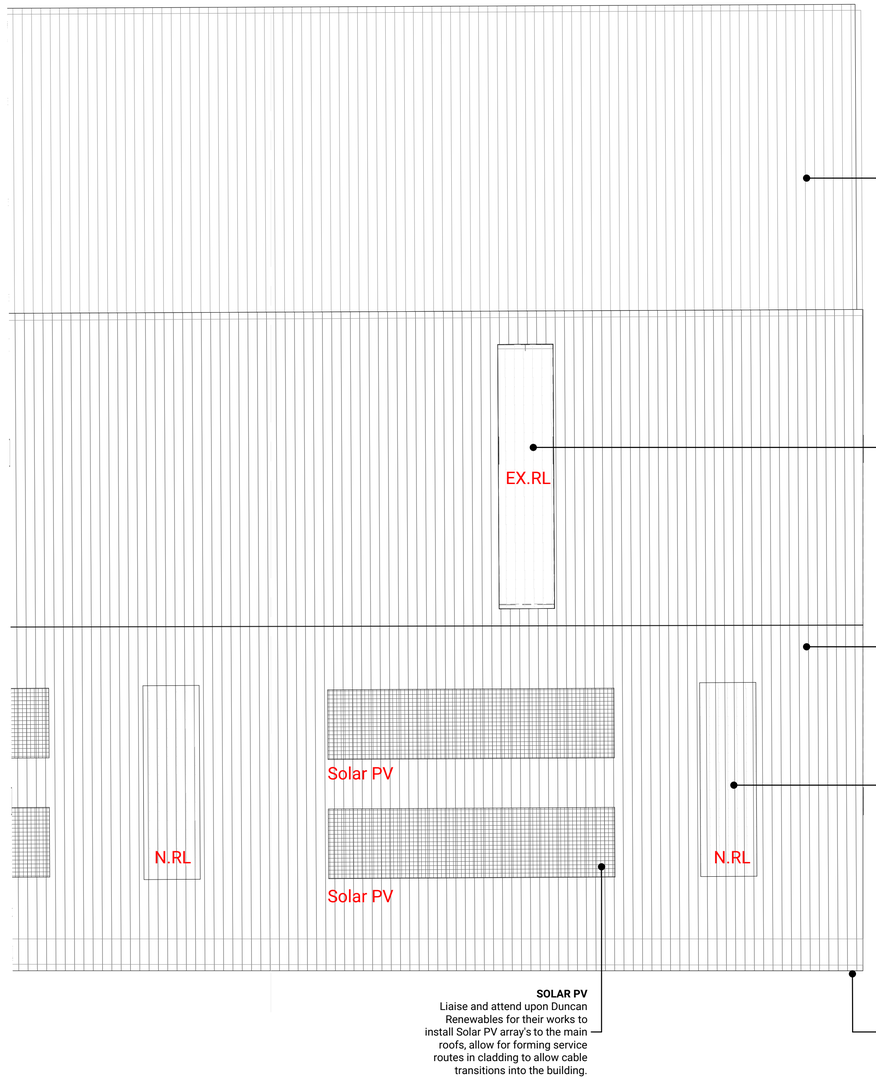

ROOFING
Supply and fix new spacer rail system over the existing roof cladding to the north side lean to and facilitate installation of new capping sheet. Insulate over the existing roof sheets with 100mm gypglass insulation set between purlins . Supply and fix Goosewing grey capping sheets to the roof areas and secure with tech screws as work proceeds. Include for forming cladding verges and corners with coordinated sheeting.

ROOFING
Existing rooflights to be retained. Condition to be inspected on site.

ROOFING
Existing roof to be retained. Roof to be inspected and allow for any necessary repairs / cutting in new sheets as required.

ROOFING
Proposed new rooflight to be installed as detailed within Schedule of works.

SOLAR PV
Liaise and attend upon Duncan Renewables for their works to install Solar PV array's to the main roofs, allow for forming service routes in cladding to allow cable transitions into the building.

GUTTERING
Supply and fix new profiled integrated gutter systems to eaves levels to front and rear elevations with outlets to the new rain water pipe locations. Colour Merlin Grey.

PROPOSED ROOF PLAN - TYPICAL UNIT

Scale 1:50

Rev	Date	Drawn	Description	Checked

TENDER

Client	PHPUT
Project	Thorp Arch Unit 717
Title	Proposed Roof Plan
	.

Date	18/03/2024
Scale	1:200, 1:50 @ A1
Drawn	SY Auth .

Drawing Number

11083 BSP 24-309

Revision

Do not scale from this drawing. Work to figured dimensions, and any discrepancy to be reported to the Architect. © This drawing is copyright and must not be reproduced or used for any other purpose without the permission of LHL Group Ltd.

LHL Group Property and Construction Consultants

The Chocolate works
Bishopthorpe Road
York
YO23 1DE

01904 690699
www.lhlgroup.co.uk

Suite 2
The Riverside Building
Livingstone Road
Hessle
HU13 0DZ

01482 215999

Offices also in:
Harrogate
Newcastle Upon Tyne
Doncaster

LHL GROUP
PROPERTY AND CONSTRUCTION CONSULTANTS