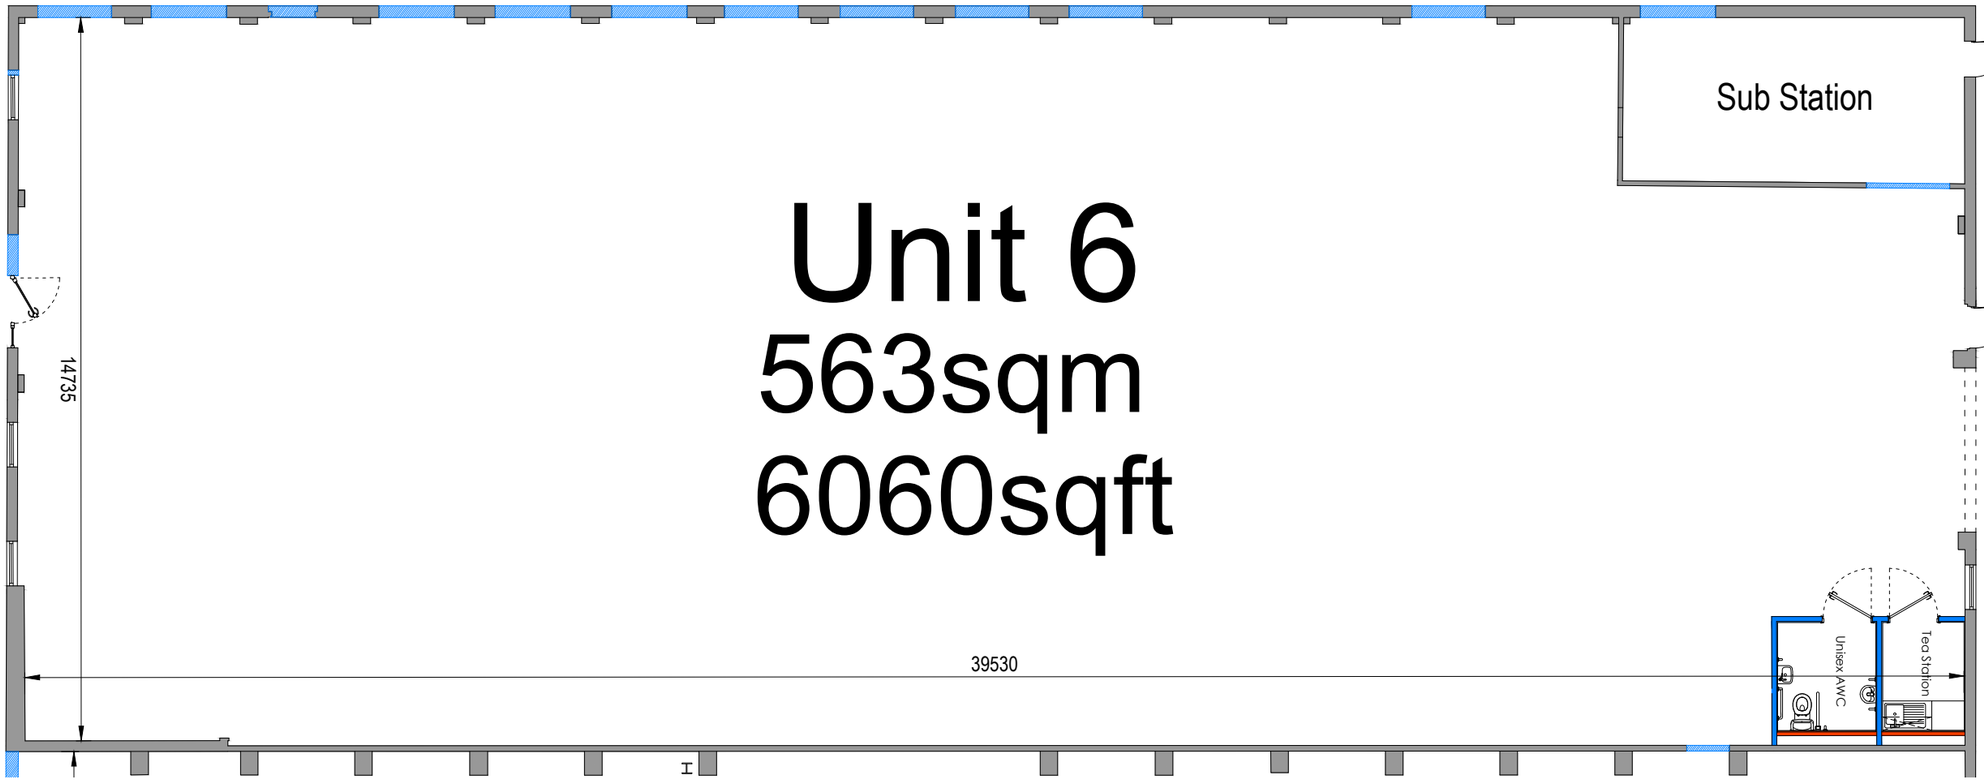


RS

REV DATE DETAILS

REVISIONS:

Wardman Brown
62 Duke Street
Darlington, DL3 7AN
Tel: 01325 460227
info@wardmanbrown.com
www.wardmanbrown.com
CIAT
CHARTERED PRACTICE

CLIENT:
Mandale

PROJECT:
Russell Road
Gorgie

DRAWING TITLE:
Demise Plan - Unit 6

PURPOSE OF ISSUE:
Legal

SCALE: 1:500 @ A3 / 1:250 @ A1

DATE: Mar 2025 | DRAWN: AL | DRG REVISION: -

DRAWING NO: L024092 - 312

Demise Plan - Unit 6