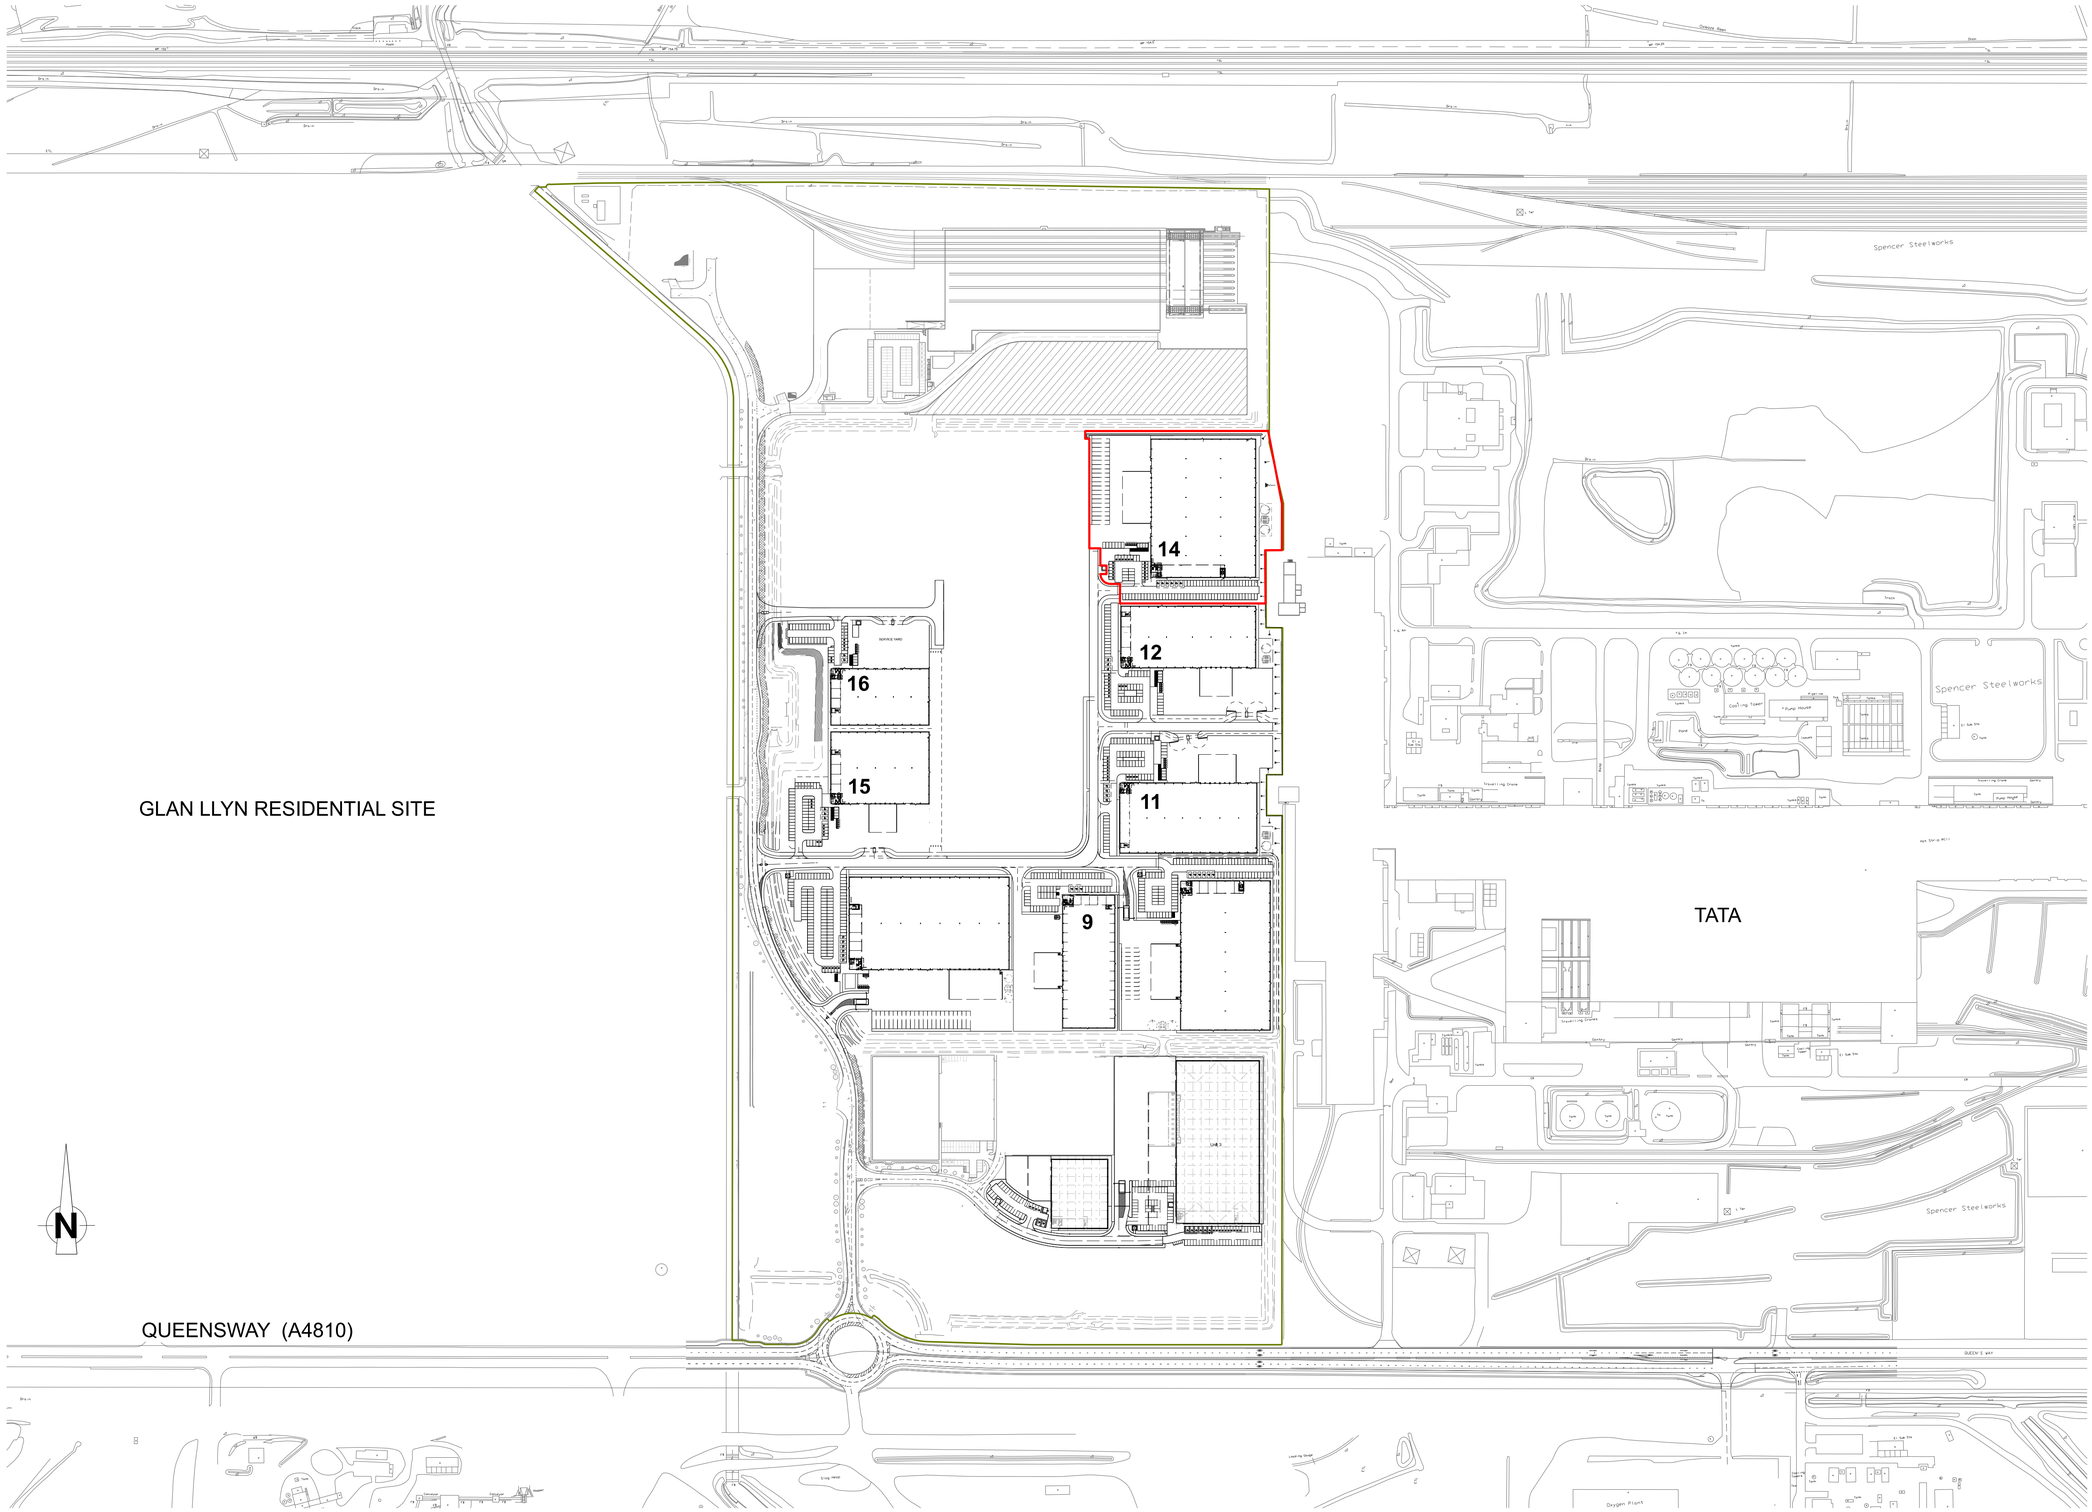


Scaling

THIS SHOULD MEASURE 50mm WHEN PRINTED CORRECTLY

This drawing is the copyright of Roberts Limbrick Ltd and should not be reproduced, in whole or in part, or used in any manner whatsoever without their written permission.

Responsibility is not accepted for errors made by others in scaling from this drawing. Use only figured dimensions and report any discrepancies or omissions to Roberts Limbrick immediately.

Drawing Revisions

REV.	DATE	BY	CHK	DESCRIPTION

Roberts Limbrick
03333 405500
mail@robertslimbrick.com
robertslimbrick.com
Registered Office: England No. 06658029

Project
INDURENT PARK
NEWPORT
-

Client
INDURENT

Drawing Title
ESTATE PLAN
-
UNIT 14

Scale	RL Project No.
1/5000 @ A3	10936

Status	Purpose of Issue
-	legal

Project	Org	Yr	Level	Type	Role
-------	---	--	--	--	-

Number	Revision
L05	-