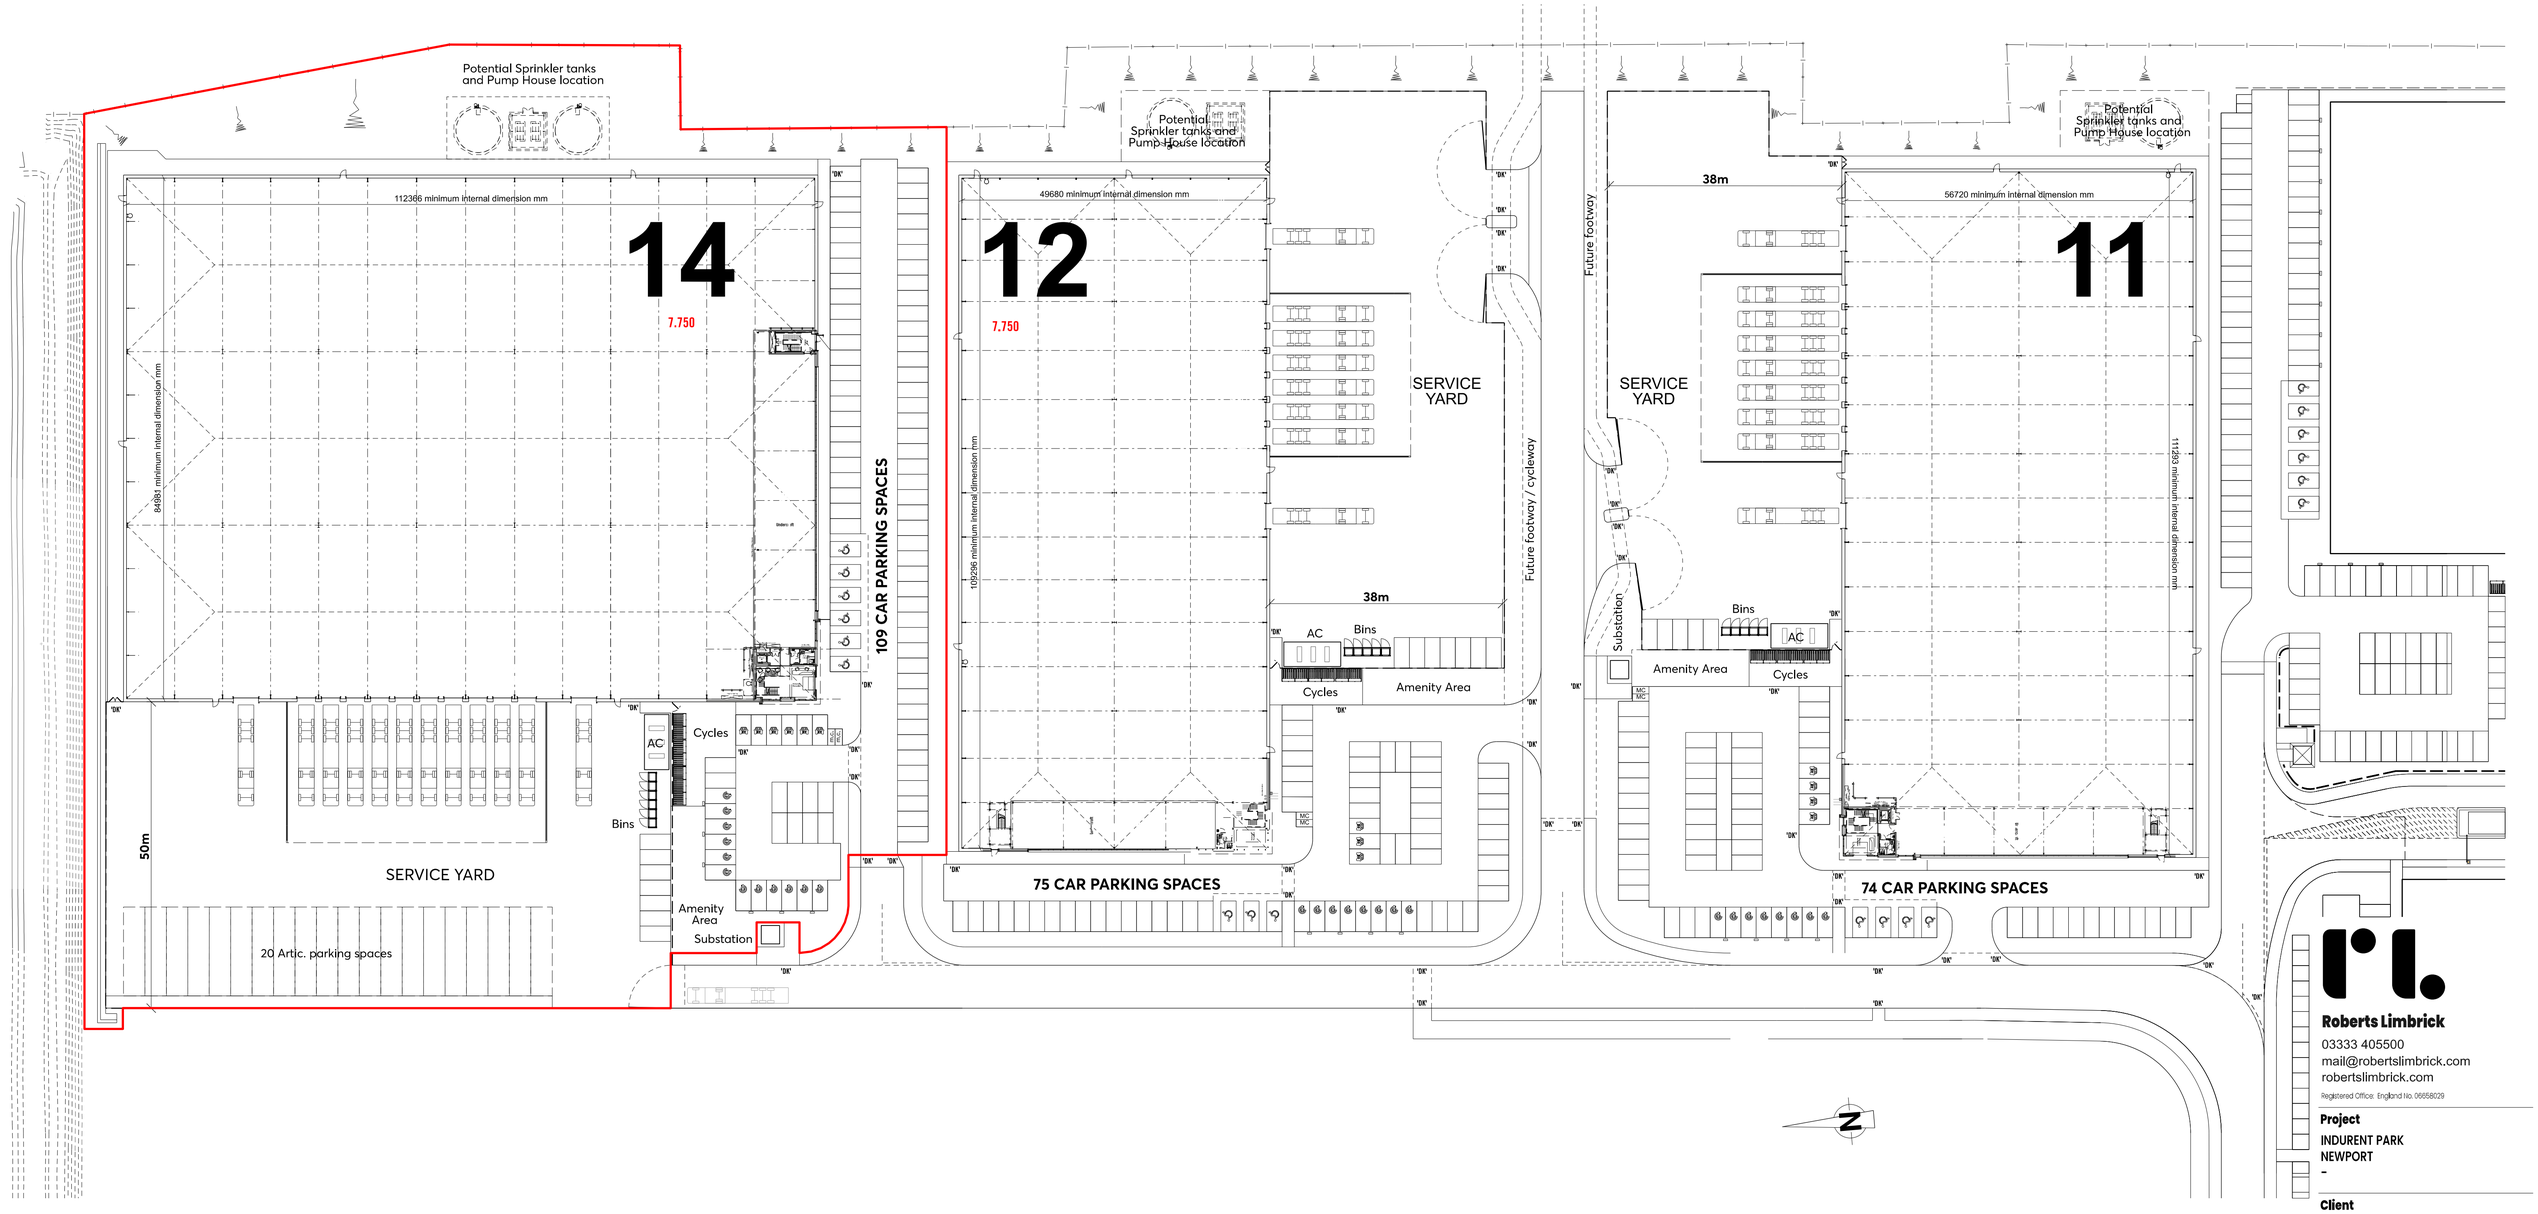


Scaling

THIS SHOULD MEASURE 70mm WHEN PRINTED CORRECTLY

This drawing is the copyright of Roberts Limbrick Ltd and should not be reproduced, in whole or in part, or used in any manner whatsoever without their written permission.

Responsibility is not accepted for errors made by others in scaling from this drawing. Use only figured dimensions and report any discrepancies or omissions to Roberts Limbrick immediately.

Drawing Revisions

REV.	DATE	BY	CHK	DESCRIPTION

Roberts Limbrick
03333 405500
mail@robertslimbrick.com
robertslimbrick.com
Registered Office England No. 06658629

Project
INDURENT PARK
NEWPORT
-

Client
/NDURENT

Drawing Title
DEMISE PLAN
-
UNIT 14

Scale	RL Project No.
1/500 @ A1	10936
Status	**Purpose of Issue**
-	LEGAL

Project	Org	Yr.	Level	Type	Role
------	---	--	--	--	-

Number	Revision
L06	-