


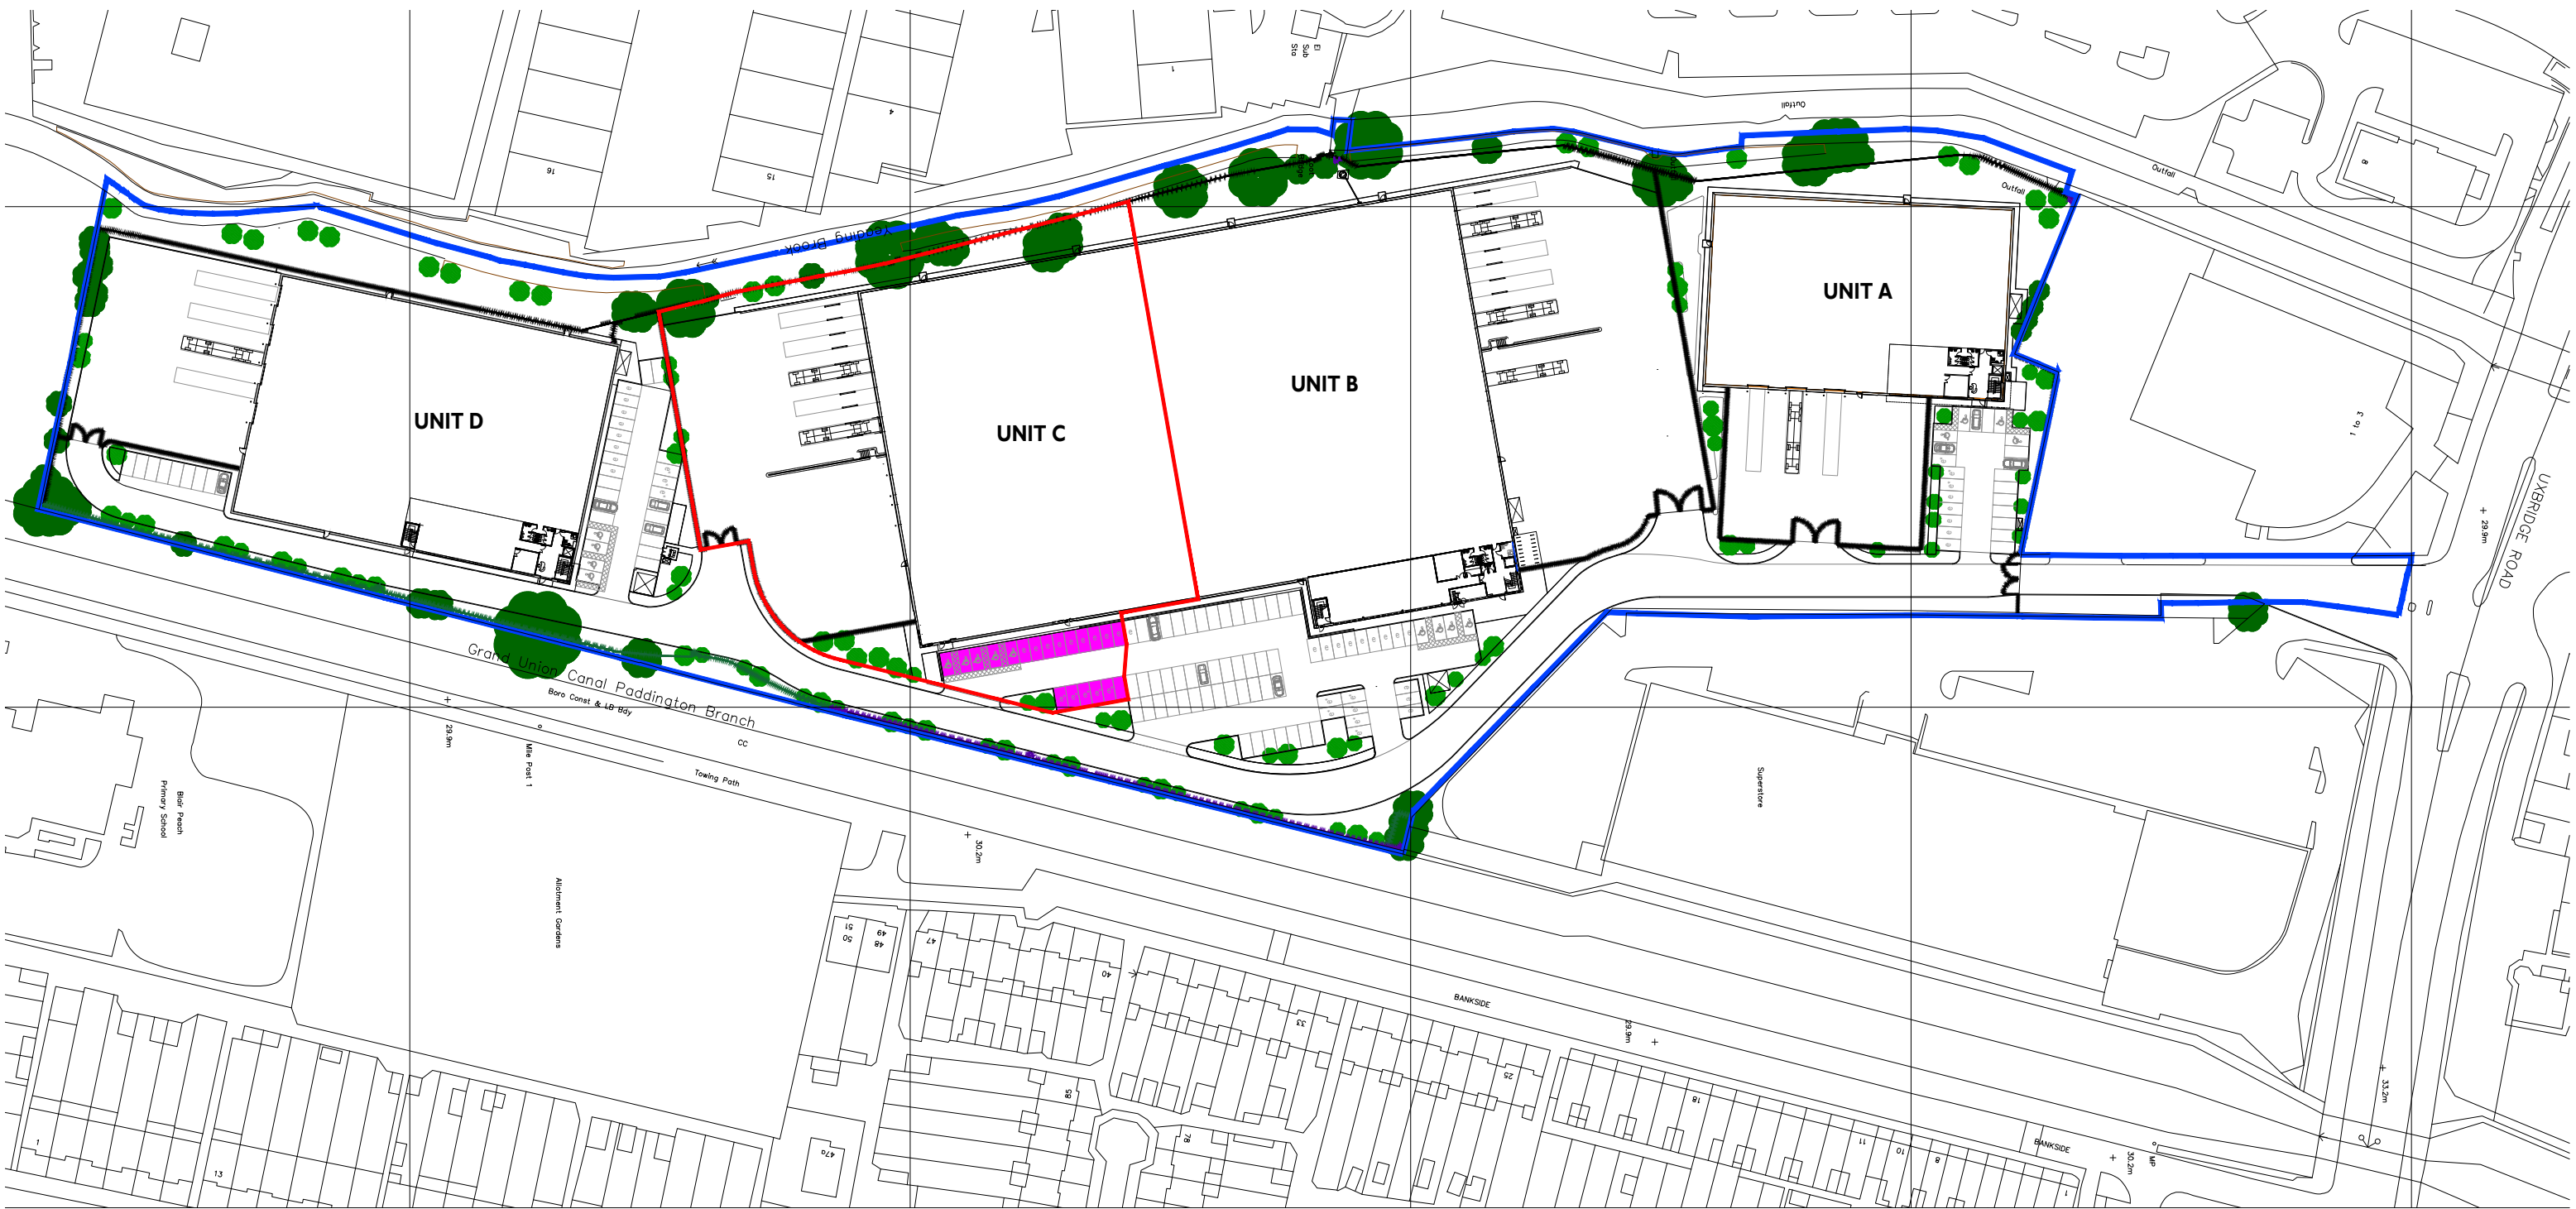

- LEGEND**
- UNIT DEMISE
 - SITE BOUNDARY
 - DEMISED CAR PARKING SPACES (20no TOTAL)

Offices Woking Milton Keynes Warsaw
Architecture Planning Master Planning Urban Design Interiors
24 Church St. West Woking, Surrey, GU21 6HT
020 8399 5188 Fax: 0709 298 2979
info@prc-group.com www.prc-group.com

Revisions: X
By: Date:
Figured dimensions only are to be used. All dimensions to be checked onsite. Differences between drawings and between drawings and specification or bills of quantities to be reported to the PRC Group. The copyright of the drawings and designs contained therein remains vested in the PRC Group.

Client: THE ROYAL LONDON MUTUAL INSURANCE SOCIETY LTD
Project: HAYES 180, 1-3 UXBRIDGE ROAD, HAYES
Drawing Title: LEGAL PLAN UNIT C

Scale @ A3: 1:1250
Job No: 9248
Construction ☐ Approval ☐
Project Co-Ordinator: GW
Stage: LP
Preliminary ☐ Tender ☐
Date: JAN 2018
Drawing No: 900
Information ☒

