Based on Pallet 1200 wide x 1000 deep x 1700 high.
5824 Bays x 9 Pallets high x 2 pallet wide per bay
= 104,832 Pallet Locations (Less building column obstructions)

SCALE BAR

1:50 1m 2m 3m 4m 5m
1:100 2m 4m 6m 8m 10m
1:200 5m 10m 15m 20m
1:500 10m 20m 30m 40m 50m

PLAN VIEW

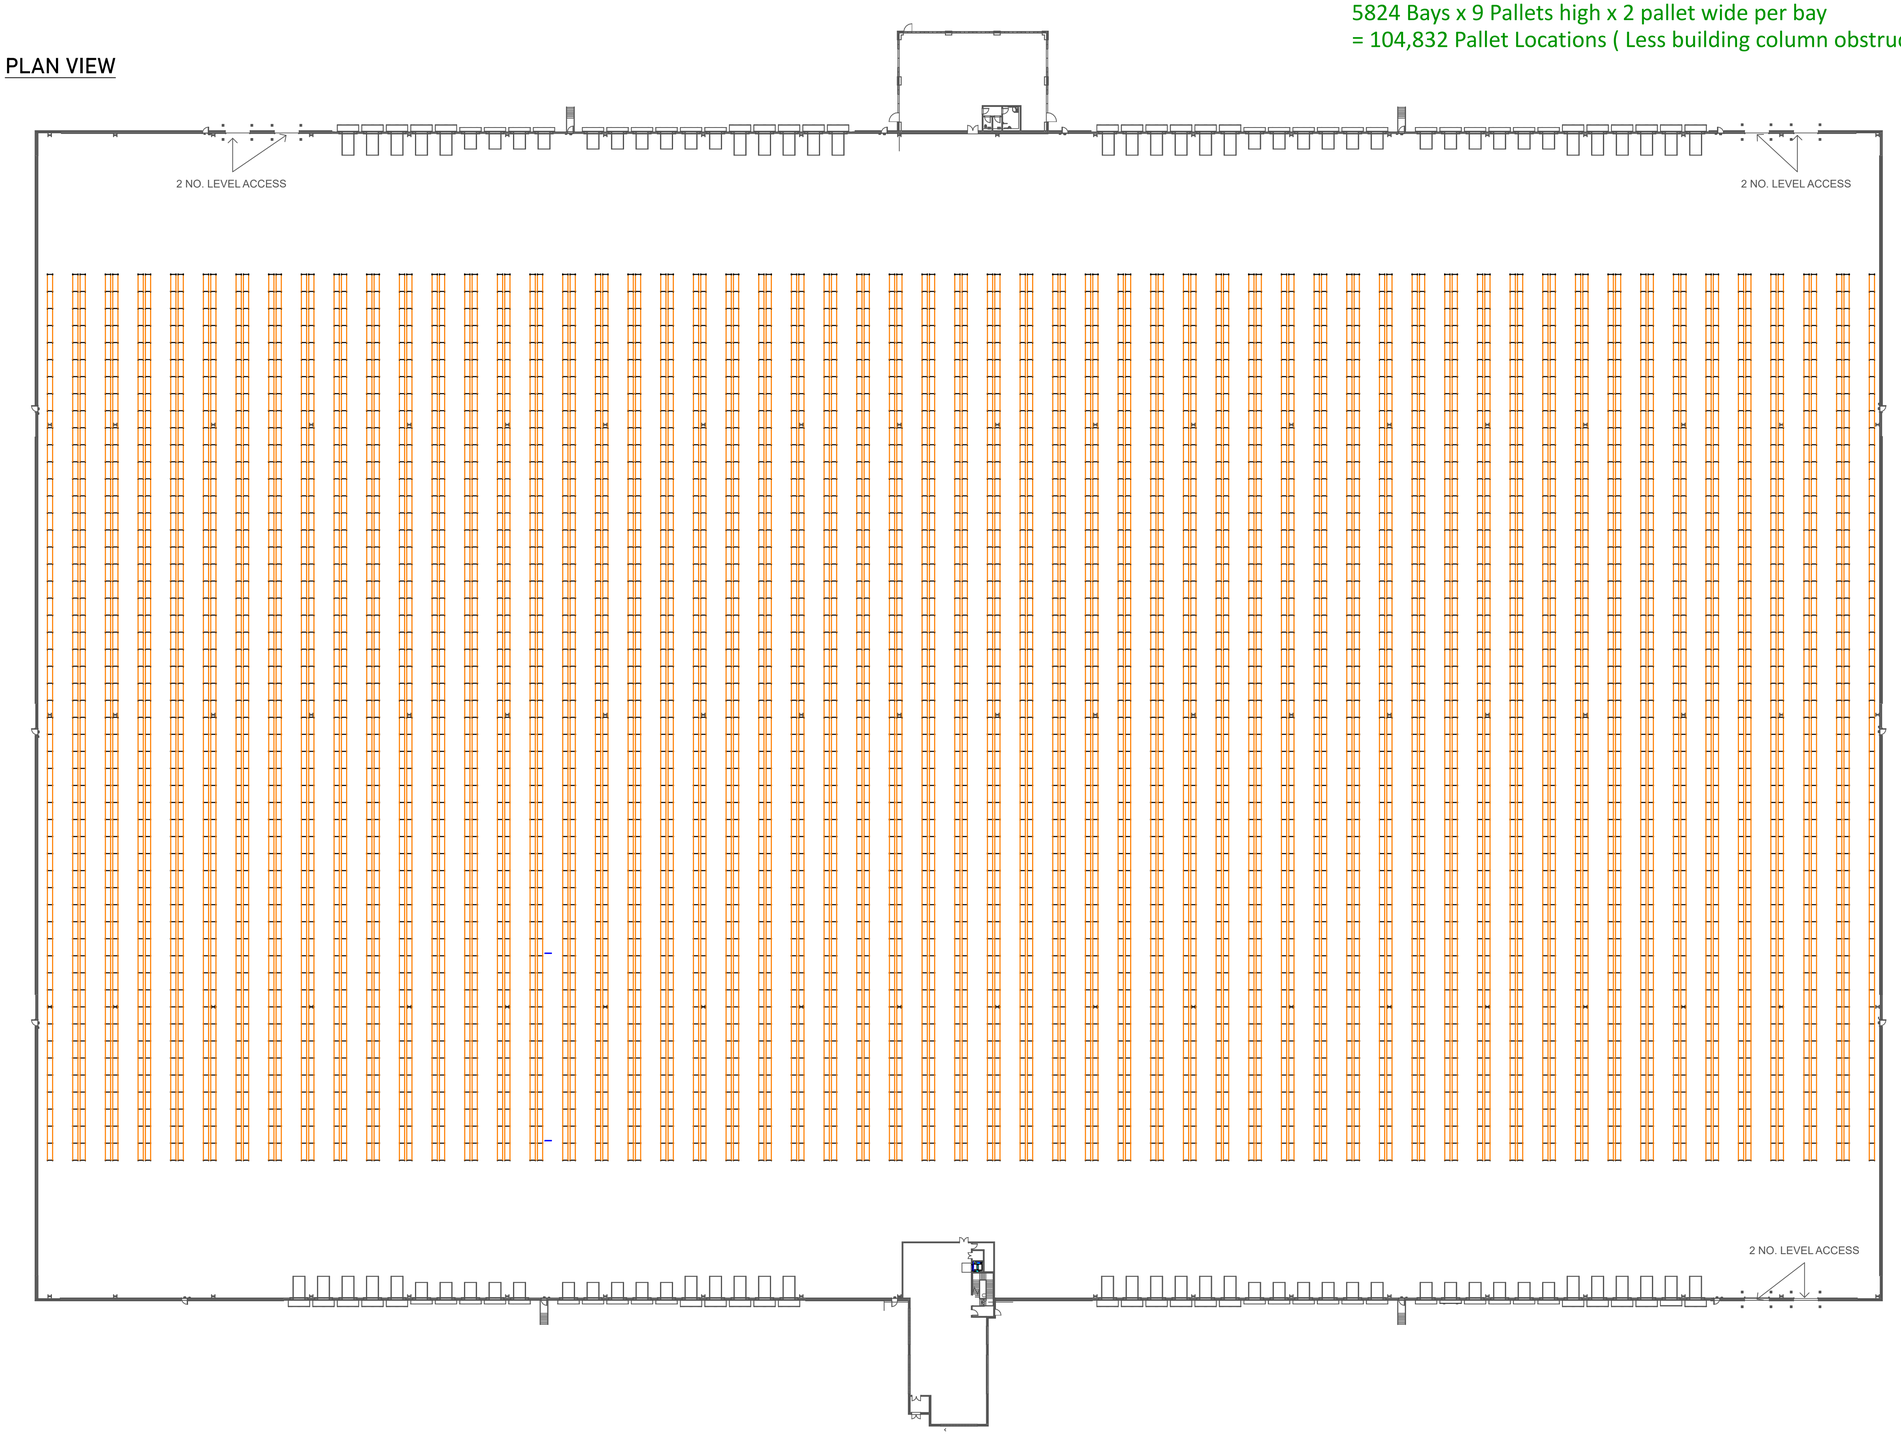

REVISIONS

... .

PALLET RACKING, SHELVING & MEZZANINE FLOORS

QUICKLINE

Unit 17 Power Park
Calder Vale Road
Wakefield
WF1 5PE
0113 880 0866
info@quicklinestorage.co.uk
www.quicklinestorage.co.uk

CLIENT
Mountpark

LOCATION
Ferrybridge Unit 3

PROJECT
New Warehouse

TITLE
Wide Aisle Racking

DRAWN	CHECKED	DATE	DRAWING STATUS	SCALE	SIZE
MH	AJ	15/10/26	ENQUIRY	NTS	A1

DRAWING NUMBER SK-01

REVISION -

COPYRIGHT
This Drawing is the property of QUICKLINE LIMITED. It may not be copied without the permission of the afore mentioned company. The information shown on this drawing is to be considered confidential and may not be disclosed to any third party.