



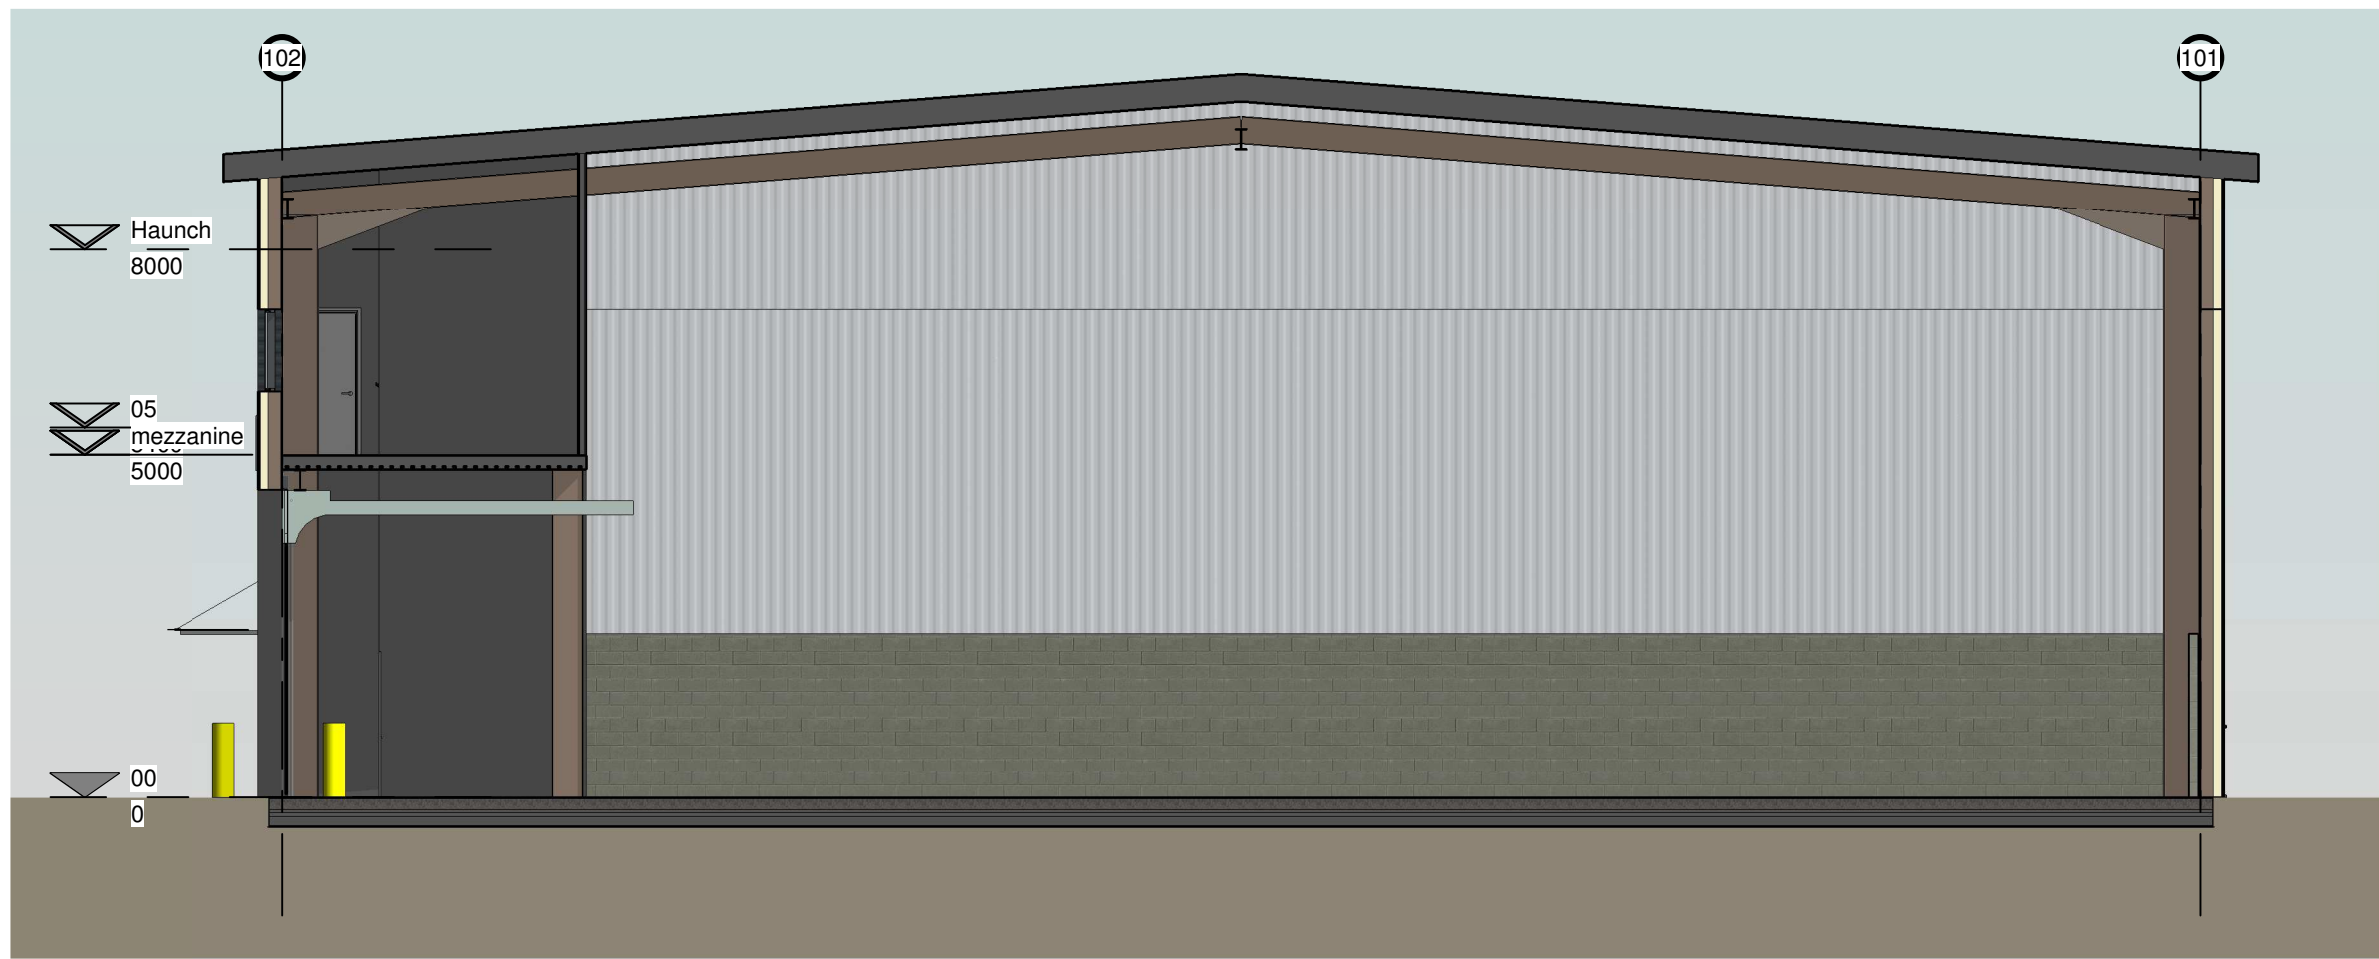

1 Section 1
1 : 125



2 Section 2
1 : 100

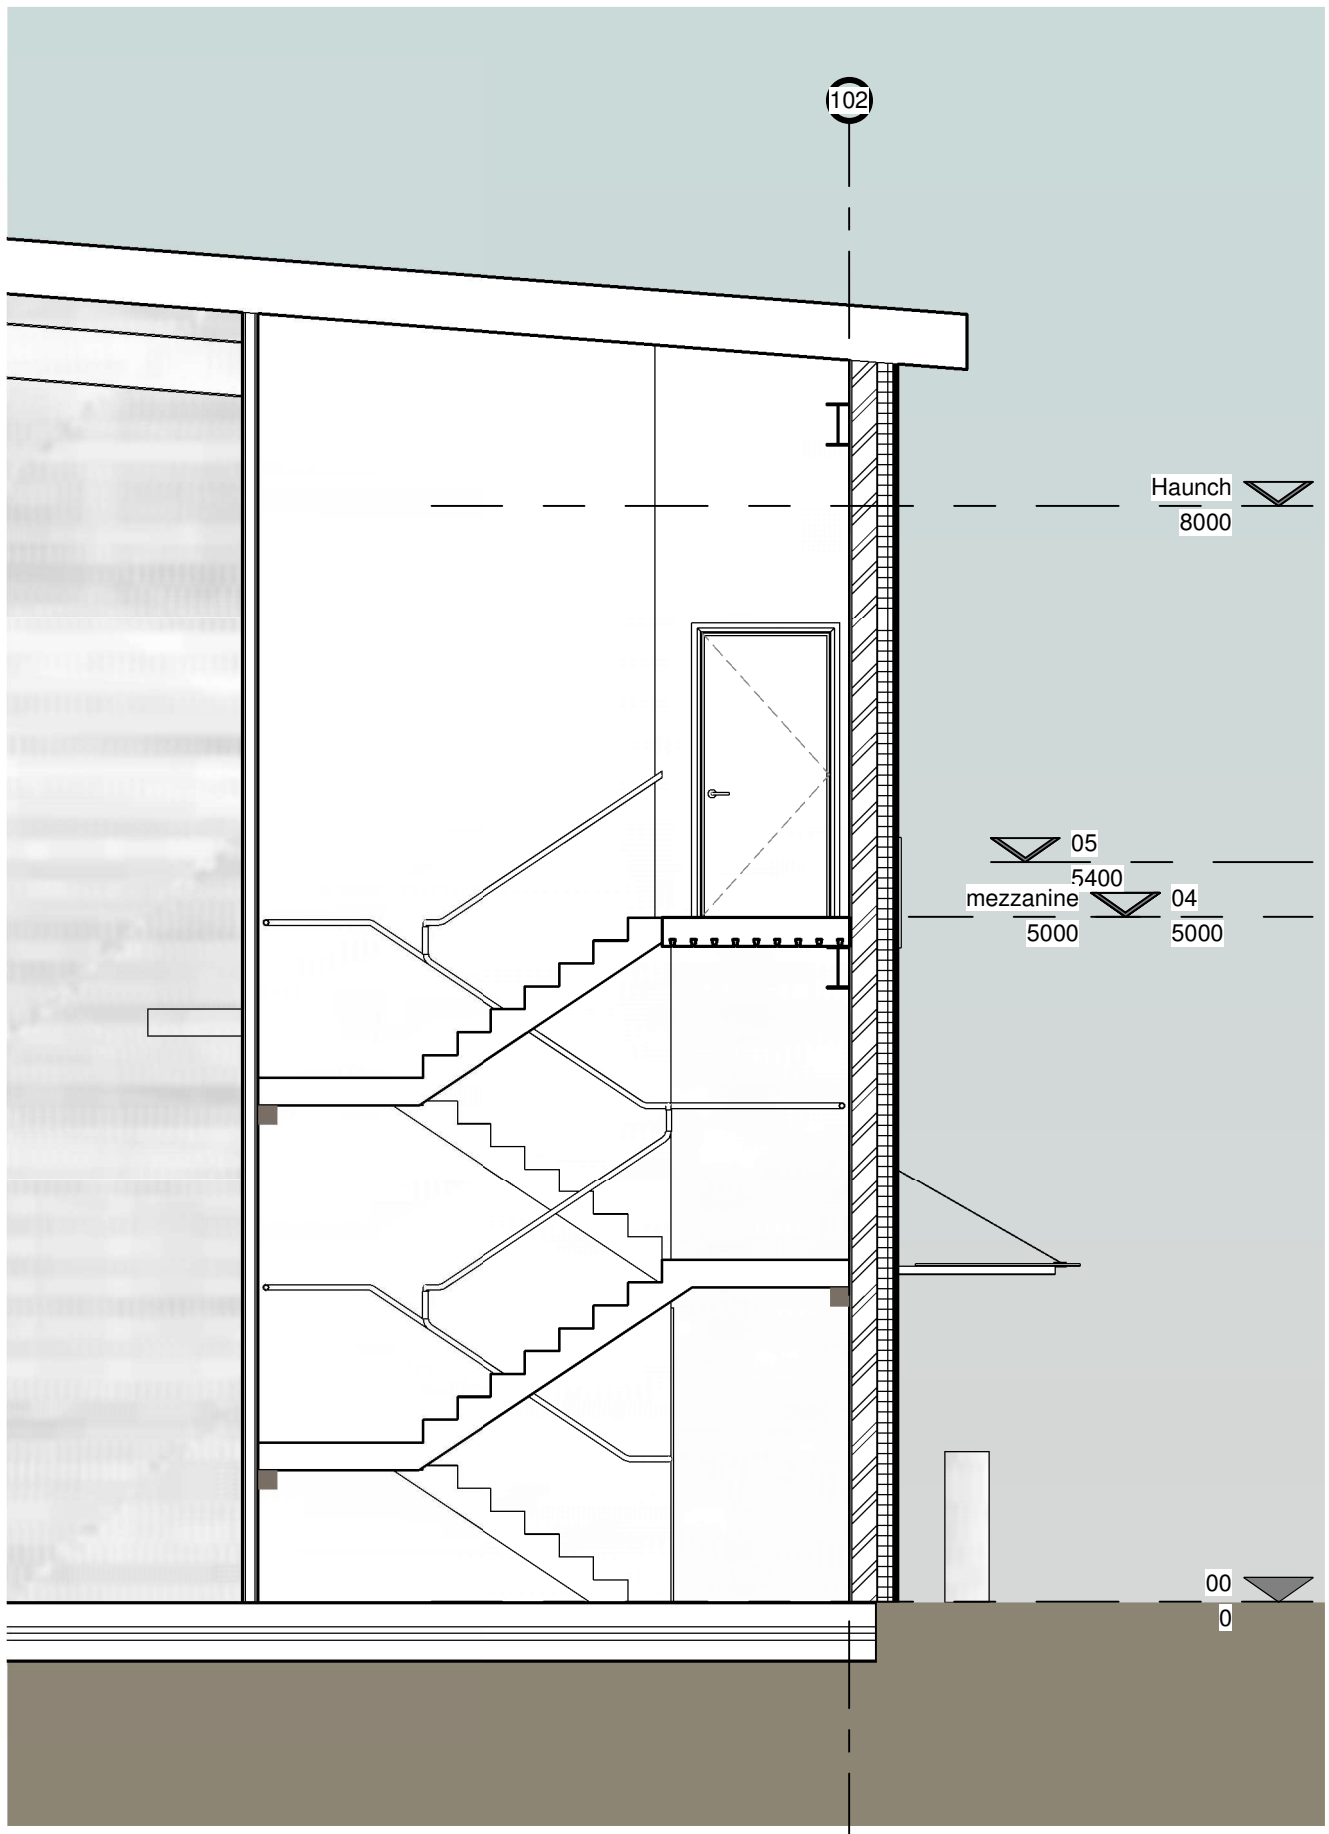

3 Section 7
1 : 50

Chancerygate 

**Stephen George
+ Partners LLP**

Architects + Masterplanners

33 Park Place
Leeds LS1 2RY
t: +44 (0)113 246 7969

www.stephengeorge.co.uk

HOUSTOUN BUSINESS PARK
LIVINGSTON
UNIT B

Section

CDE Reference: PRJ-SGP-A-P204-B			
Drawing Status:	PLANNING		
Model Reference:	16-006-Unit B		
Drawn:	SRC		
Team:	Leeds		
Date:	JUNE 2017		
Scale:	As indicated@A1		
Project:	Dwg no:	Status:	Rev:
16-006	P204		B