


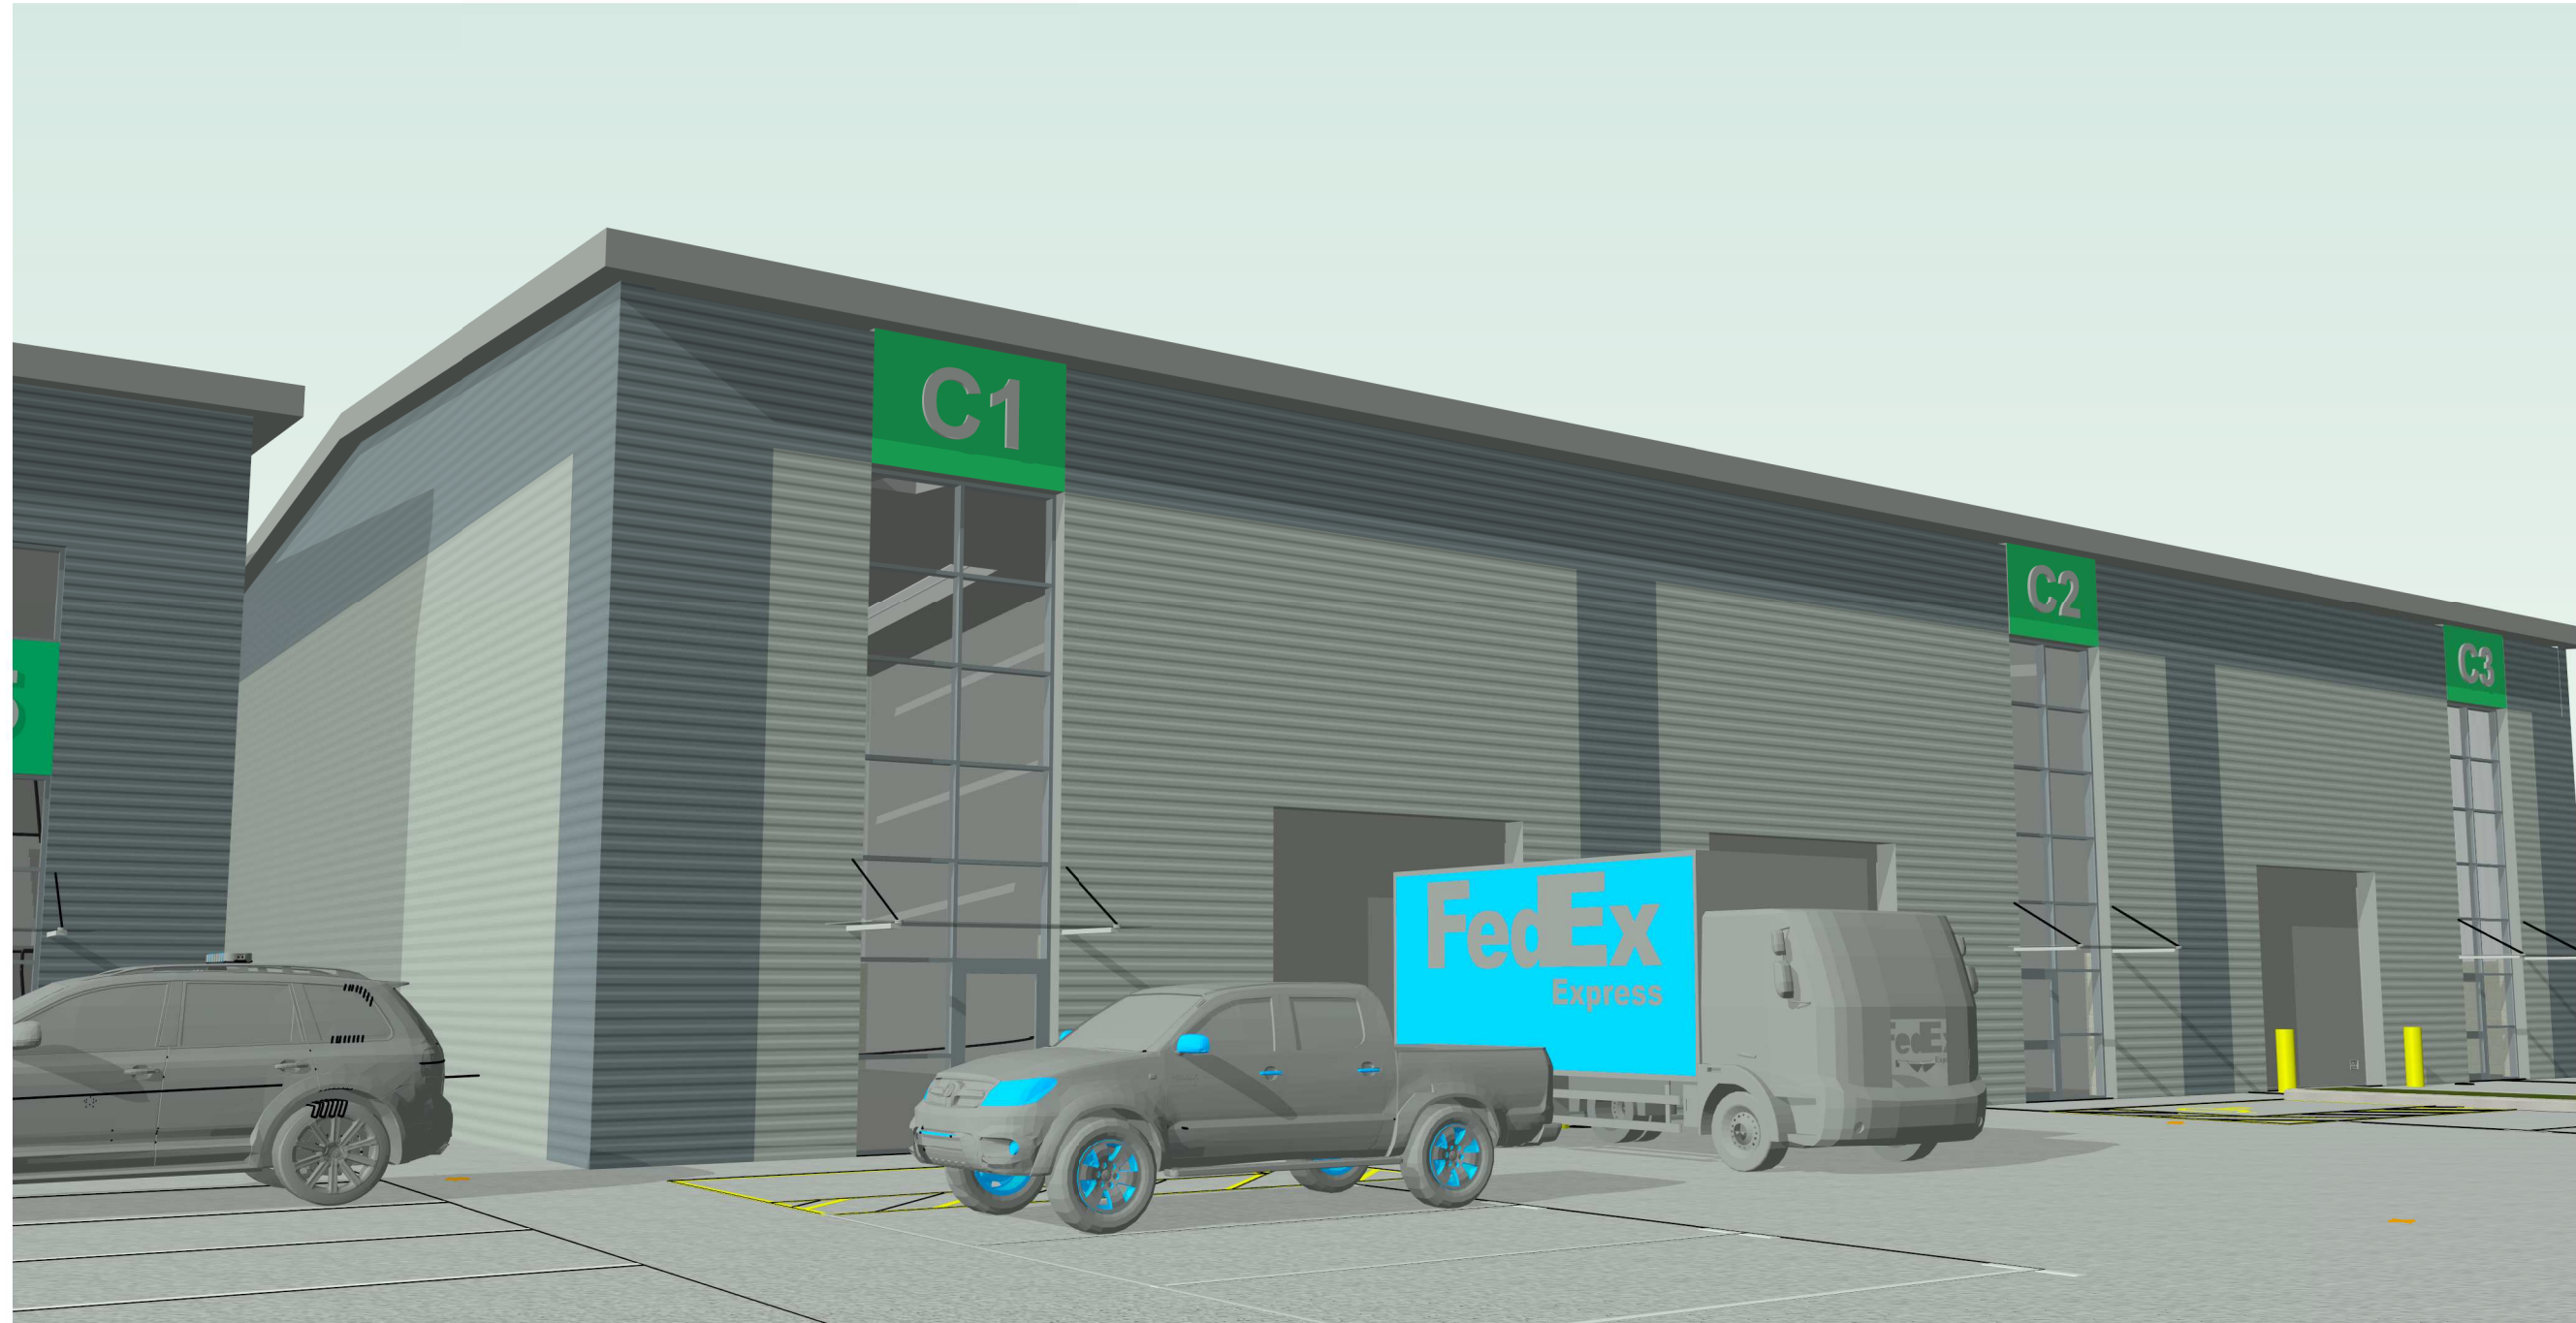

2 3D View 5



3 3D Site Overview Small

Chancerygate 

**Stephen George
+ Partners LLP**

Architects + Masterplanners
33 Park Place
Leeds LS1 2RY
t: +44 (0)113 246 7969
www.stephengeorge.co.uk

Houstoun Industrial Estate
Livingston
Industrial and Trade Counters

3D Site Views

CDE Reference:		
-		
Drawing Status:	PLANNING	
Model Reference:	16-006-Site	
Drawn:	SRC	
Team:	Leeds	
Date:	JUNE 2017	
Scale:	@A1	
Project:	Dwg no:	Rev:
16-006	P004	1