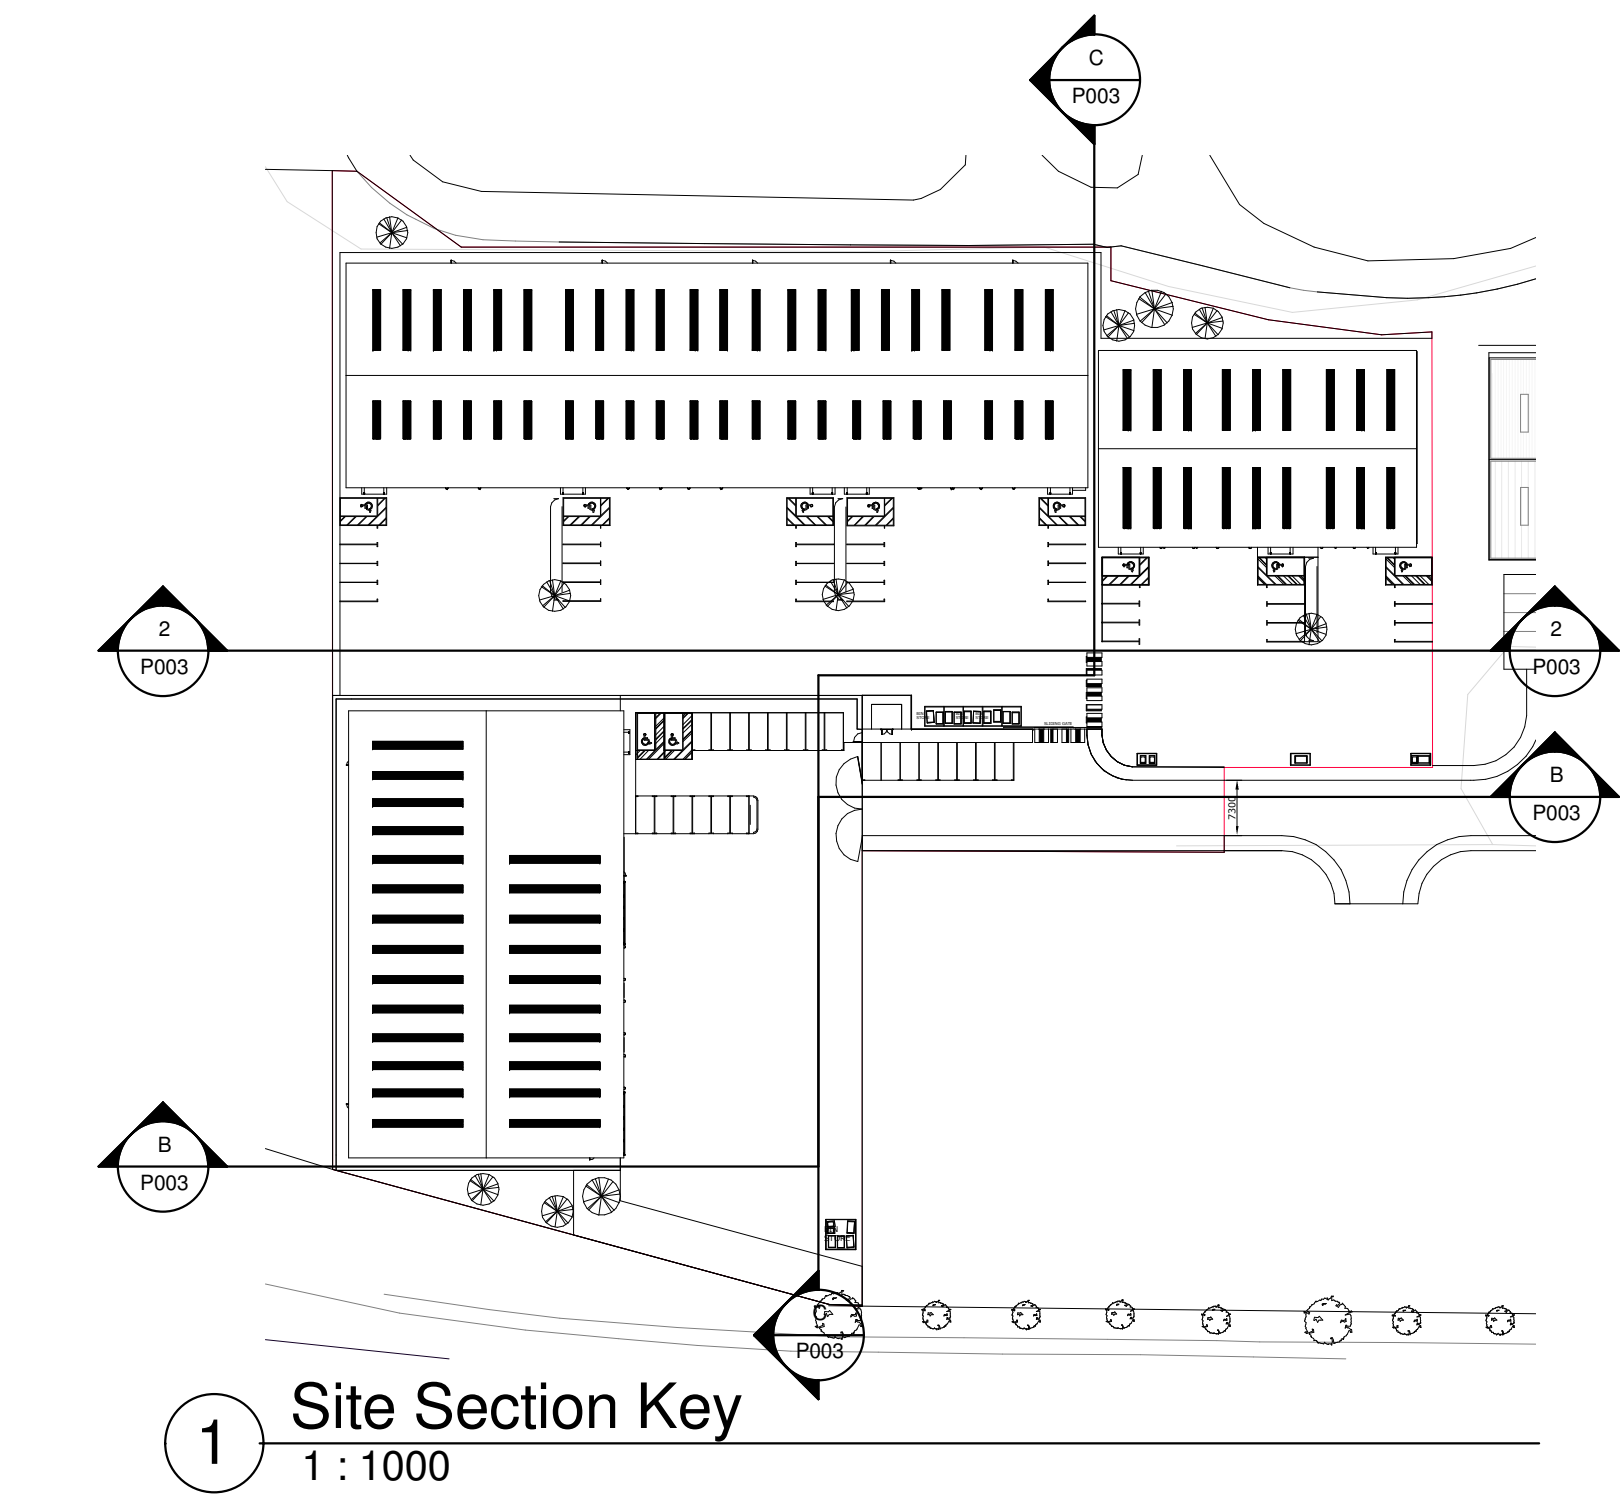


Chancerygate

**Stephen George
+ Partners LLP**

Architects + Masterplanners
33 Park Place
Leeds LS1 2RY
t: +44 (0)113 246 7969
www.stephengeorge.co.uk

Houstoun Industrial Estate
Livingston
Indsutrial and Trade Counters

Site Sections

CDE Reference: CSB-SGP-ZN-A-B		
Drawing Status:	PLANNING	
Model Reference:	16-006-Site	
Drawn:	SRC	
Team:	Leeds	
Date:	JUNE 2017	
Scale:	As indicated@A1	
Project:	Dwg no:	Rev:
16-006	P003	B