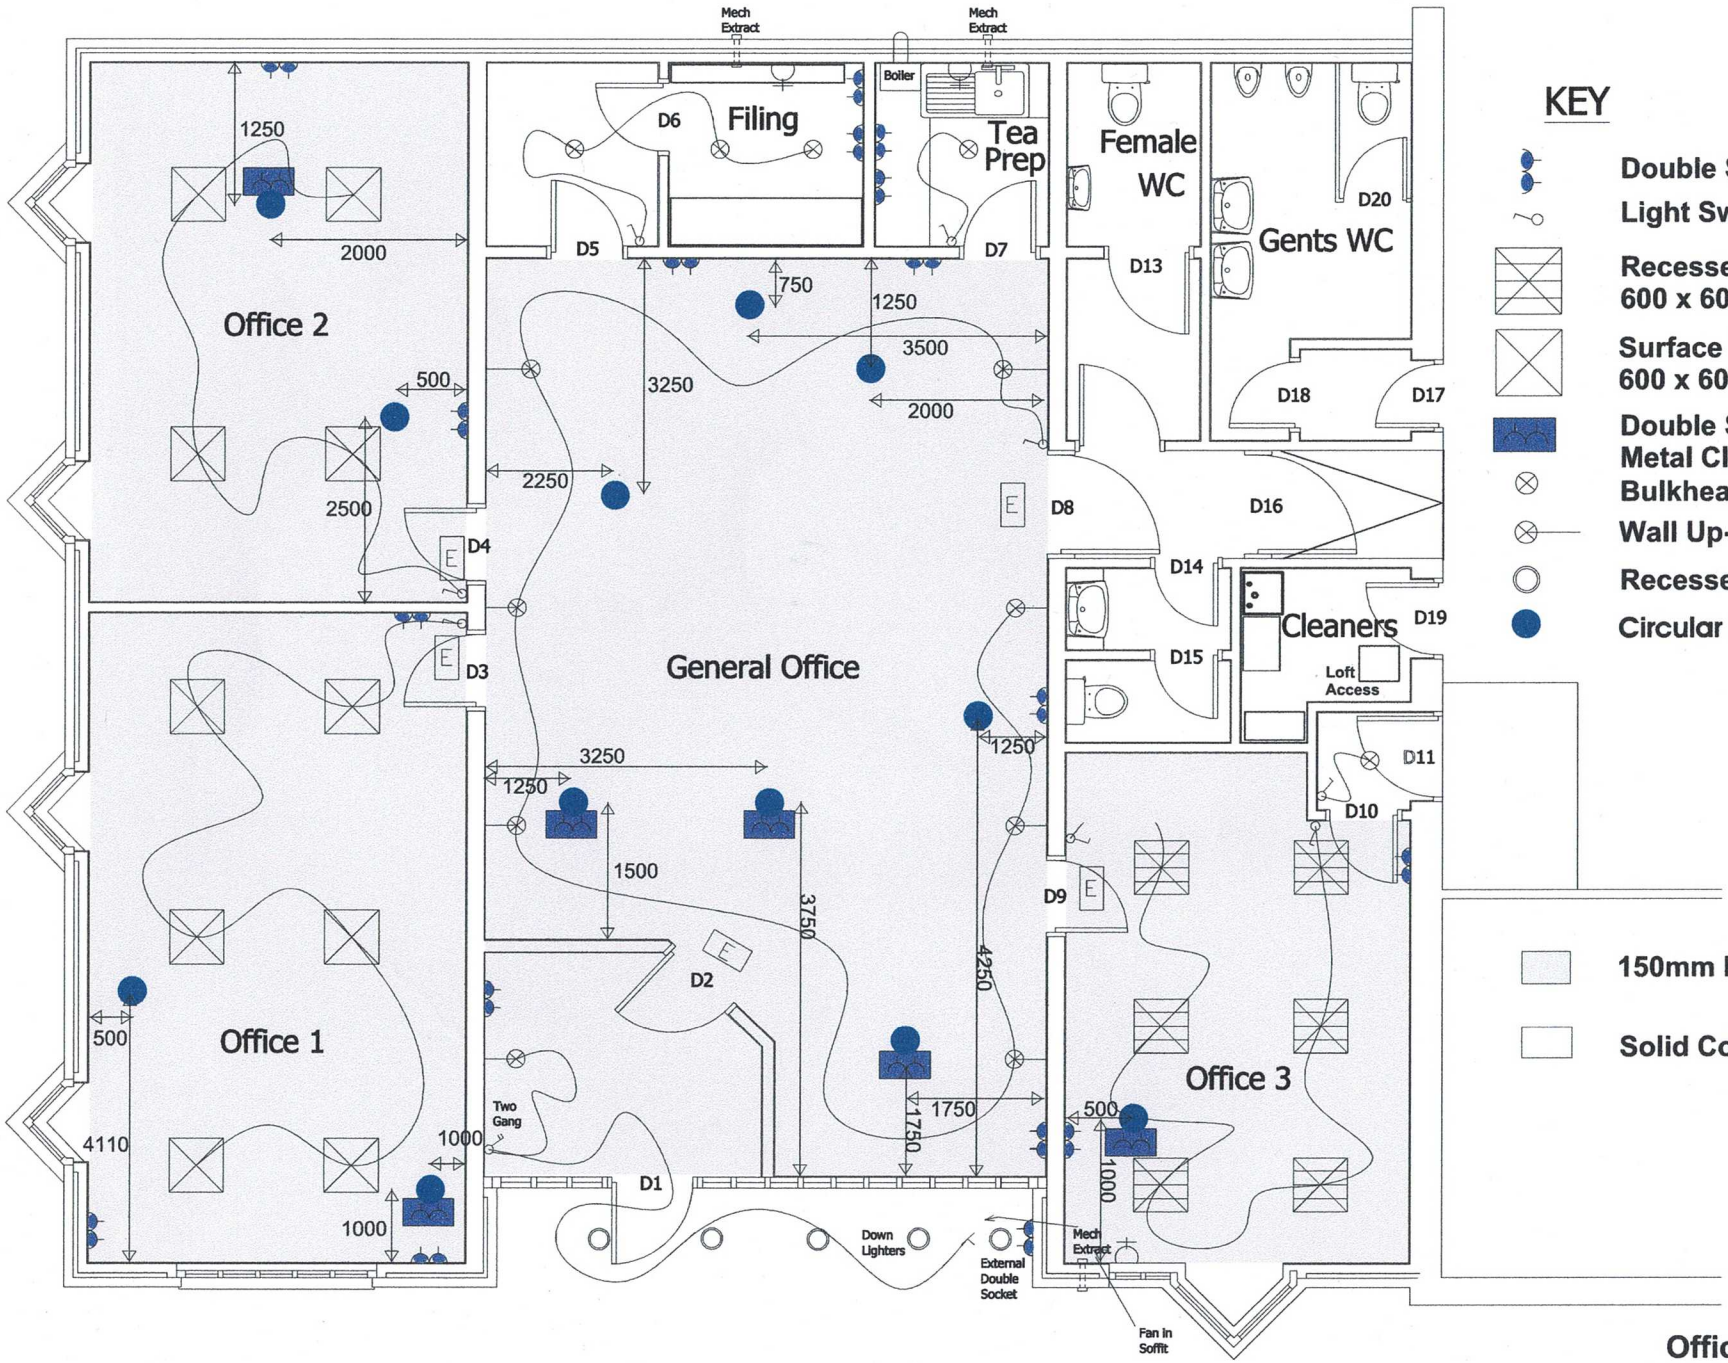


KEY

- Double Sockets
- Light Switches
- Recessed 600 x 600 Light
- Surface Mounted 600 x 600 Light
- Double Sockets in Floor Void Metal Clad
- Bulkhead 28w 2D Lights
- Wall Up-lighters Thorn 2X55W
- Recessed Spotlights
- Circular Floor Access
- 150mm Raised access flooring
- Solid Concrete floor

Office Plan Electrical Layout
341 Bogmoor Road
Glasgow G51 4SG