
Notes.

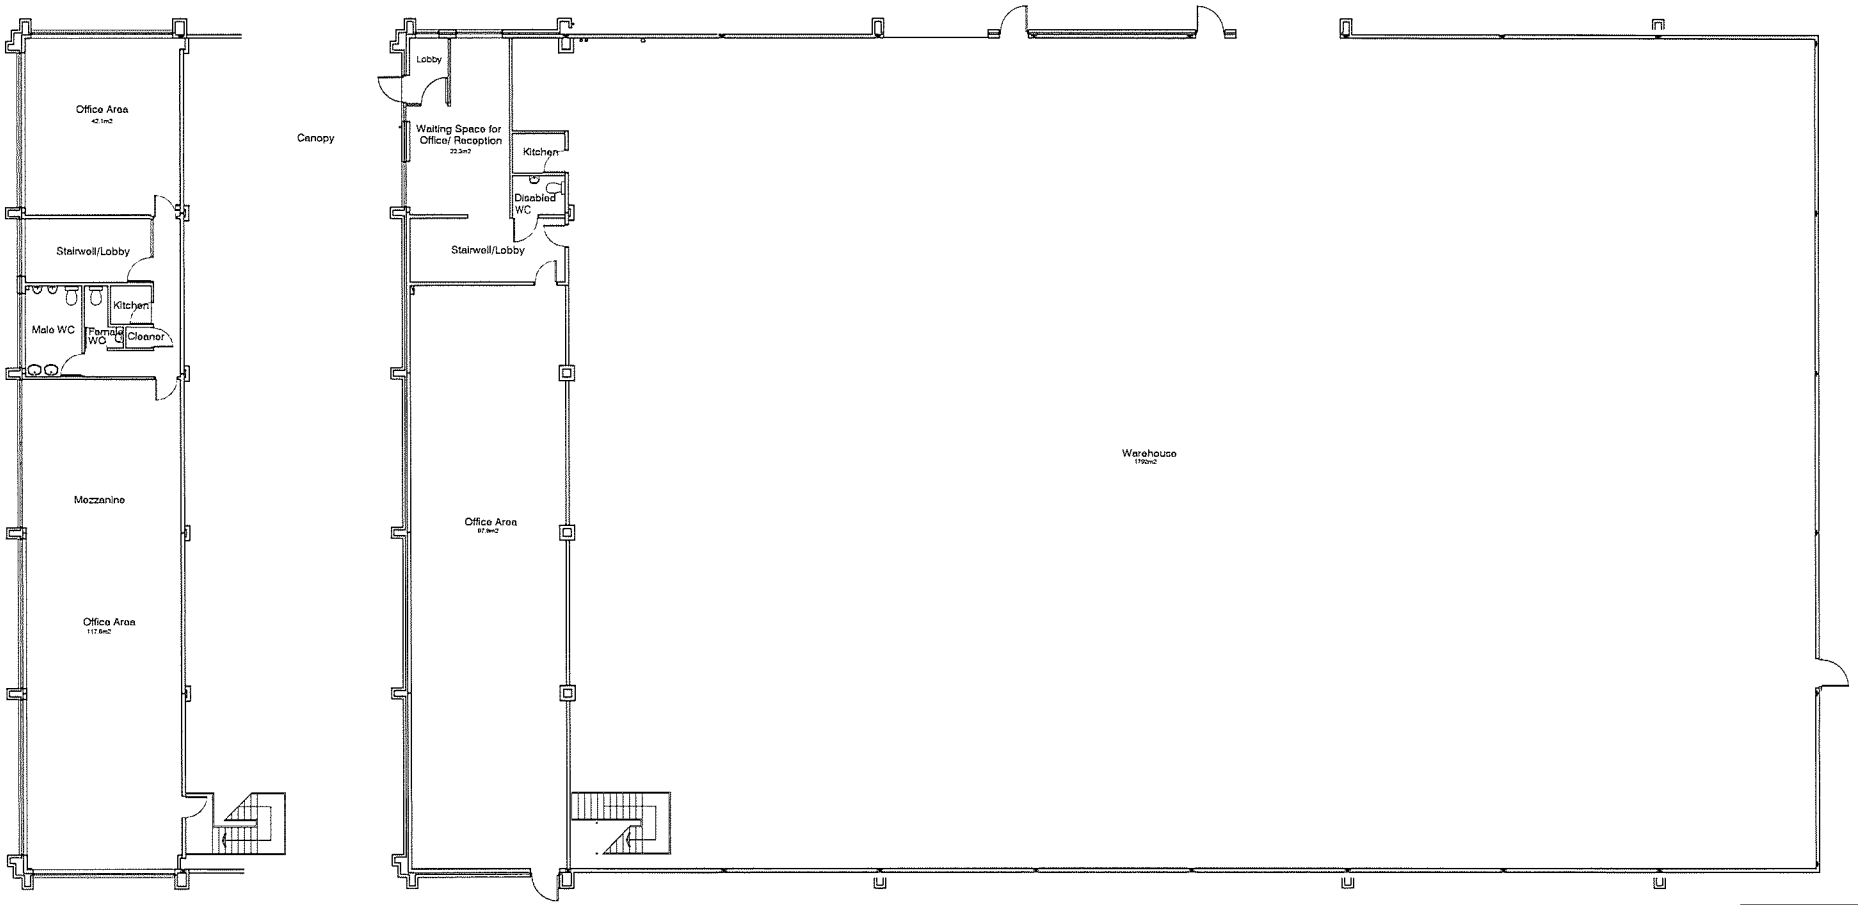

WAREHOUSE- 1792m² / 19,289 sqft

GRD OFFICE = 87.8m² / 945 sqft

RECEPTION = 22.3m² / 240 sqft

2x MEZZ F OFFICES = 117.6m² / 1,265 sqft
42.1m² / 453 sqft

TOTAL = 22,192 sqft
2,061.8m²

Revision	Description	Date

DV8 DESIGNS
ARCHITECTURE+INTERIORS

PROPOSED

NOTE: DO NOT SCALE FROM THIS DRAWING. ALL DIMENSIONS TO BE CHECKED ON SITE. TO BE READ IN CONJUNCTION WITH ALL RELEVANT CONSULTANTS DOCUMENTATION

m 0 1 2 3 4 5 6 7 8 9 10
SCALE 1:100

Client: Patrizia

Project No.	Project:
2438	204 Cavendish Place
Drawing No.	**Drawing Title:**
-	GA Plan

Revision:	Scale:	Date:	Drawn by:
-	1:100 @ A1	13.07.26	CO