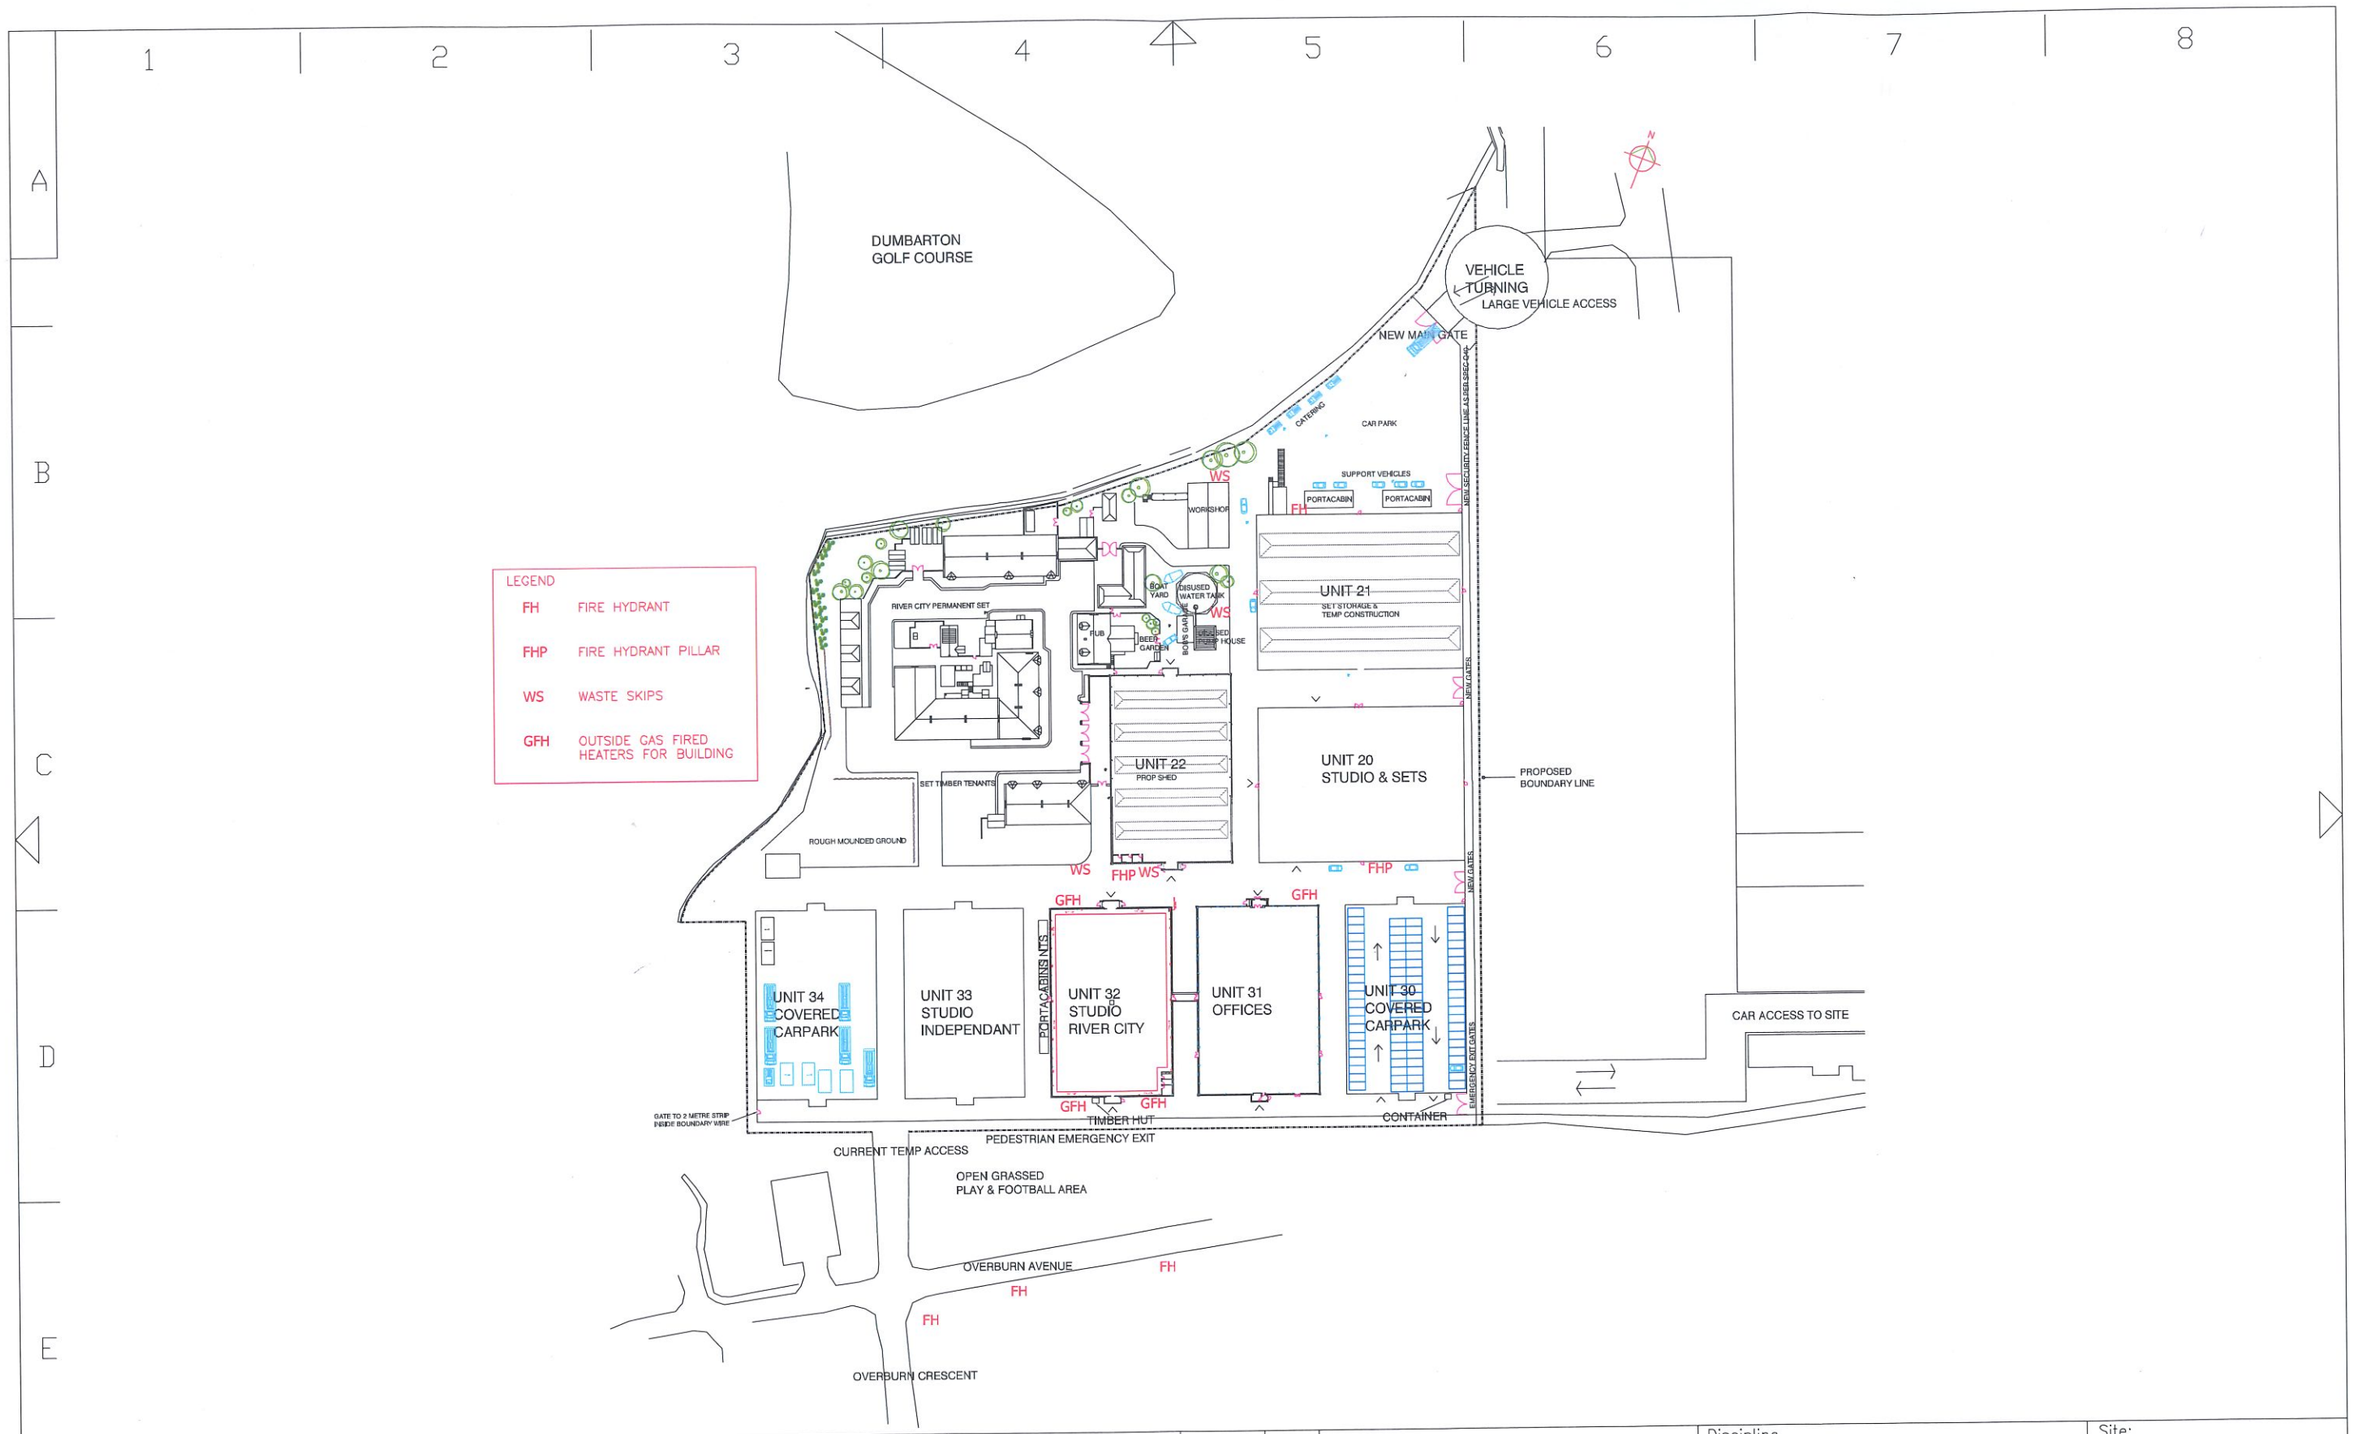


BBC Workplace

BBC Workplace Drawing Office
Rm BCG A4
Broadcast Centre
201 Wood Lane
London W12 7TP
Tel. 020 800 81407

SHT: A3

This drawing/specification is the property of the British Broadcasting Corporation and may not be reproduced or disclosed to a third party in any form without the written permission of the Corporation.

ISS	Rev.No.	Change Details	DATE	INITALS

PROJECT DETAILS

PROJECT No:

Discipline
Architectural Services
Category
Site Plan
Category

All dimensions are in millimetres unless otherwise stated
SCALE:
SHT: A3
DO NOT SCALE FROM DRAWING

DRN Date: 04/11/2008
CKD Date:
APPR Date:

Site:
Dumbarton (River City Set)
Building:
Dumbarton (River City Set
Floor/Discipline:
Site

Status
DRG No: SCT-DMBR-DMBR-SI-18001 REV:

S:\AutoManager WorkSpace\CBJIROB\M-02492s100,D-Scotland,P-AMContext_1\Vaasers\Dumbarton (River City Set)\Dumbarton (River City Set\Site\Drawings\SCT-DMBR-DMBR-SI-1800.dwg, BBCWP-A3-, 05/11/2008 11:23:47,