


- Dimensions are in millimeters, unless stated otherwise.
- Scaling of this drawing is not recommended.
- It is the recipients responsibility to print this document to the correct scale.
- All relevant drawings and specifications should be read in conjunction with this drawing.

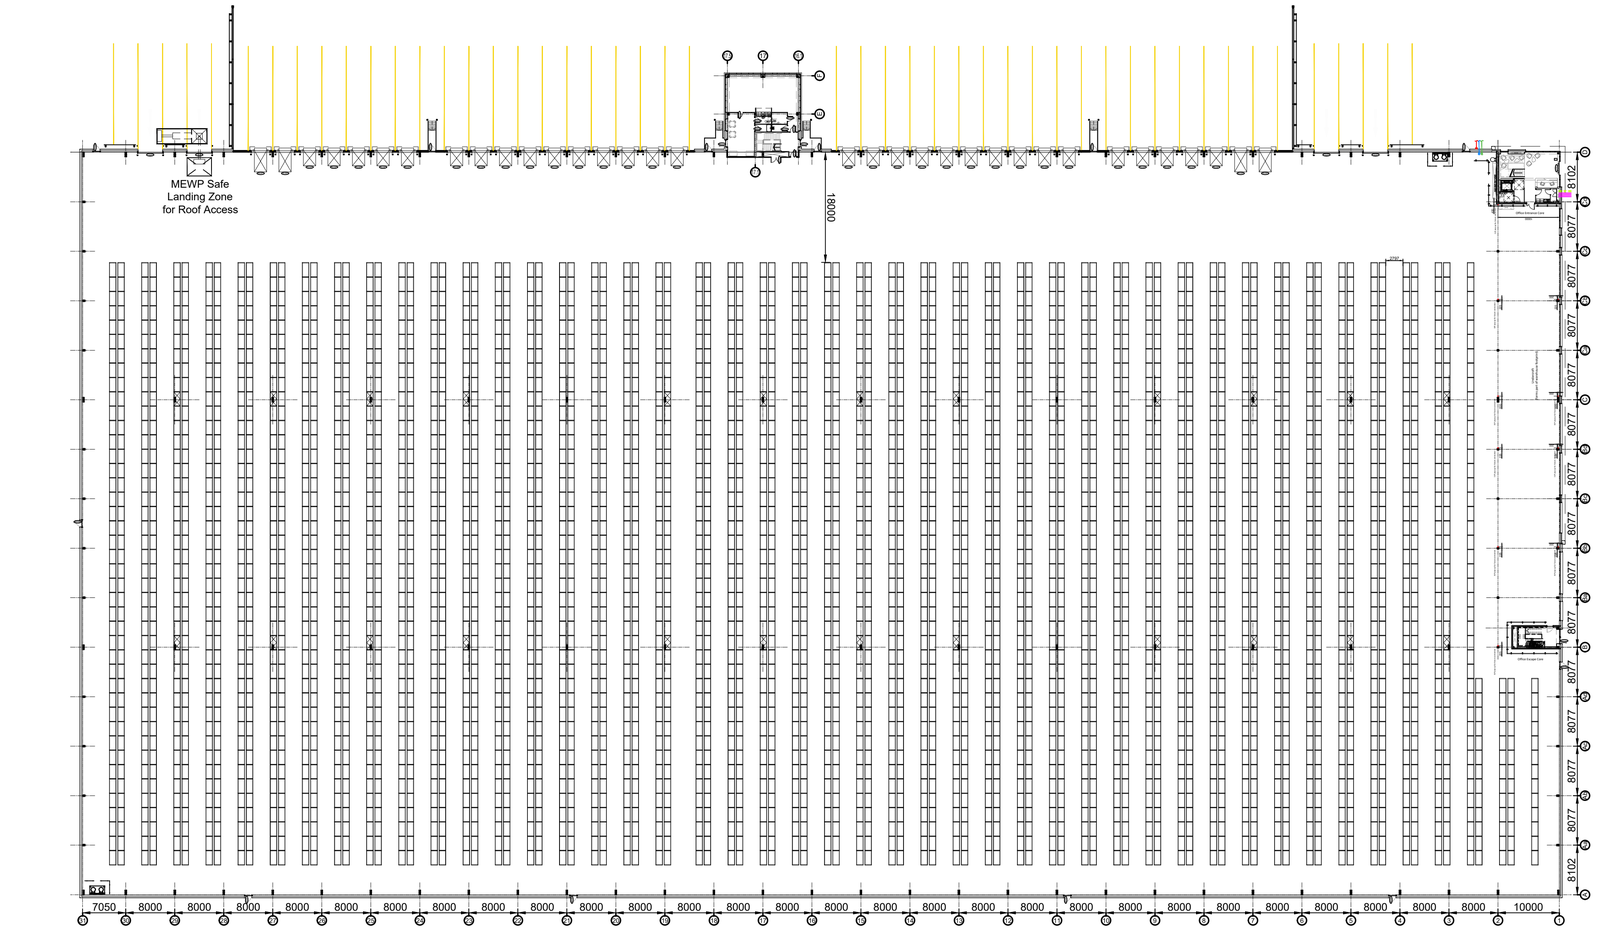

Building Layout
Scale 1:500

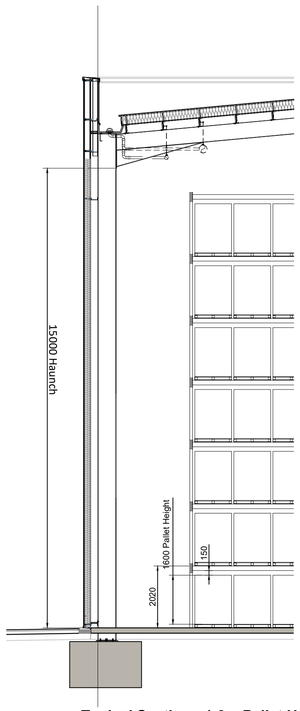

Typical Section - 1.6m Pallet Height
Scale 1:100

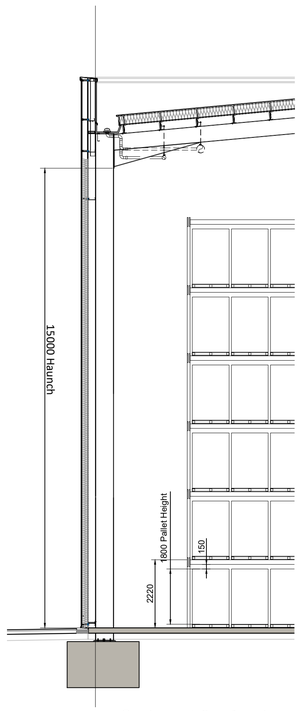

Typical Section - 1.8m Pallet Height
Scale 1:100

1.6m Pallet Height Racking Numbers:
Aisle Width 2.797m
Haunch: 15m (C.I.H)
Rows: 42
Columns: 89
Omissions: 24
Pallet Tiers: 7

Total Pallets = 25,186

1.8m Pallet Height Racking Numbers:
Aisle Width 2.797m
Haunch: 15m (C.I.H)
Rows: 42
Columns: 89
Omissions: 24
Pallet Tiers: 6

Total Pallets = 21,588

10m SCALE 1:500

SK01	First Issue	JWY	AJL	22/11/22
rev	amendments	by	ckd	date

St. Modwen Park Chippenham, Units 2 & 5
Unit 5 - Racking Layout - Wide Aisle (2 of 2)

ST.MODWEN LOGISTICS

umc architects
Newark Beacon Innovation Centre, Cafferata Way, Newark, Nottinghamshire NG24 2TN
o. +44 (0)1636 653027 f. +44 (0)1636 653010 e. info@umcarchitects.com

Drawing Status:	Sketches
Drawn / Checked:	JWY / AJL
Date:	22.11.22
Scale:	1:500 A1

UMC Drawing Ref: 22118_5001[SK01]

Drawing no: P22018_UMC_BR_00_DR_A_5001_SK01

Revision: