


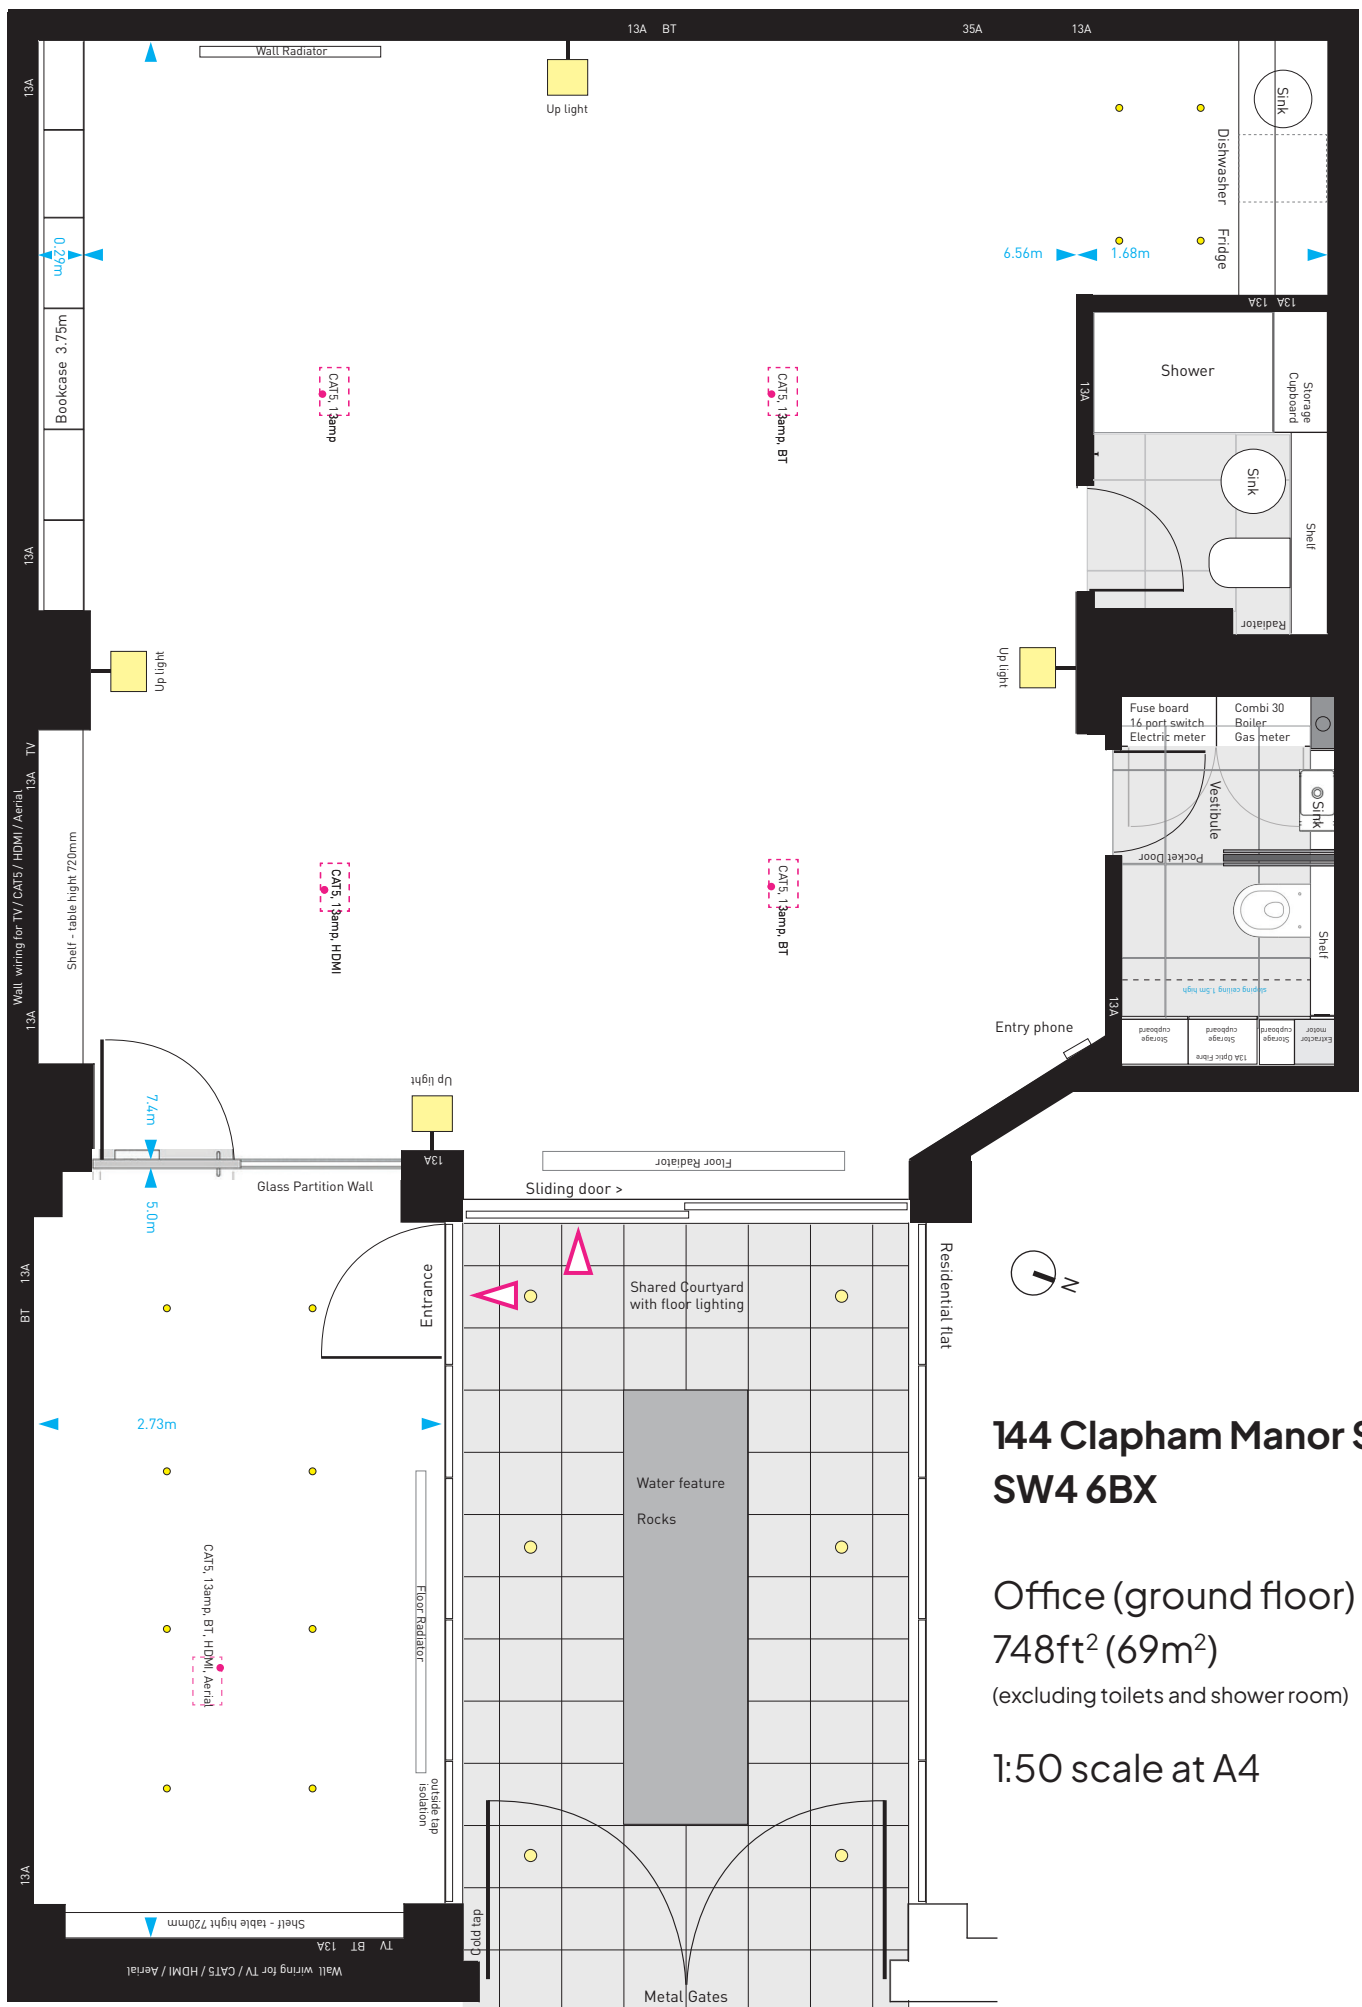

**144 Clapham Manor Street
SW4 6BX**

Office (ground floor)
748ft² (69m²)
(excluding toilets and shower room)

1:50 scale at A4

