
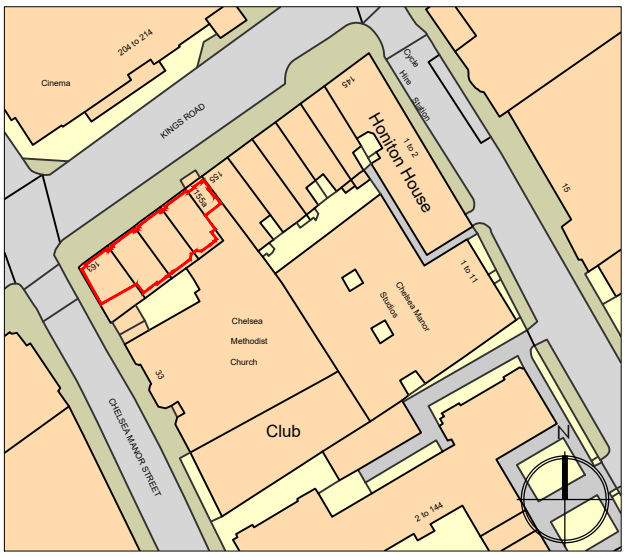


LOCATION PLAN SCALE 1:1250

CHELSEA MANOR STREET

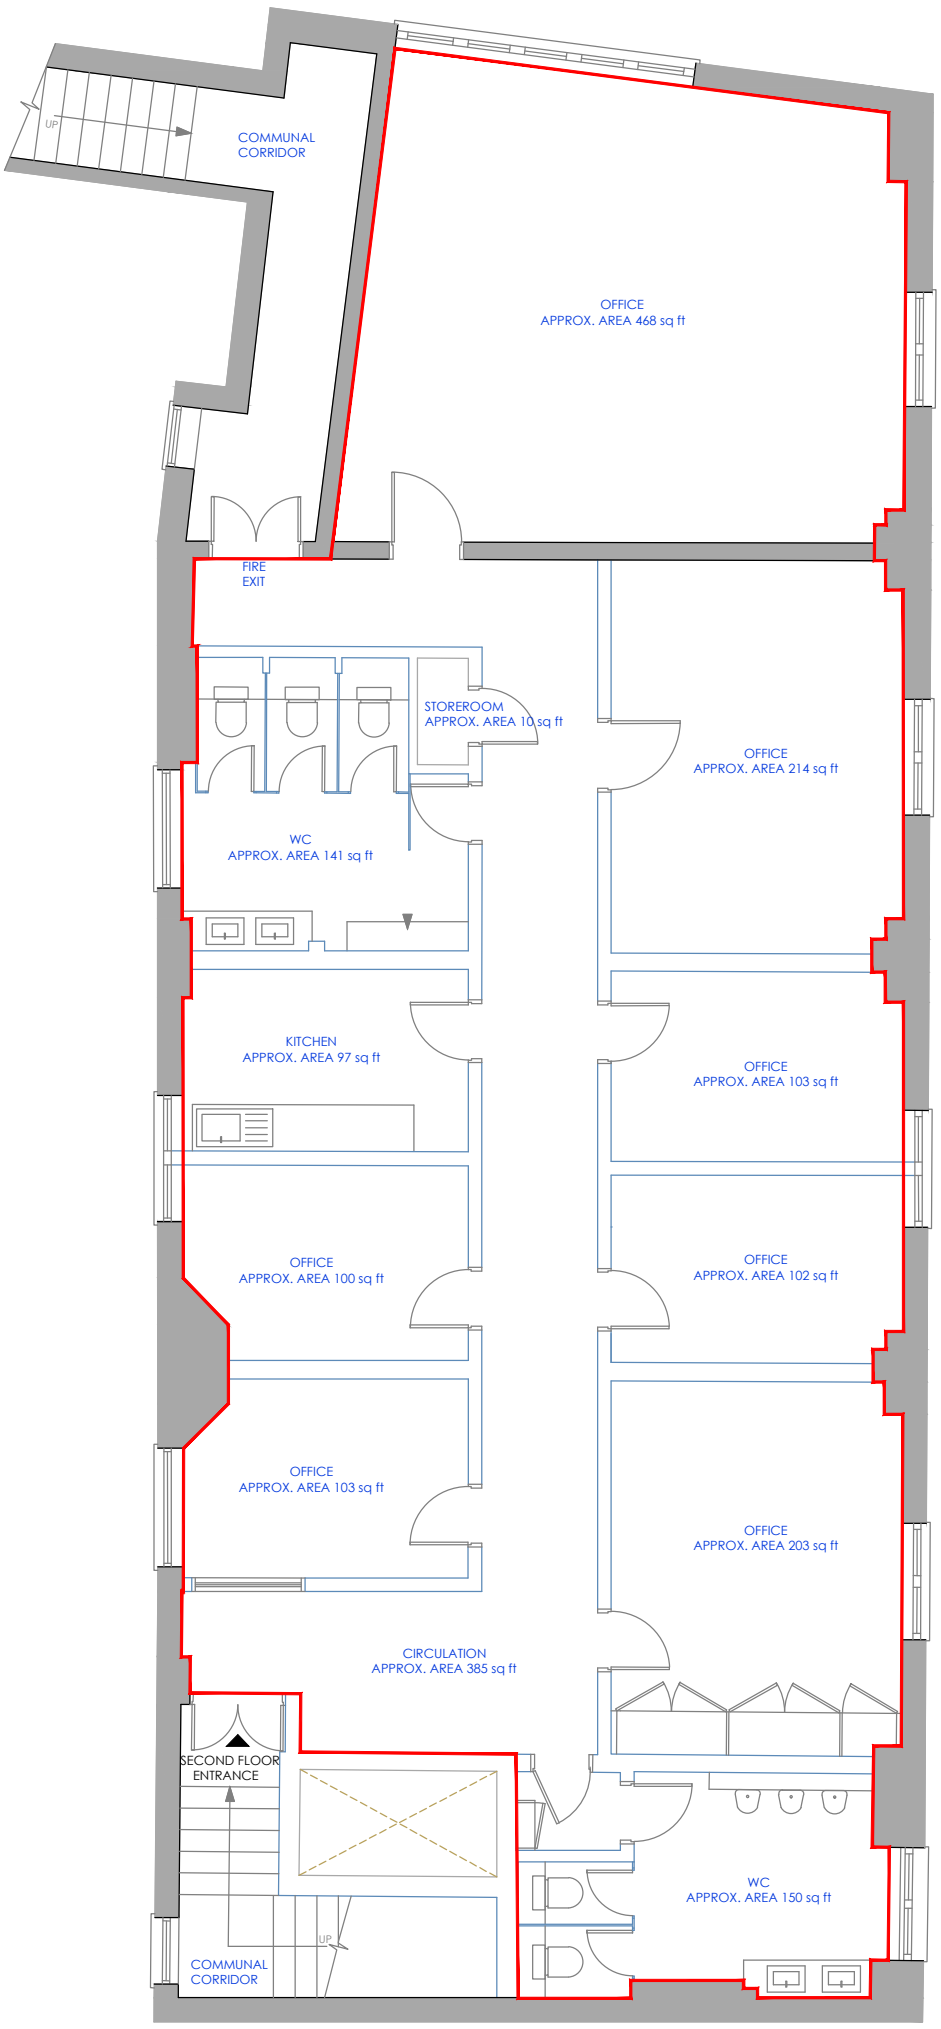

KINGS ROAD

SECOND FLOOR

SCALE 1:100

0 1 2 3 4 5

N

PLEASE NOTE, THIS IS AN A3 PLAN. IT SHOULD NOT BE ENLARGED OR SHRUNK TO FIT. WHEN PRINTING SET THE SCALE TO 'NONE'

drawing address	location/details	date	scale
155a KINGS ROAD LONDON SW3 5TX	SECOND FLOOR LEASE PLAN	14/11/23	1/100
		dwg. no. PP8791-01	sheet A3

PRINCIPAL PLANS

PRINCIPAL PLANS © Copyright 2023. All rights reserved.