

milesyard.london



MILES YARD

VAUXHALL SW8 1RP

2,225 - 23,337 SQ FT
FULLY FITTED OFFICE SPACE
NOW AVAILABLE

DEVELOPED, OWNED AND MANAGED BY  **DOWNING**

AN INSPIRING PLACE TO WORK.

NOW AVAILABLE AS WHOLE
FLOORS OR SPLIT WITH EITHER
CAT A AND CAT A+
2,225 - 23,337 SQ FT

A perfectly formed, self-contained HQ-style building, the interiors have been carefully designed to match the work lifestyle choices of today's modern occupiers.

The scheme considers sustainability in its contemporary workspace having achieved BREEAM 'Excellent' and EPC A.

[WATCH VIDEO](#)





FULLY FITTED
4TH FLOOR



4th floor



CAT A+ WORKSPACE TO
SUIT YOUR BUSINESS



CGI imagery of 4th floor





1st Floor



Communal Garden



Multi Use Games Area



Bike Storage



Building Reception

VERSATILE SPACE,
WITH AN ABUNDANCE
OF NATURAL LIGHT.

WORKSPACE THAT SETS YOU
APART

EXCEPTIONAL MODERN SPECIFICATION AND FACILITIES.

FULL SPECIFICATION:

- + EPC A-24
- + BREEAM 'Excellent' rating
- + VRF fan coil air conditioning system
- + Strip LED lighting
- + Full access raised floors
- + Finished floor-to-ceiling heights of up to 3 metres
- + Two x 13-person passenger lifts serving all floors
- + CCTV, video entry and door access control systems
- + Car parking available
- + 50 cycle spaces
- + 5 showers, 75 lockers, 18 self-drying cabinets
- + Occupational density of 1 person per 10 sq m



STRIP LED
LIGHTING



SUSTAINABILITY
BREEAM 'EXCELLENT'



GENEROUS FLOOR
TO CEILING HEIGHTS
OF UP TO 3 METRES



HIGH SPEED
BROADBAND



PRIVATE COMMUNAL
GARDEN



VRF FAN
COIL HEATING
& COOLING



BEST-IN-CLASS
END OF JOURNEY
FACILITIES



MULTI USE
GAMES AREA



SECONDARY ENTRANCE
FOR CYCLING /
RUNNING COMMUTERS




SPACE TO
CREATE AND
MAKE YOUR
MARK.

SIX FLOORS OF EFFICIENT OFFICE SPACE.

SCHEDULE OF AREAS


	SQ FT	SQ M
5TH FLOOR	4,690	436
4TH FLOOR FITTED CAT A+	4,690	436
3RD FLOOR - 3A	2,225	207
3RD FLOOR - 3B	2,257	210
2ND FLOOR	4,687	435
1ST FLOOR	4,580	426
GROUND FLOOR	LET TO VIEWSONIC	
TOTAL	23,337	2,168

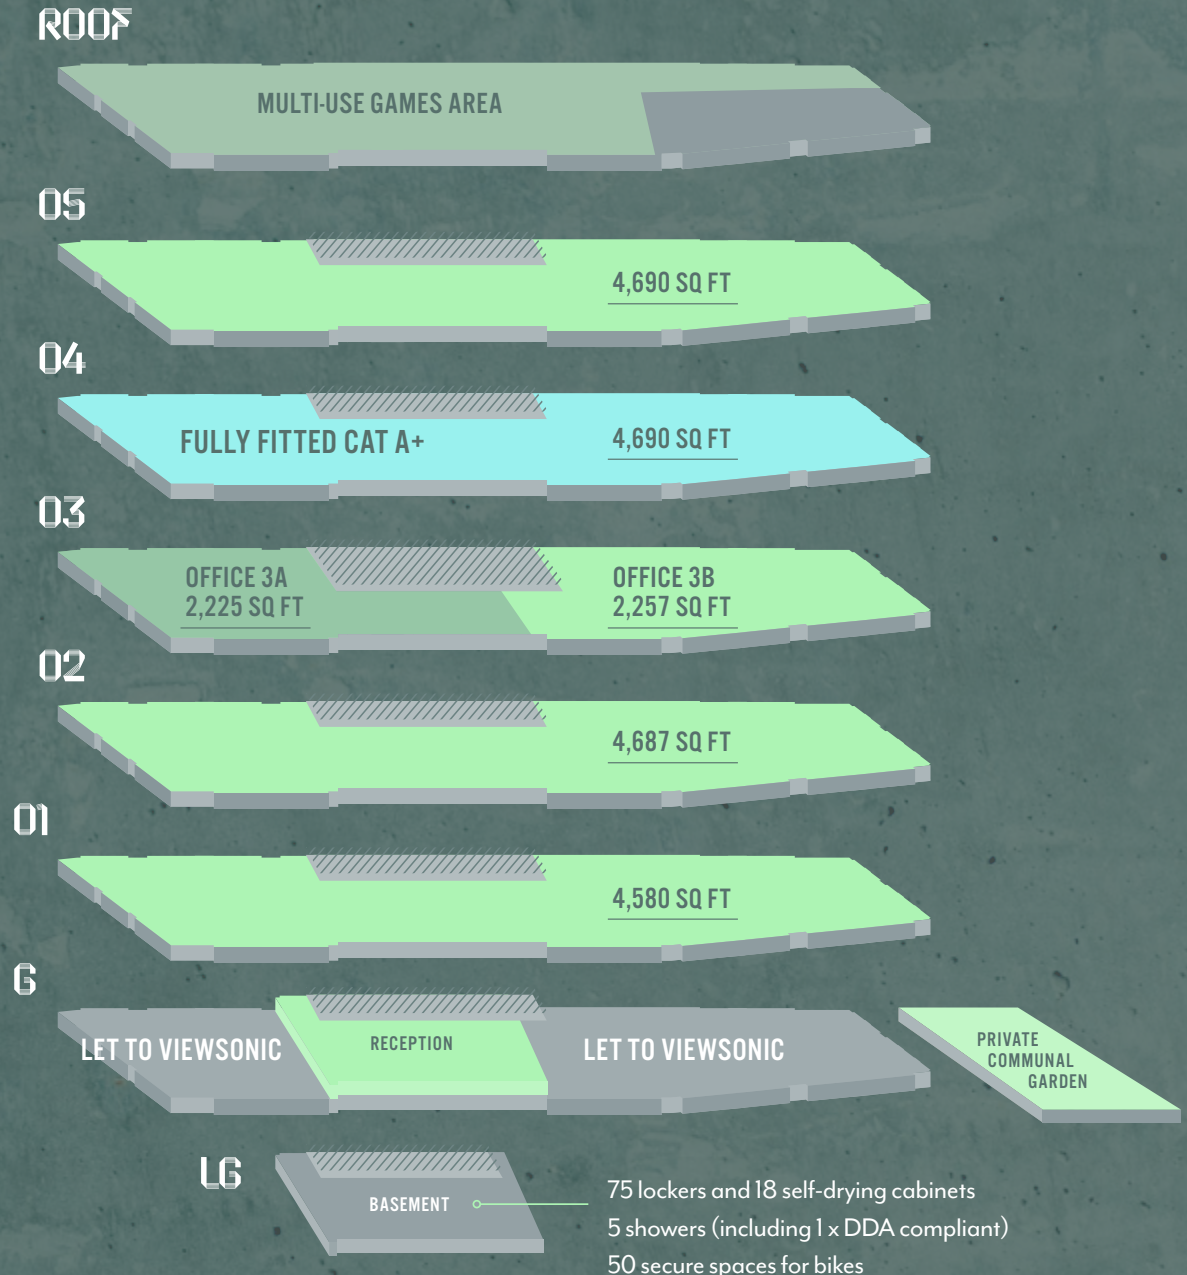

FLOOR PLANS.


G

LET TO
VIEWSONIC

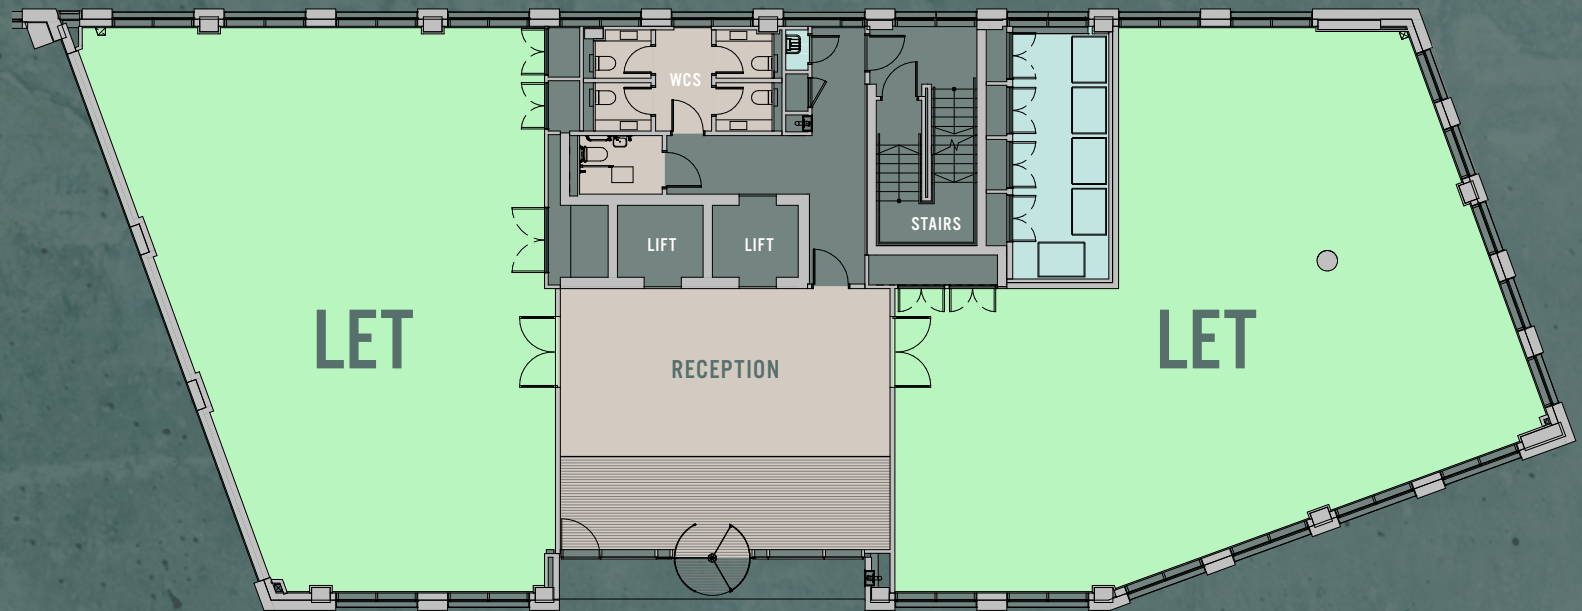

01


4,580 SQ FT
426 SQ M

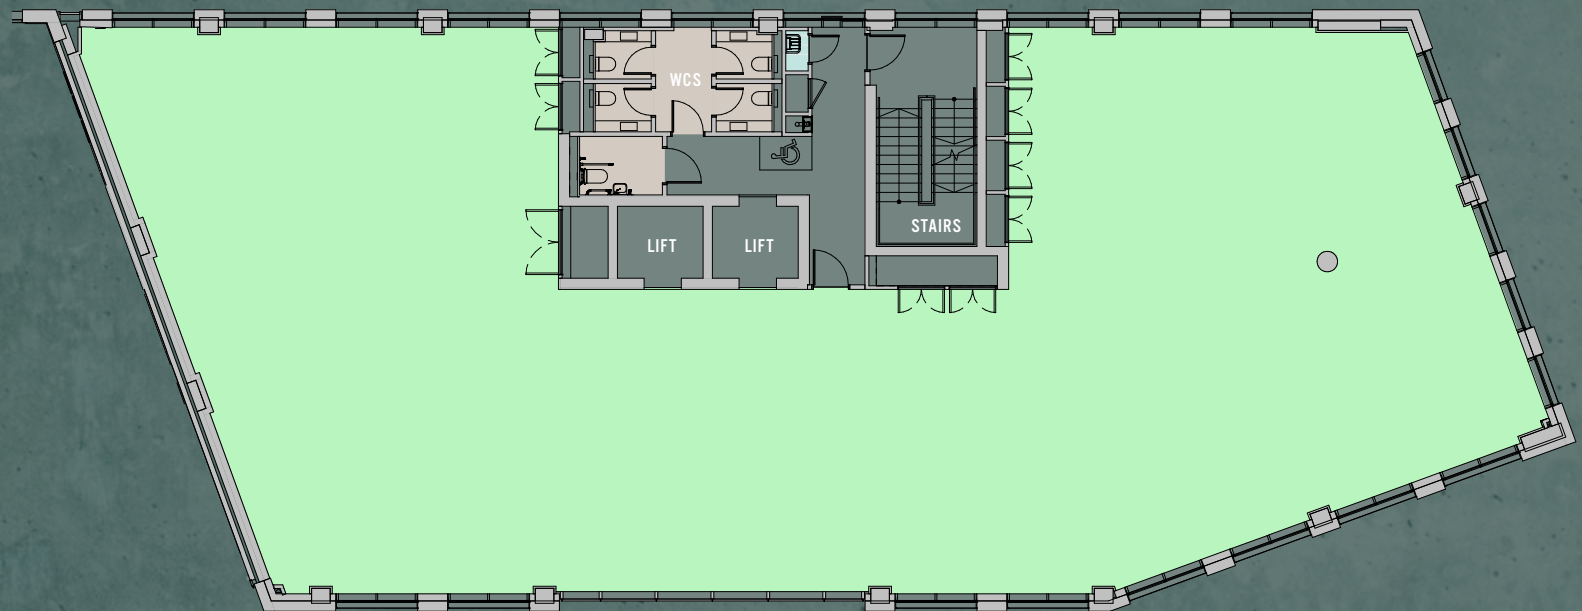

FLOOR PLANS.

02


4,687 SQ FT
435 SQ M

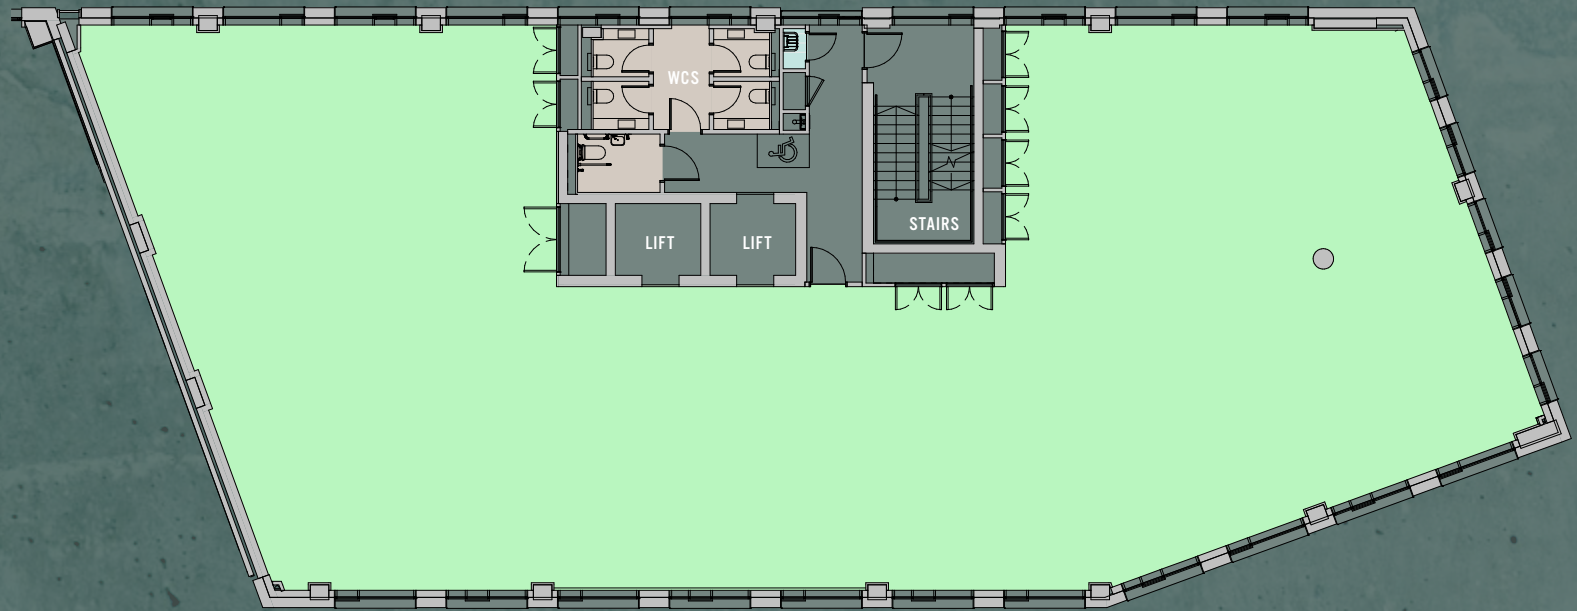

03

3A: 2,225 SQ FT
207 SQ M

3B: 2,257 SQ FT
210 SQ M

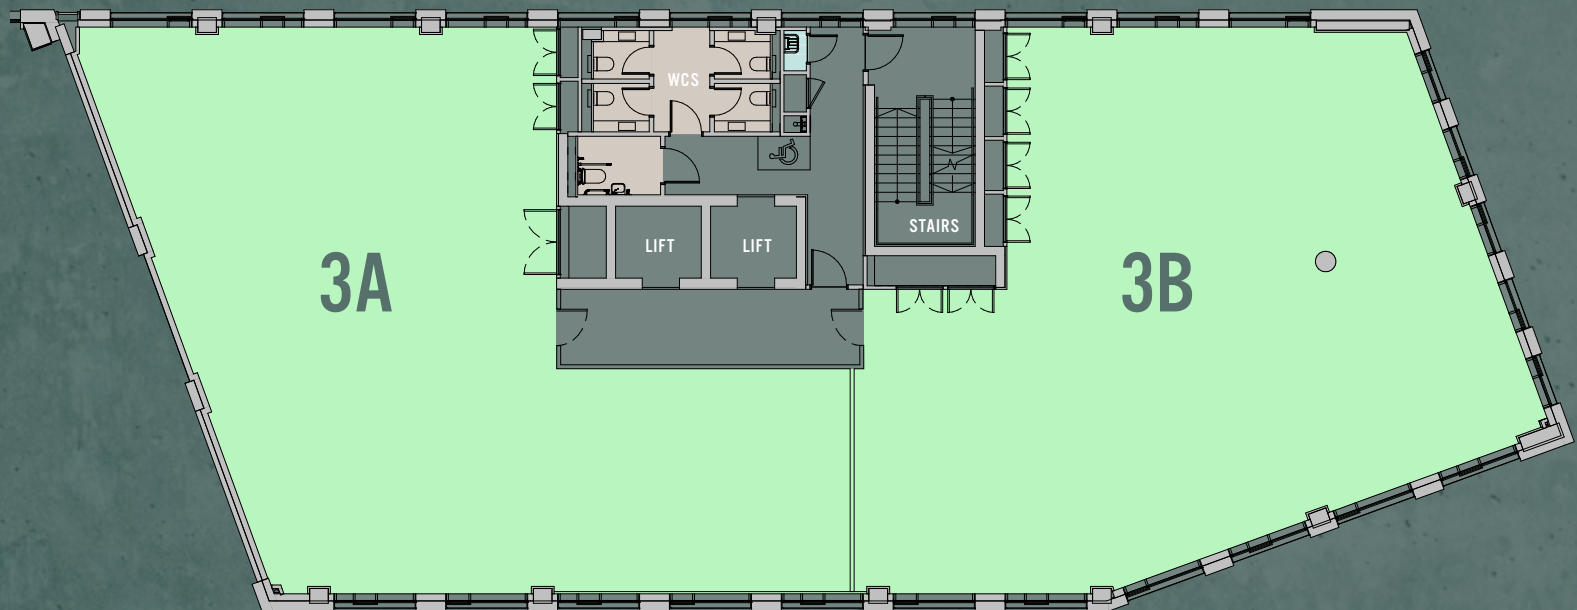

FLOOR PLANS.

04

4,690 SQ FT
436 SQ M


Fitout includes:

- 44 x Desks
- 1 x Flexible Working Area
- 1 x Soft Meeting / Working Area
- 2 x Breakout / Collaboration Areas
- 1 x Focus Workspace
- 2 x Zoom Rooms
- 2 x Meeting Rooms
- 1 x Welcome Lounge
- 1 x Tea Point
- 1 x Print Area

05

4,690 SQ FT
436 SQ M

4TH FLOOR CAT A+ AVAILABLE NOW

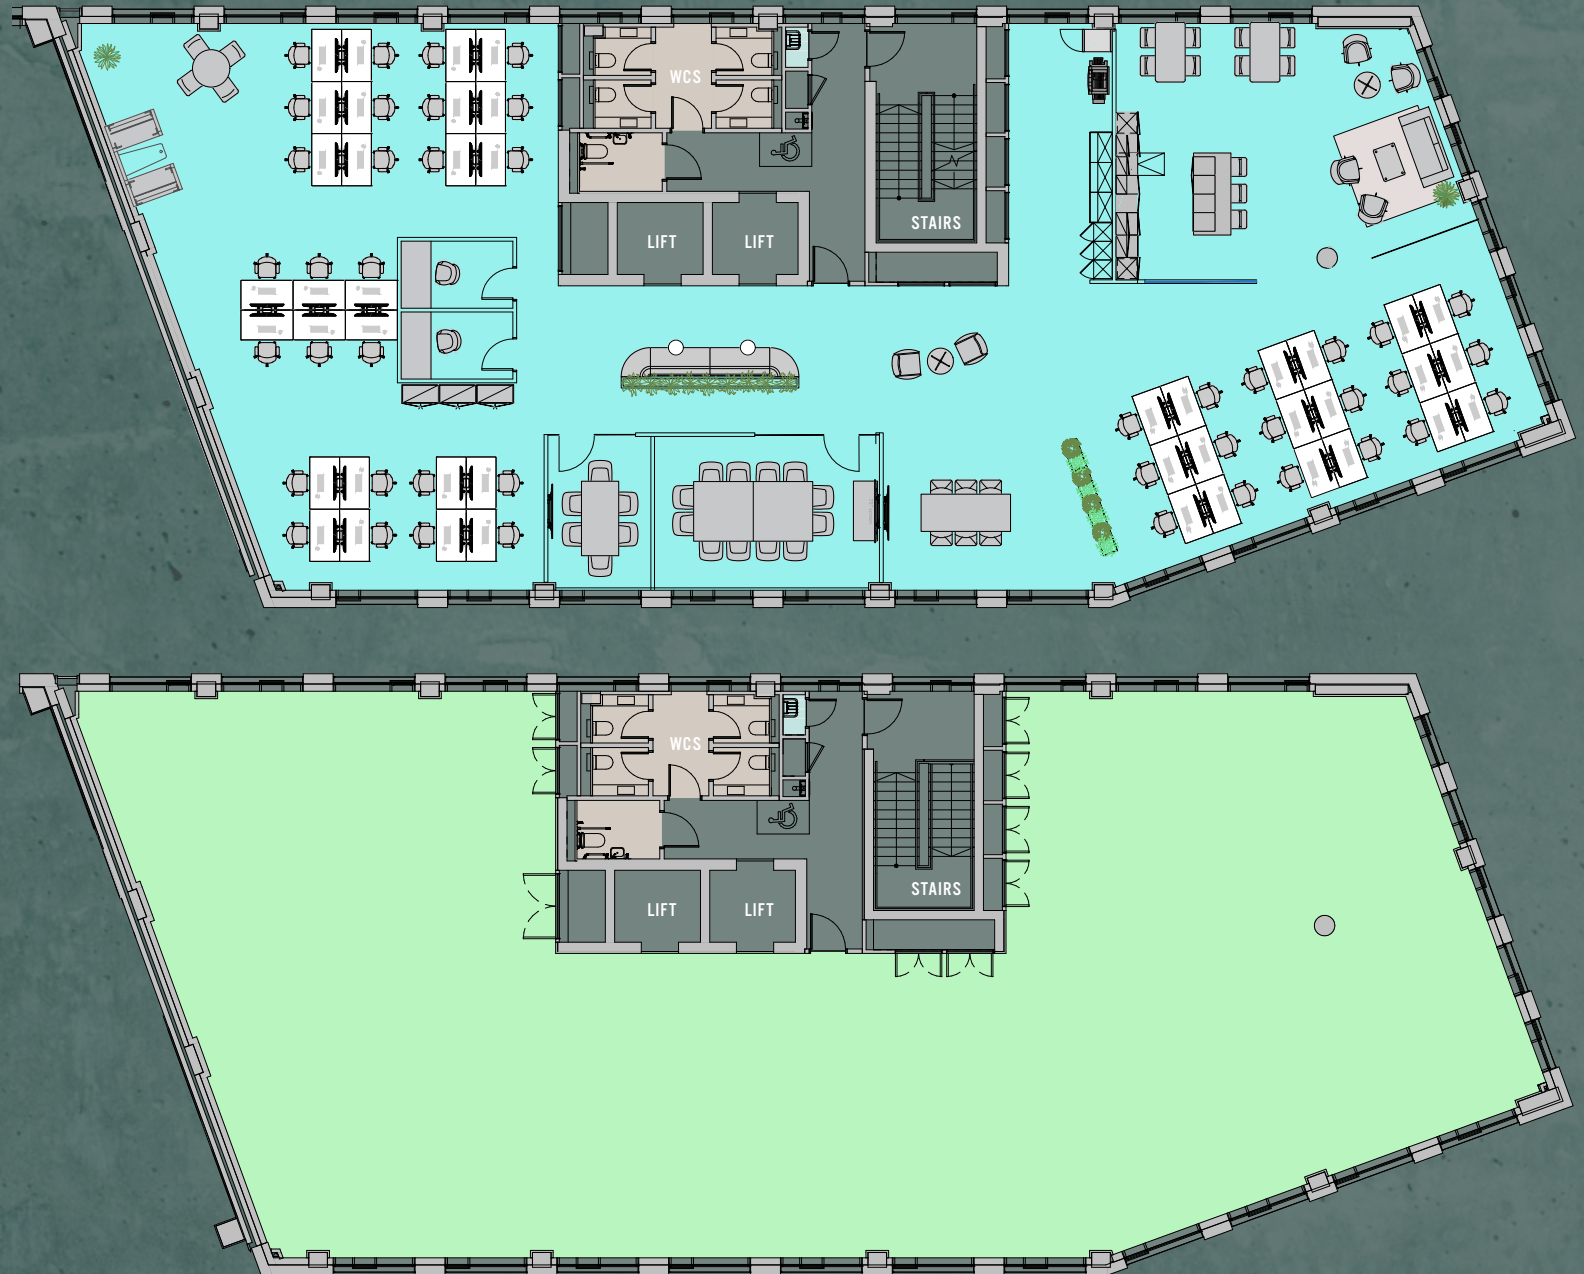



VAUXHALL

AN AREA THAT BRINGS
PEOPLE TOGETHER.

ONE OF LONDON'S MOST EXCITING RIVERSIDE DISTRICTS.




LOCATION

Perfectly situated on the South Bank, Vauxhall offers a mix of old and new, rustic and cool, large outdoor spaces and great connectivity around London.



ART & CULTURE

Built on an eclectic mix of influences, this unique district has long been a place where artisan lifestyles and different cultures come together to form a vibrant and thriving community.

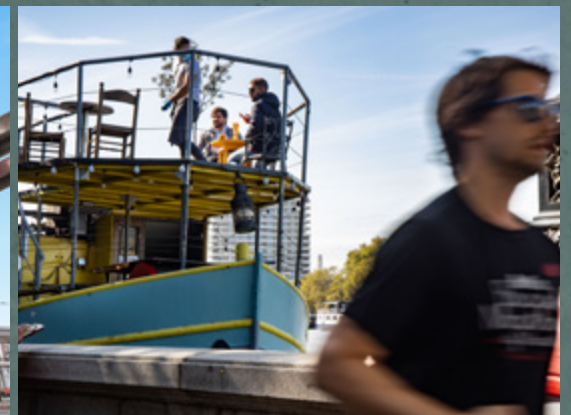

AREA AMENITIES.

RESTAURANTS & BARS

1. The Alchemist
2. The Black Dog
3. Darby's
4. The Fentiman Arms
5. LASSCO Brunswick House
6. Linnaean
7. The Rose Pub
8. Tamesis Dock
9. Market Place Vauxhall

CAFÉS

10. Parco Café
11. Pret a Manger
12. Starbucks
13. Tea Shop Theatre
14. GAIL's

FITNESS

15. Crossfit Vauxhall
16. The Gym
17. Vauxhall Leisure Centre
18. The Padel Yard

HOTELS

19. Crowne Plaza London - Albert Embankment
20. Holiday Inn
21. Park Plaza London Riverbank

RETAIL


22. Sainsbury's
23. Waitrose

ART, CULTURE & LIFESTYLE

24. Battersea Power Station
25. Gasworks
26. Newport St Gallery
27. The Oval Cricket Ground
28. Tate Britain
29. Vauxhall Pleasure Gardens

LOCAL OCCUPIERS

30. Apple
31. Runna
32. Penguin / DK
33. US Embassy

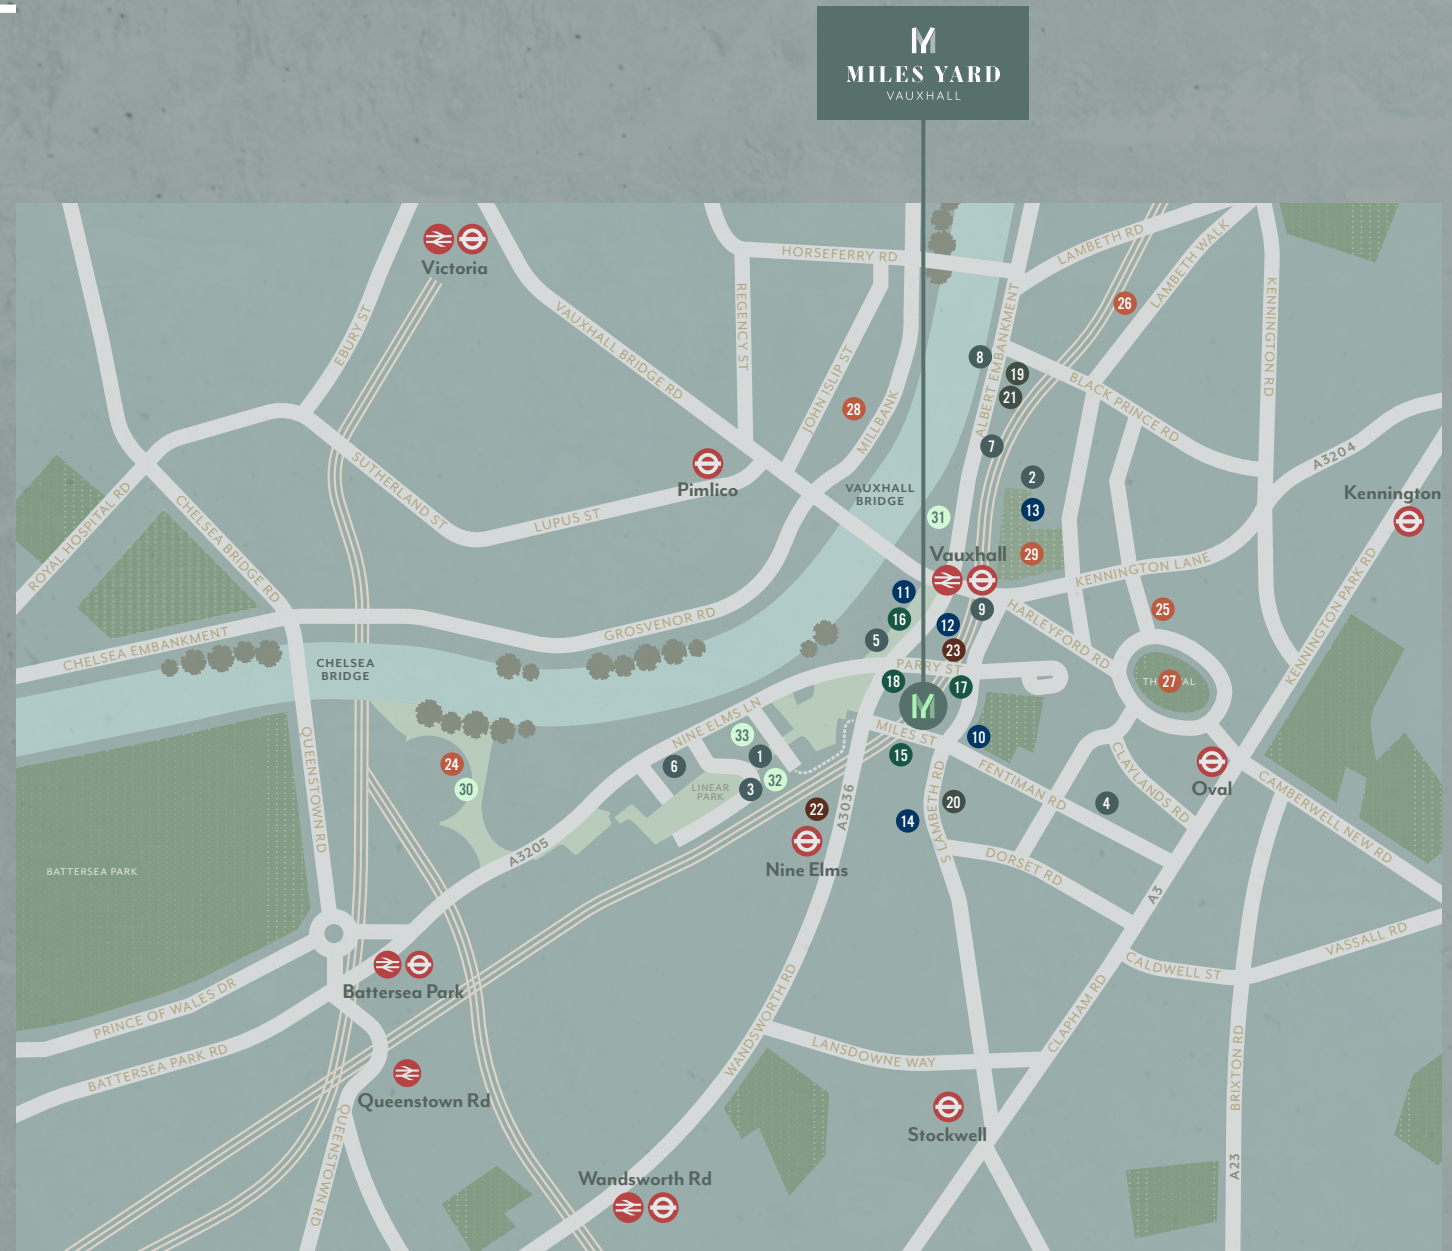

MILES YARD, 6 MILES STREET, VAUXHALL, LONDON SW8 1RP

WITHIN EASY REACH.

Miles Yard is just a 2-minute walk from Vauxhall Underground, Overground and Bus Station. With the Northern Line station at Nine Elms now open, frequent services to London Waterloo (including via the Thames River Bus) and fast connections to London's airports, everything is much closer than you might expect.



VICTORIA LINE

VAUXHALL	VICTORIA	GREEN PARK	OXFORD CIRCUS	KING'S CROSS ST. PANCRAS	HIGHBURY & ISLINGTON
2 MINUTES' WALK	3 MINS	5 MINS	7 MINS	12 MINS	15 MINS

LONDON OVERGROUND

CLAPHAM JUNCTION	VAUXHALL OVERGROUND STATION	LONDON WATERLOO
6 MINS	2 MINUTES' WALK	6 MINS

RIVER BUS

ST GEORGE WHARF PIER	LONDON EYE WATERLOO PIER
10 MINUTES' WALK	15 MINS

NORTHERN LINE

NINE ELMS	BATTERSEA POWER STATION	WATERLOO	LONDON BRIDGE	CHARING CROSS	MOORGATE	OLD STREET
6 MINUTES' WALK	2 MINS	5 MINS	7 MINS	8 MINS	12 MINS	13 MINS

TRAVEL TIMES FROM VAUXHALL

NATIONAL RAIL

Waterloo	06 mins
Victoria	10 mins
City Airport	40 mins
Gatwick Airport	43 mins
Heathrow Airport	49 mins

NORTHERN LINE EXTENSION

Kennington	04 mins
Nine Elms	08 mins
Battersea Power St.	10 mins

ABOUT DOWNING.

With an excellent track record in the development, construction and management of commercial and real estate, our unique approach arms us with the breadth of experience and skill to maximise value, quality and use of space where others would fall short.

We have developed and managed bespoke accommodation for a range of blue-chip companies, central government departments and leading universities.

20 years
experience in UK
commercial building

35 years
experience in UK
student housing
13,000 bed completed/in development

2 million sq ft
commercial facilities,
designed, built or refurbished,
operated and financed

£1.5 billion
in development pipeline
(including First Street, Manchester –
2,500 co-living bed scheme
& commercial space)

The Capital is the largest office building in Liverpool, at 410,000 sq ft. Formerly the HQ of Royal and Sun Alliance. Re-positioned as Grade A office space and let to The Borders Agency as their Regional Consolidation hub.



The Port of Liverpool Building – the first of Liverpool's Three Graces. Grade 2 star listed building. Largest, private, completed refurbishment.



DEVELOPED, OWNED
AND MANAGED BY



FOR ENQUIRIES



JOHN CLEGG

07717 665 594

johnclegg@downing.com

KATE CARR

07825 855 196

katecarr@downing.com



GEORGE ROWLING

07806 853 718

george@houstonlawrence.co.uk



SCOTT FISHER

07980 572 225

scott@usp.london

JAMIE CHRISTIAN

07561 852 667

jamie@usp.london

milesyard.london

Important Notice: Houston Lawrence, Union Street Partners and their clients give notice that: 1. They are not authorised to make or give any representations or warranties in relation to the property either here or elsewhere, either on their own behalf or on behalf of their client or otherwise. They assume no responsibility for any statement that may be made in these particulars. These particulars do not form part of any offer or contract and must not be relied upon as statements or representations of fact. 2. Any areas, measurements or distances are approximate. The text, photographs and plans are for guidance only and are not necessarily comprehensive. It should not be assumed that the property has all necessary planning, building regulation or other consents and Houston Lawrence & Union Street Partners have tested any services, equipment or facilities. Purchasers must satisfy themselves by inspection or otherwise. Based on Ordnance Survey. Not to scale - for identification purposes only. December 2025.