


103

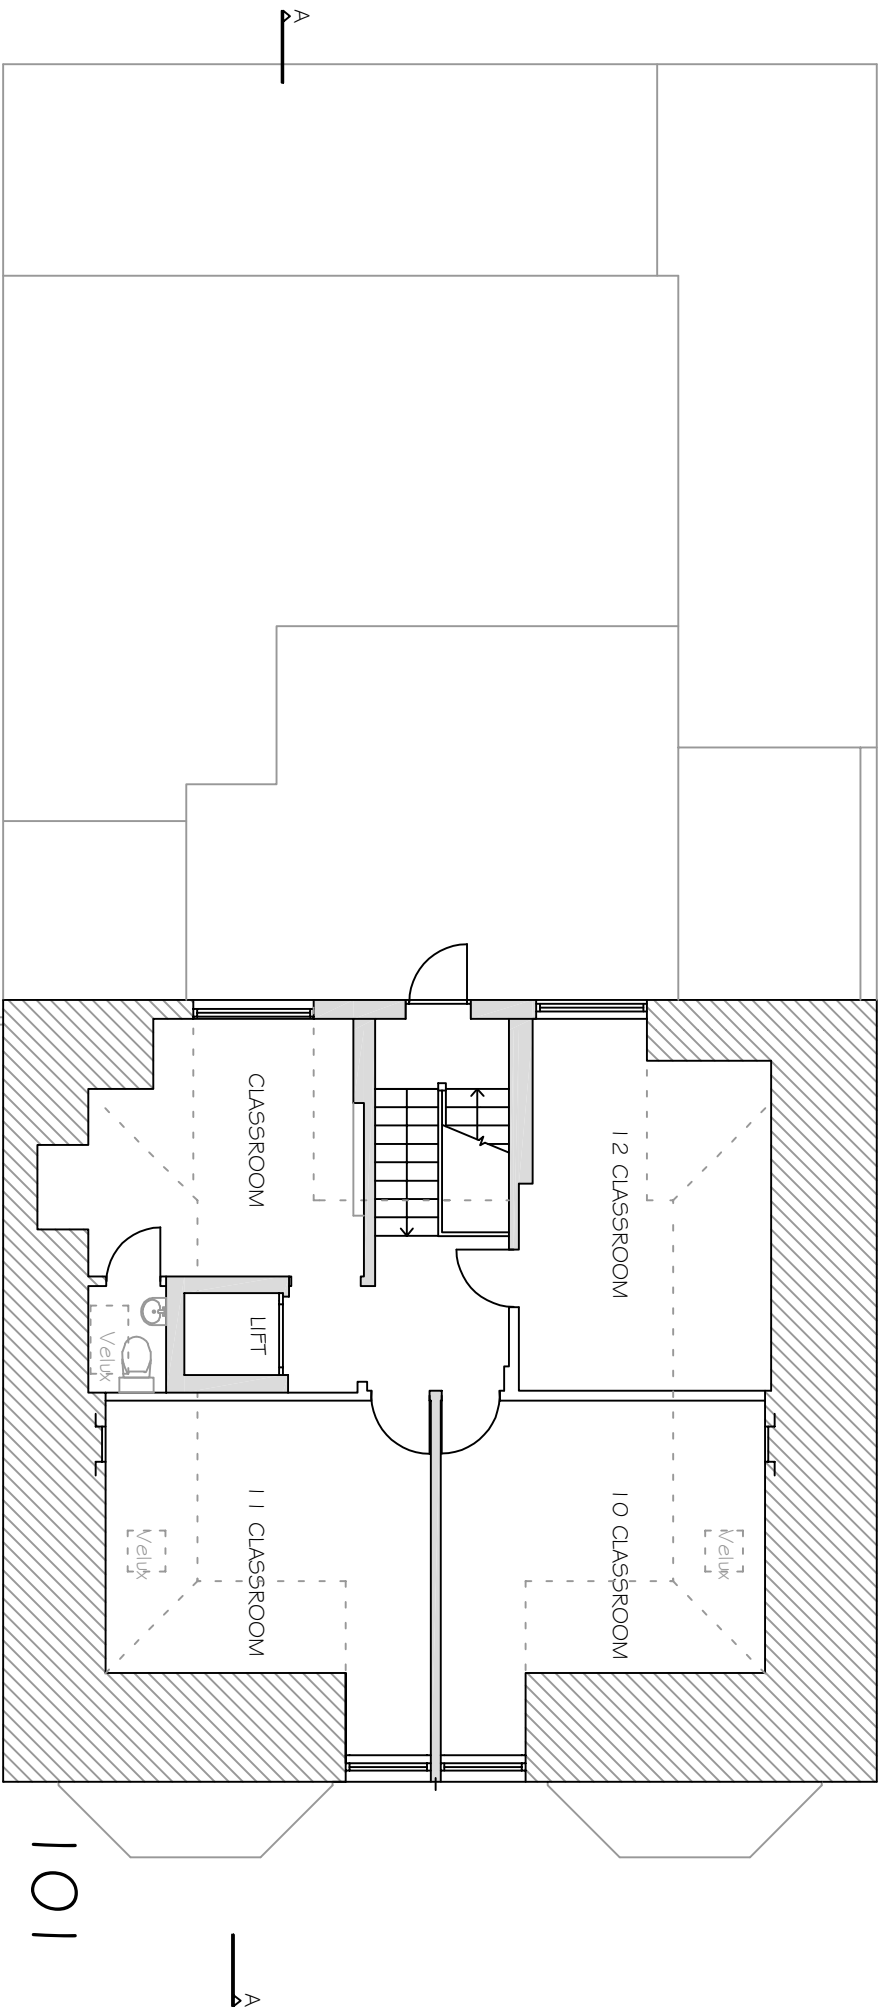

99

EXISTING SECOND FLOOR

101 THE DRIVE	
HOVE BN3 6GE	
EXISTING SECOND FLOOR	
SCALE @ A3 1:100	DRG No
SCALE @ A4 1:200	201-06 A