


103

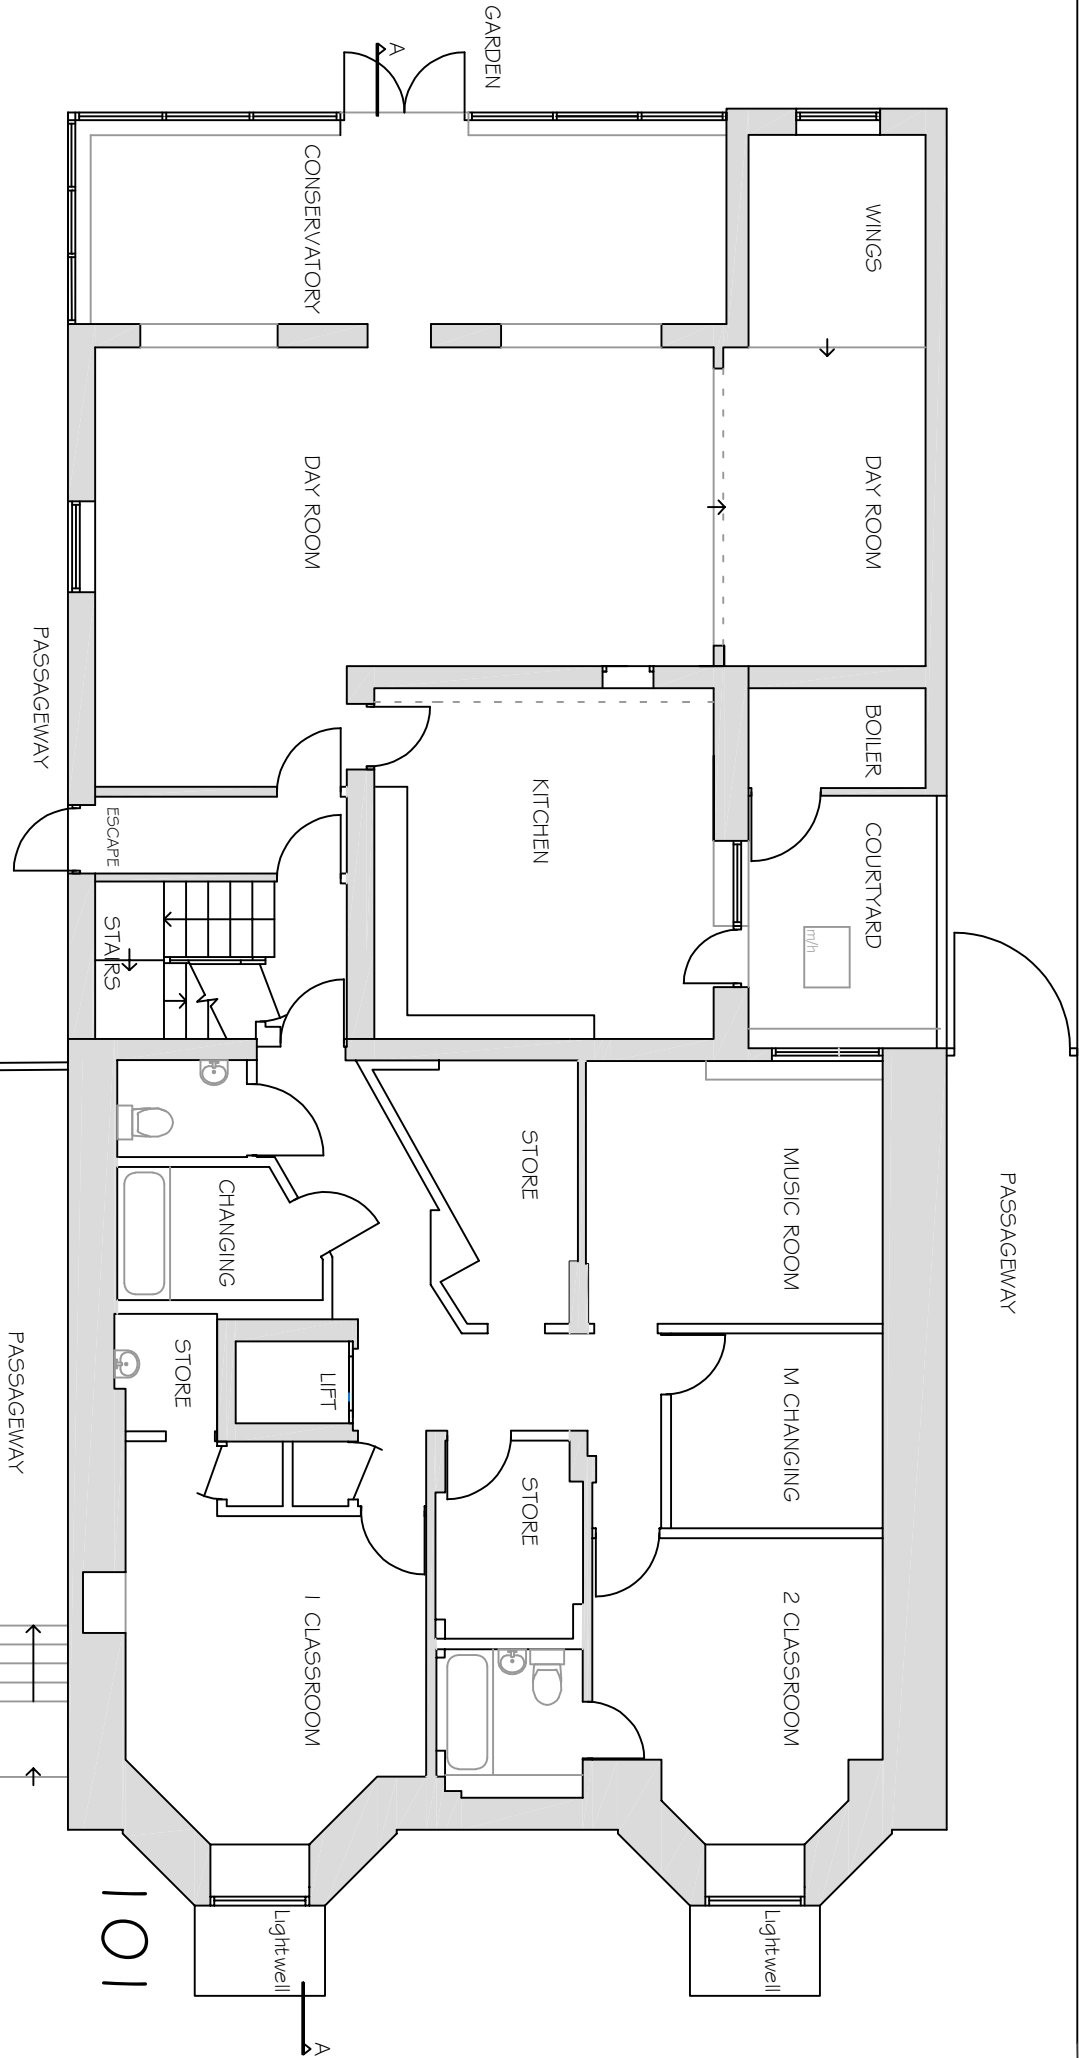

99

EXISTING LOWER GROUND FLOOR

101 THE DRIVE		
HOVE BN3 6GE		
EXISTING LOWER GROUND FLOOR		
SCALE @ A3 1:100	DRG No.	
SCALE @ A4 1:200	201-03 A	