


103

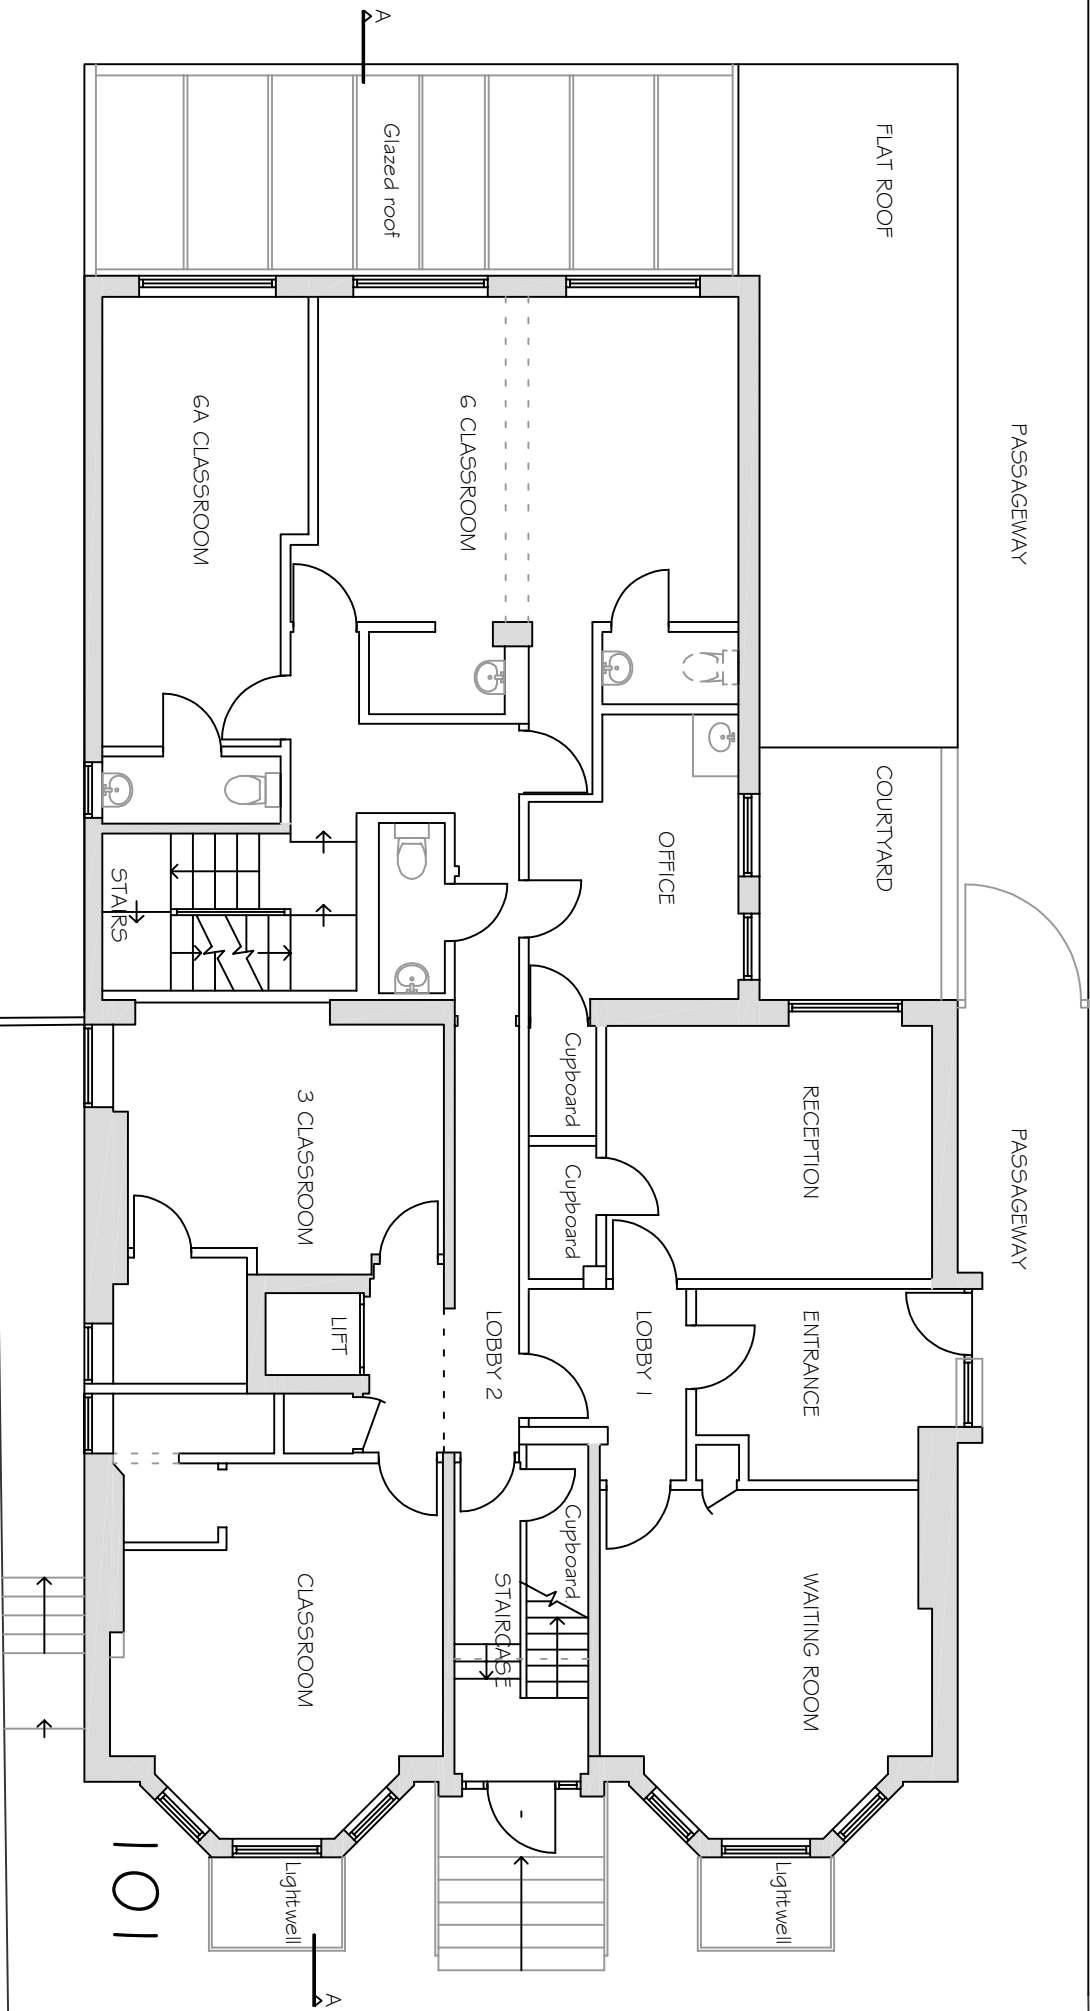

99

EXISTING GROUND FLOOR 1:100

101 THE DRIVE	
HOVE BN3 6GE	
EXISTING GROUND FLOOR	
SCALE @ A3 1:100	DRG No
SCALE @ A4 1:200	201-04 A