


103

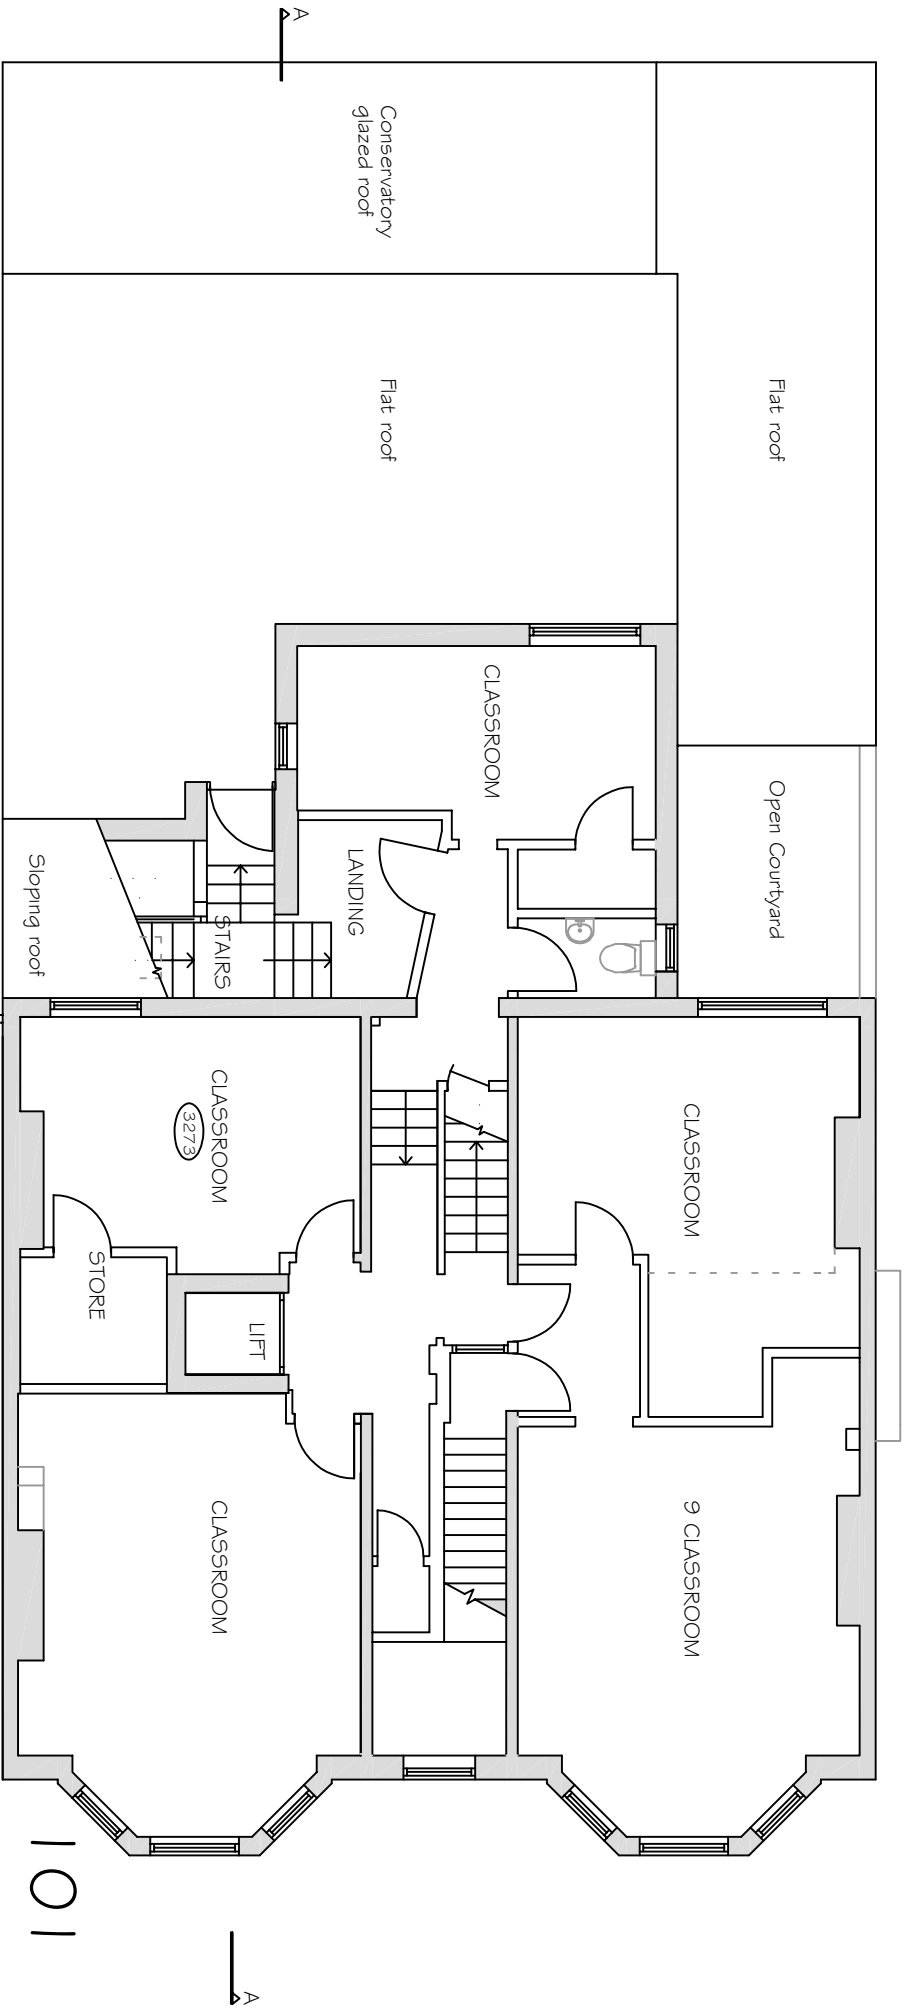

101

99

EXISTING FIRST FLOOR

101 THE DRIVE	
HOVE BN3 6GE	
EXISTING FIRST FLOOR	
SCALE @ A3 1:100	DRG No.
SCALE @ A4 1:200	201-05 A