


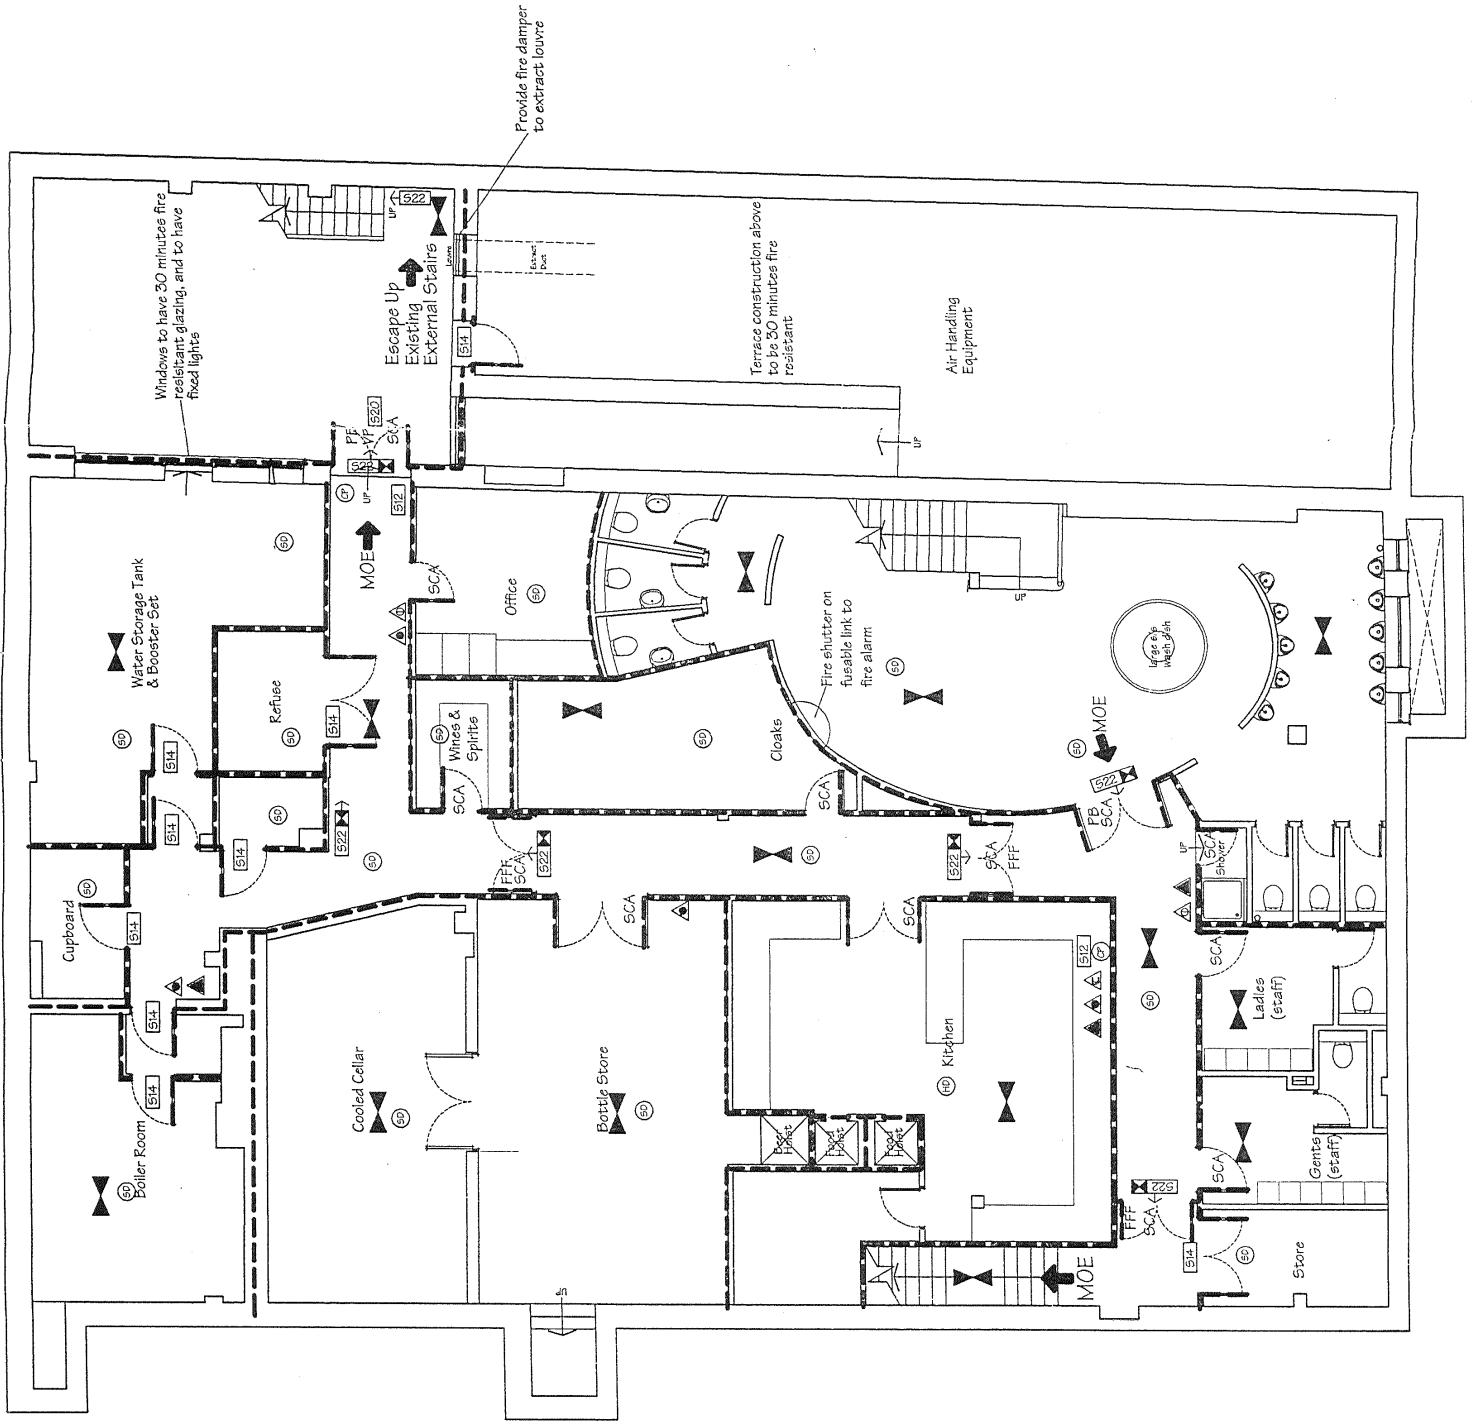

Proposed Basement Plan


- B. May 00. Minor revisions.
A. May 00. General revisions.

Rev	Date
B.	May 00. Minor revisions.
A.	May 00. General revisions.

CUBE	CLIENT
Architects & Interior Designers Limited	Bass Leisure Retail
127 Station Road, Chingford	
London E4 6AG	
Tel : 020 8523 7500	
Fax : 020 8523 7600	
Registered in England : 3816970	design@cube-arch.demon.co.uk

TITLE	PROJECT
Fire Officer / Licensing Plans	The Hungry Years, 8/9 Marine Parade, Brighton


Scale: 1/100	Drawing No.	Rev.
Date: Apr 2000	1243/100	b
Drawn: KR		

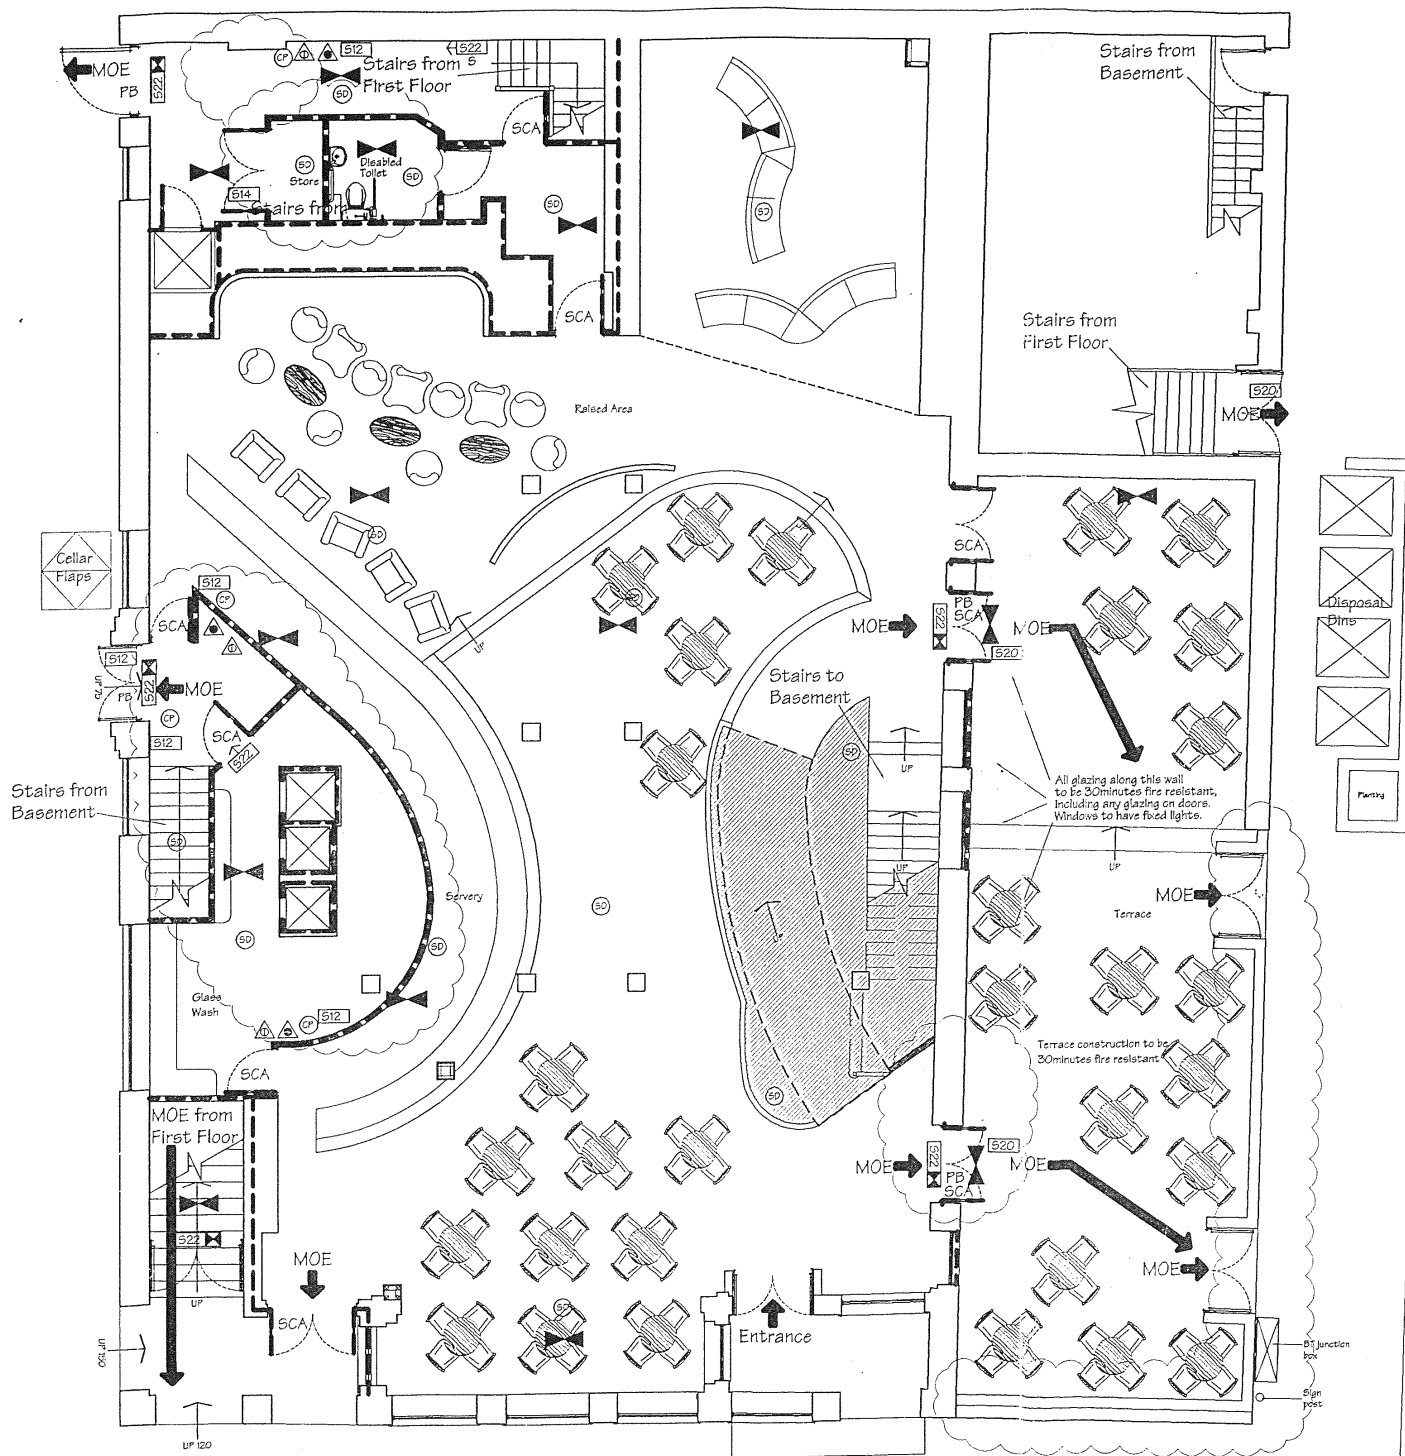

Proposed Ground Floor Plan

- B. May 00. Minor revisions.
A. May 00. General revisions.


Rev	Date	
		CUBE
		<i>Architects & Interior Designers Limited</i>
		127 Station Road, Chingford
		London E4 6AG
		Tel : 020 8523 7500
		Fax : 020 8523 7600
		Registered in England : 3816970
		design@cube-arch.demon.co.uk
		CLIENT
		Bass Leisure Retail
		TITLE
		Fire Officer / Licensing Plans
		PROJECT
		The Hungry Years,
		8/9 Marine Parade, Brighton
Scale: 1/100	Drawing No.	Rev.
Date: Apr 2000	1243/101	b
Drawn: KR		

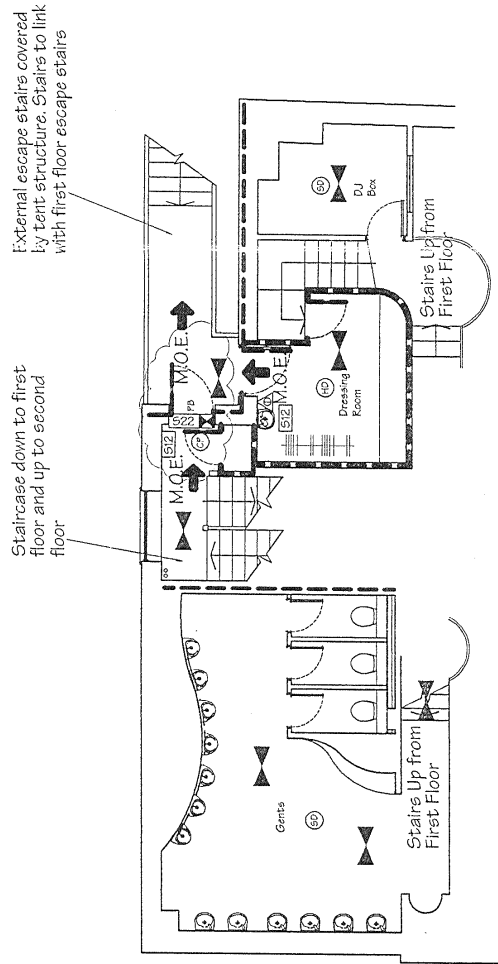

Proposed Mezzanine Floor Plan

A. May 00. General revisions.


Rev	Date
CUBE Architects & Interior Designers Limited 127 Station Road, Chingford London E4 6AG Tel : 020 8523 7500 Fax : 020 8523 7600 Registered in England : 3816970 design@cube-arch.demon.co.uk	
	
CLIENT Bass Leisure Retail	
TITLE Fire Officer / Licensing Plans	
PROJECT The Hungry Years, 8/9 Marine Parade, Brighton	
Scale: 1/100 Date: Apr 2000 Drawn: KR	Drawing No. 1243/103 Rev. a

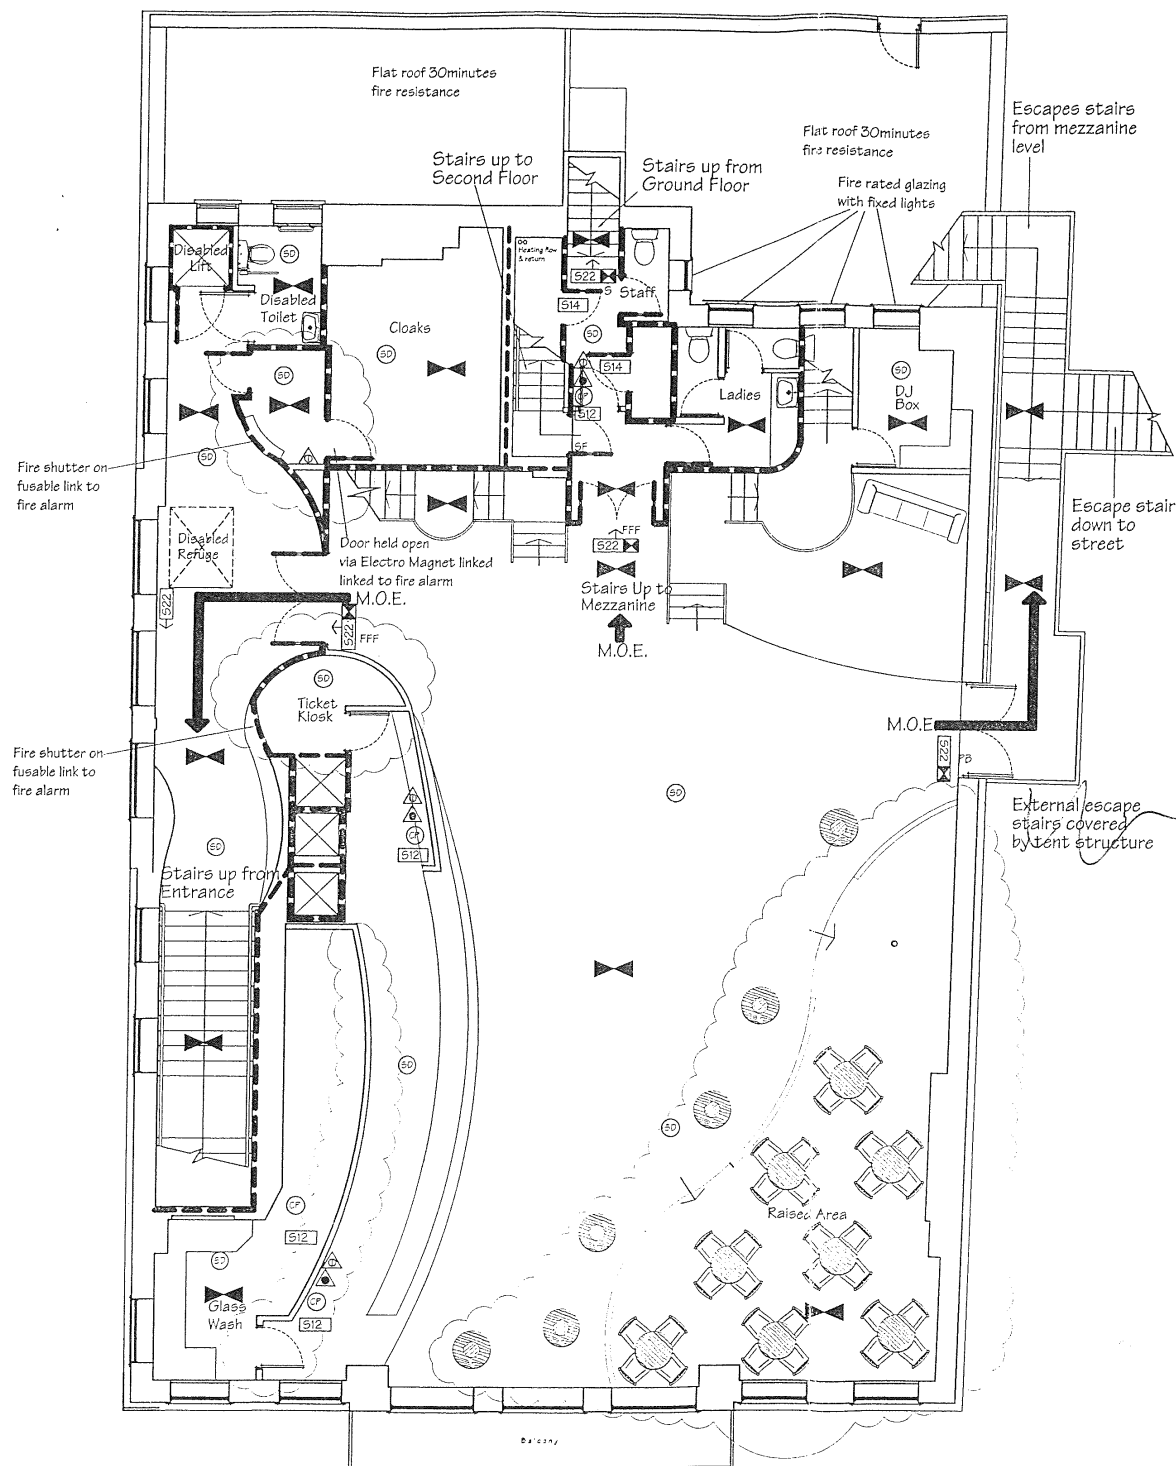

Proposed First Floor Plan

A. May 00. General revisions.


Rev	Date	
CUBE Architects & Interior Designers Limited 127 Station Road, Chingford London E4 6AG Tel : 020 8523 7500 Fax : 020 8523 7600 Registered in England : 3816970 design@cube-arch.demon.co.uk		
CLIENT Bass Leisure Retail		
TITLE Fire Officer / Licensing Plans		
PROJECT The Hungry Years, 8/9 Marine Parade, Brighton		
Scale: 1/100	Drawing No.	Rev.
Date: Apr 2000	1243/102	a
Drawn: KR		

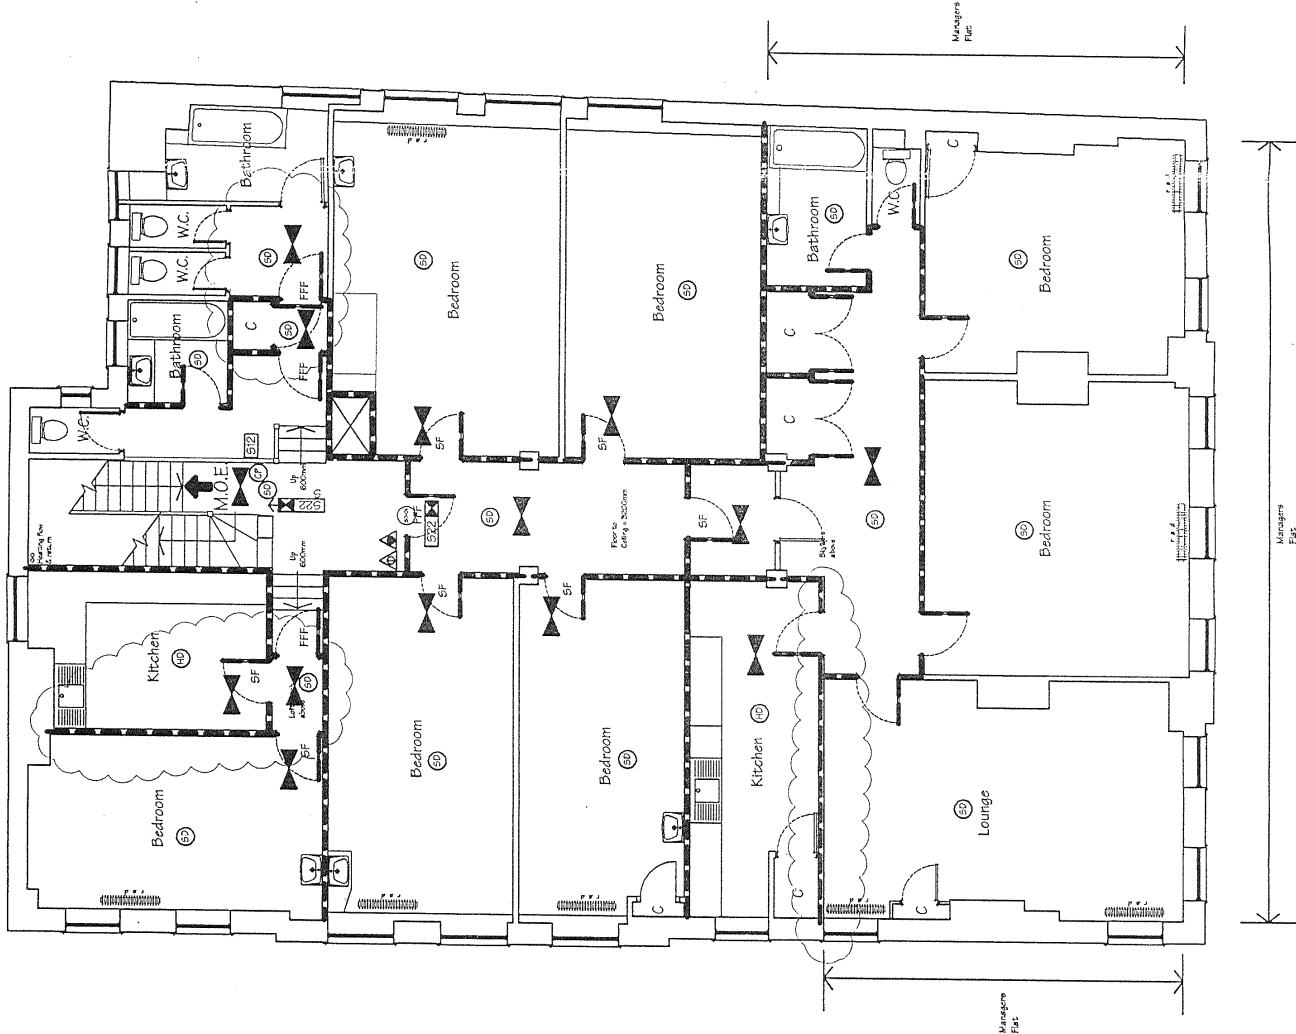


Proposed Second Floor Plan


- B. May 00. Minor revisions.
- A. May 00. General revisions.

Rev	Date
CUBE Architects & Interior Designers Limited 127 Station Road, Chingford London E4 6AG Tel : 020 8523 7500 Fax : 020 8523 7600 Registered in England : 381 6970 design@cube-arch.demon.co.uk	
CLIENT Bass Leisure Retail	
TITLE Fire Officer / Licensing Plans	
PROJECT The Hungry Years, 8/9 Marine Parade, Brighton	
Scale: 1/100	Drawing No.
Date: Apr 2000	1243/104
Drawn: KR	b

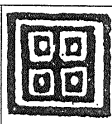

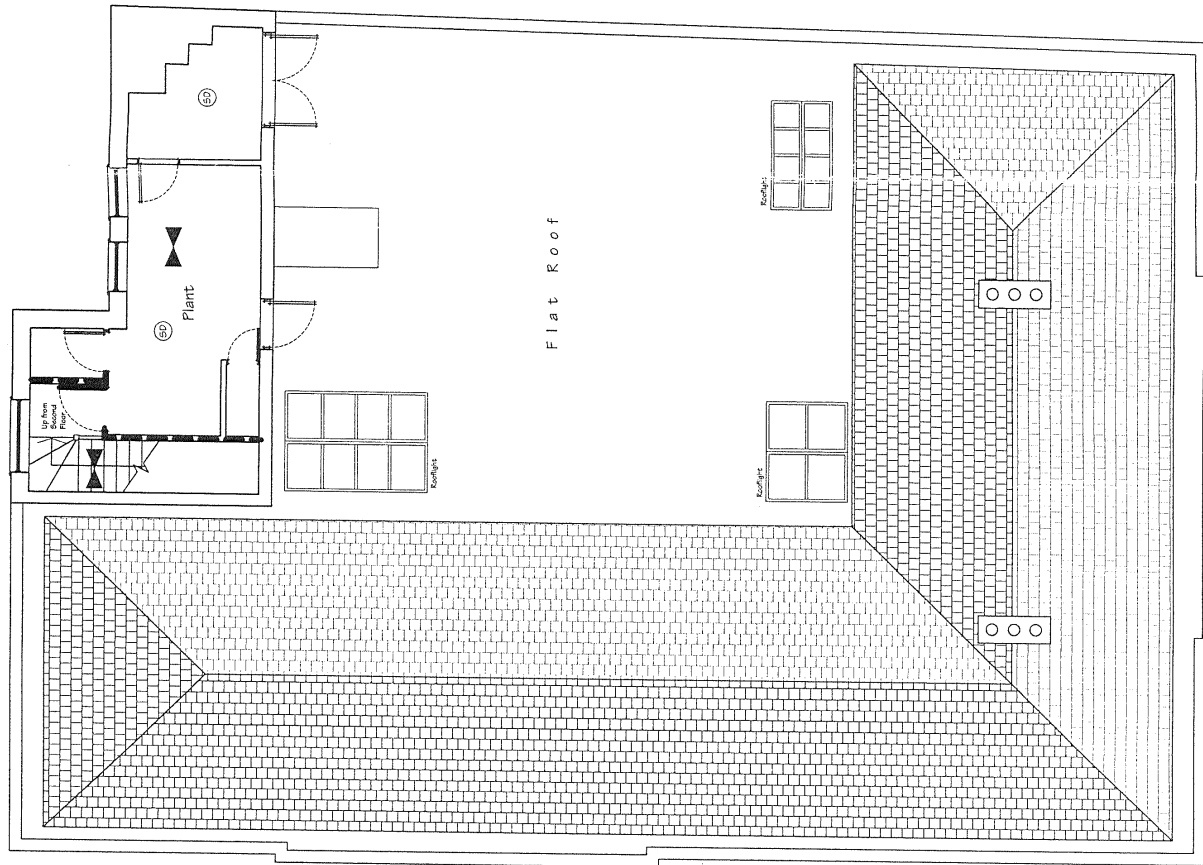

Proposed Roof Plan

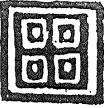Rev	Date
CUBE Architects & Interior Designers Limited 127 Station Road, Chingford London E4 6AG Tel : 020 8523 7500 Fax : 020 8523 7600 Registered in England : 381 6970 design@cube-arch.demon.co.uk	
	
CLIENT Bass Leisure Retail	
TITLE Fire Officer / Licensing Plans	
PROJECT The Hungry Years, 8/9 Marine Parade, Brighton	
Scale: 1/100	Drawing No.
Date: Apr 2000	1243/105
Drawn: KR	Rev.

----- Dashted line Indicates fire resisting construction
Doors in firewalls to be half hour self closing with smoke seals
Area covered by emergency escape lighting system. Non maintained mode to public areas



- 64 Area Covered by Sprinkler Installation
- 65 Smoke Detector
- 66 Heat Detector
- 67 Fire Blanket in Container
- 68 Water fire extinguisher.
- 69 Foam fire extinguisher.
- 70 Carbon Dioxide fire extinguisher.
- 71 Dry Powder type extinguisher.
- 72 Break glass type fire alarm call point.
- 73 Fire alarm soulder.
- FFF Doors to be free from all fastenings
- SL Security lock
- SCA Self closing door incorporating automatic release
- PB Push bar
- SF Simple fastening
- S Door constructed to resist the passage of smoke
- VP Vision panel

All fire fighting & fire detection equipment to BS 5839-1:1999 & Euro Std EN 54 Part 2 and 4

NOTICES.

DIRECTIONAL ARROW TO BE PROVIDED WITH THE NOTICE IN THE DIRECTION INDICATED.
NOTICE TO BE SUSPENDED ABOVE HEAD HEIGHT AT RIGHT ANGLES TO THE ESCAPE ROUTE WITH THE GRAPHIC SYMBOL ON APPROACH SIDE.
AS ABOVE BUT WITH THE GRAPHIC SYMBOL ON BOTH SIDES OF THE NOTICE
INDICATES THE NOTICE IS INTERNALLY ILLUMINATED.

CODES:

- minimum size of lettering - 25mm
FIRE EXIT (WITH DIRECTIONAL ARROW)
- FIRE ESCAPE KEEP CLEAR
- GANGWAY KEEP CLEAR
- SECURE DOOR OPEN WHEN PREMISES ARE OCCUPIED
- HIGHLY FLAMMABLE MATERIAL - KEEP LOCKED
- NO SMOKING
- minimum size of lettering - 5mm
FIRE DOOR KEEP SHUT
FIRE DOOR KEEP LOCKED
FIRE ACTION SIGN (AS AGREED WITH THE FIRE AUTHORITY. SEE SECTION 7.3 Part C)

Emergency lighting to comply with all current British Standards.
Provide automatic cut-out to sound system when fire alarm sounds.

Key To Symbols

A May 00 Minor amendments

Rev	Date
CUBE	
Architects & Interior Designers Limited	
127 Station Road, Chingford	
London E4 6AG	
Tel : 020 8523 7500	
Fax : 020 8523 7600	
Registered in England : 3816970	
design@cube-arch.demon.co.uk	



CLIENT	
Bass Leisure Retail	
TITLE	
Fire Officer / Licensing Plans	
PROJECT	
The Hungry Years, 8/9 Marine Parade, Brighton	
Scale: 1/100	Drawing No.
Date: Apr 2000	1243/106
Drawn: KR	Rev. a