
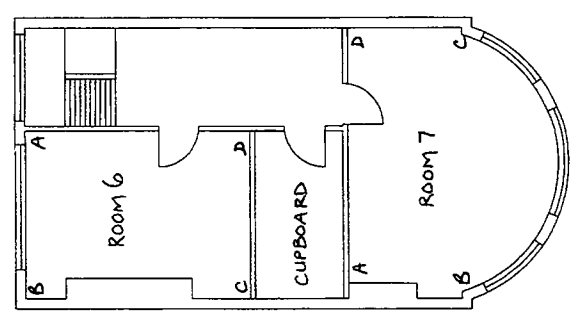
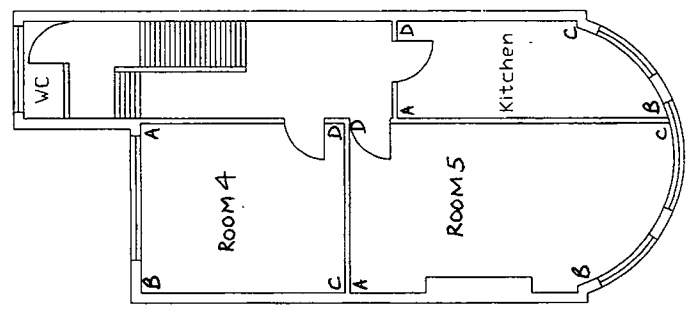
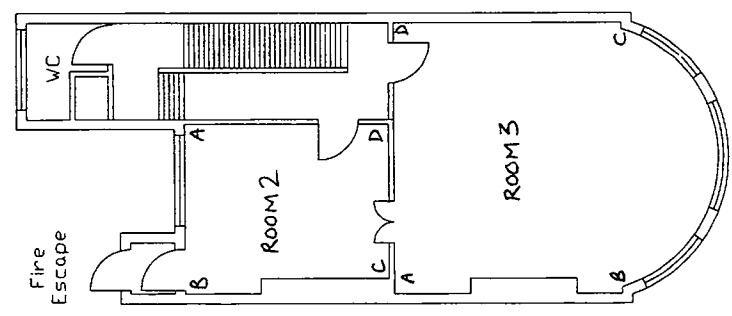


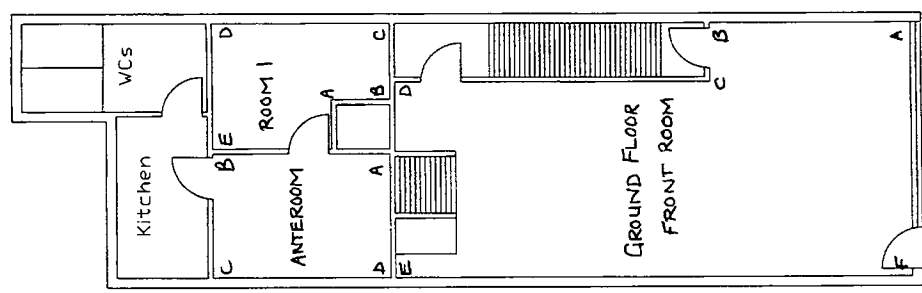


Ground Floor

First Floor

Second Floor

Third Floor

Itemref	Quantity	Title/Name, designation, material, dimension etc	Article No /Reference
Designed by R Godbole		Checked by	Date
		Approved by - date	Scale
		File name Brighton DIAS	14/09/05
			1/100
11 St Georges Place, Brighton			
CRI		1	Sheet 1/1

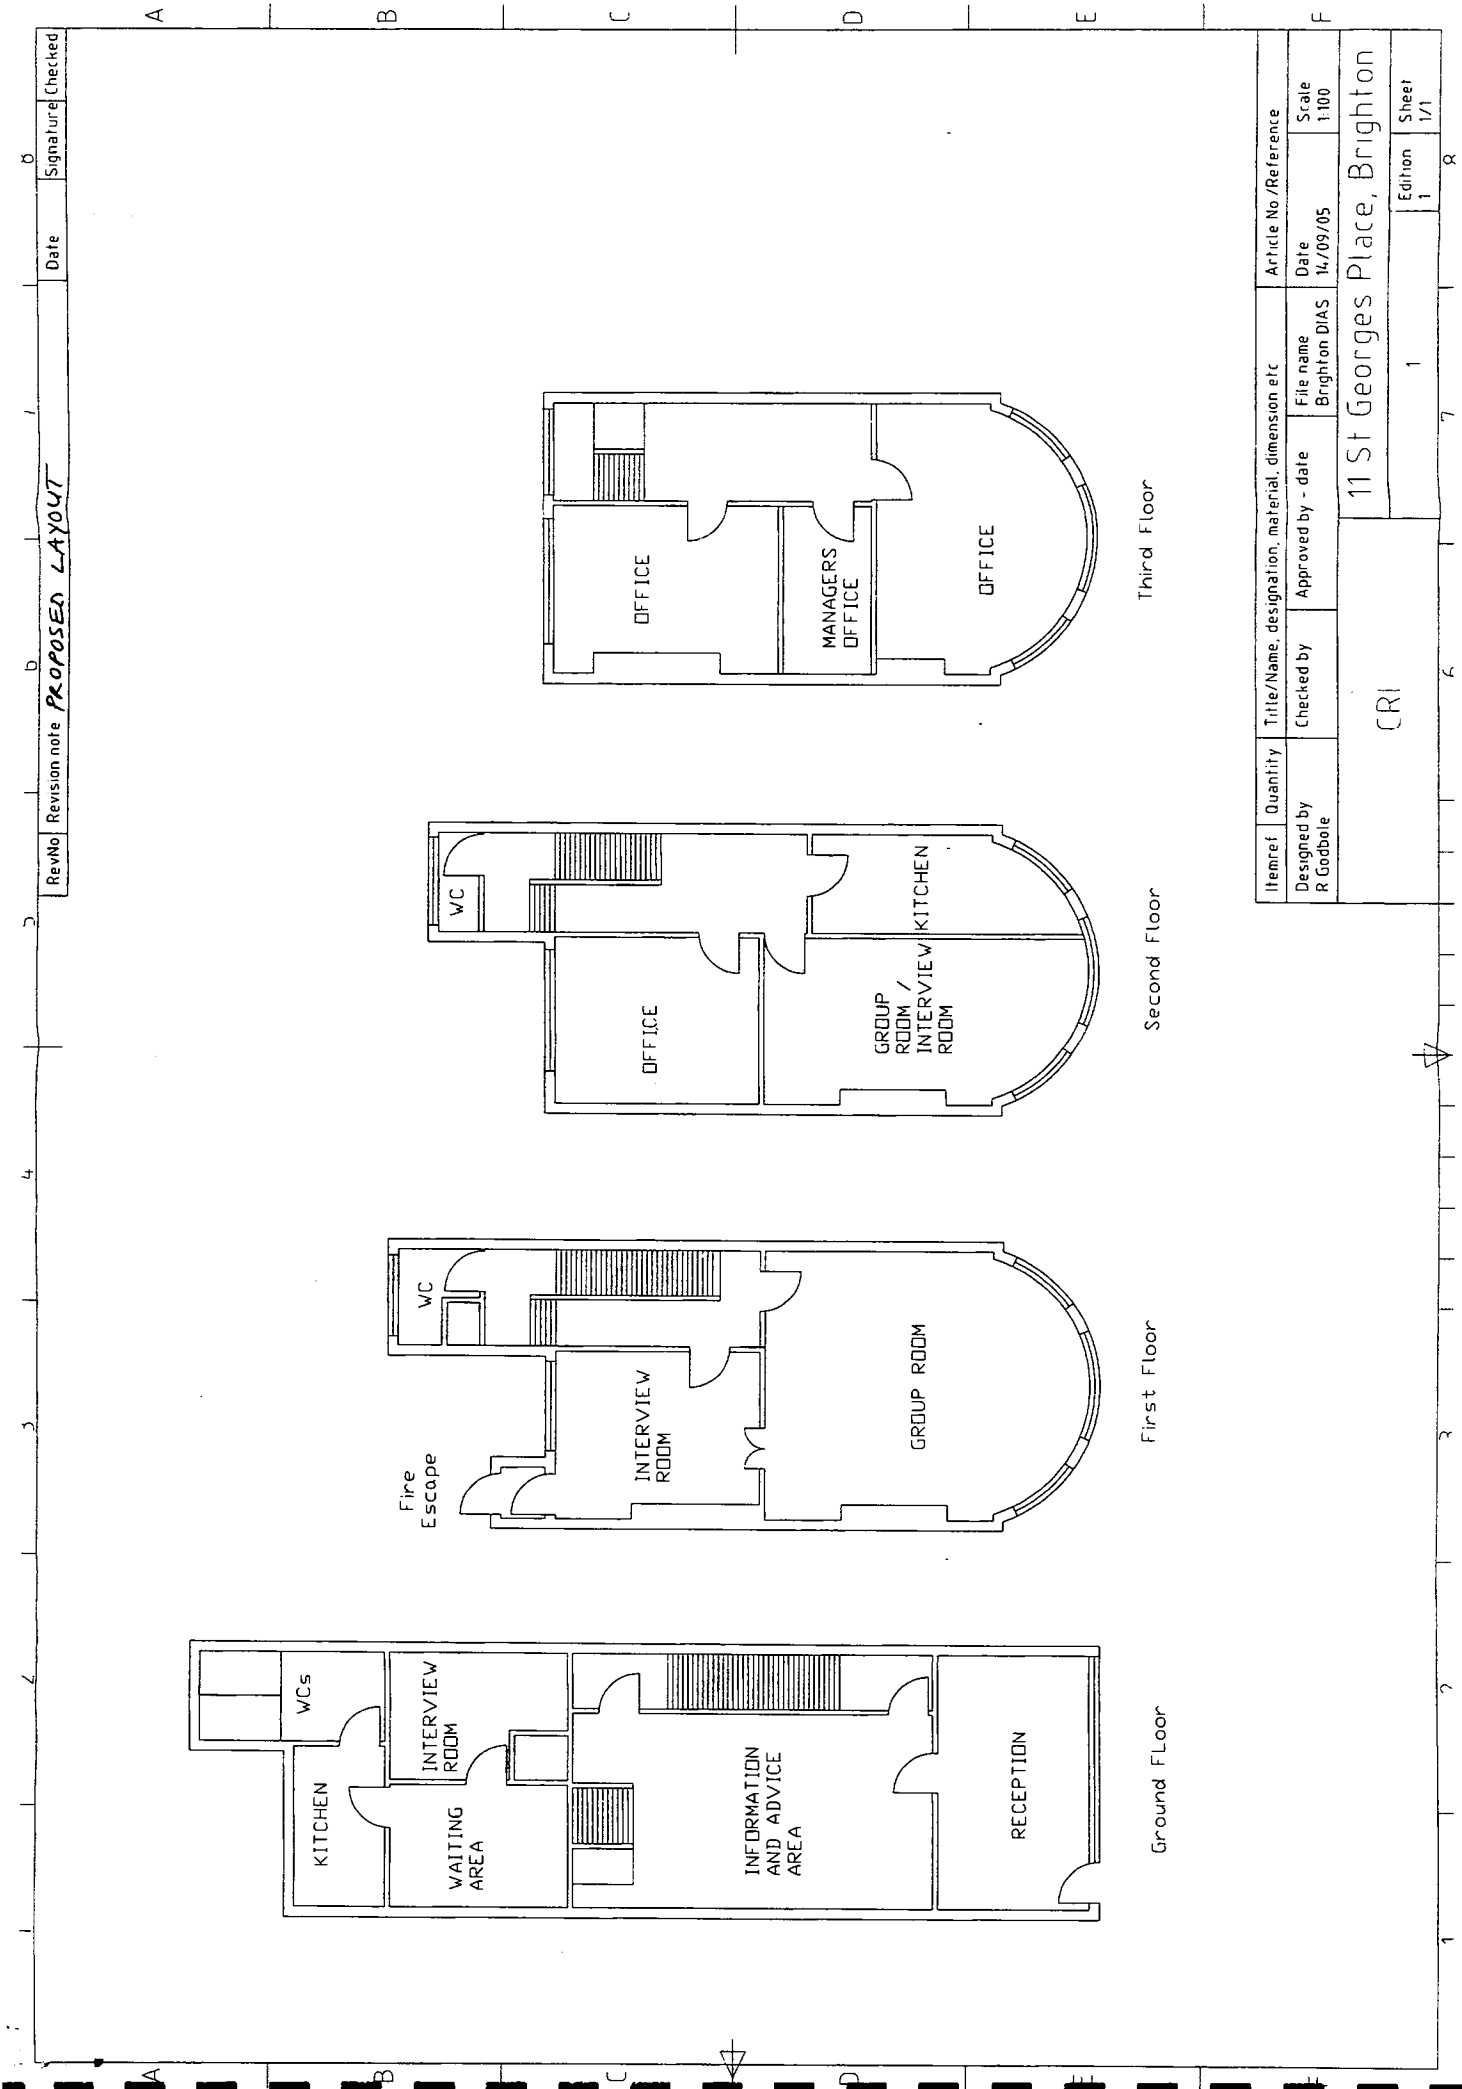

RevNo Revision note *PROPOSED LAYOUT* Date Signature Checked

Itemref	Quantity	Title/Name, designation, material, dimension etc	Article No /Reference
Designed by R Godbole	Checked by	Approved by - date	File name Brighton DIAS
CRI		11 St Georges Place, Brighton	Scale 1:100
		1	Sheet 1/1