notes


this drawing and design is the copyright of aja architects llp and must not be reproduced in part or in whole without prior written consent. contractors must verify all dimensions on site before commencing work or preparing shop drawings if in doubt ASK.

Where this drawing contains any Ordnance Survey mapping material, it has been reproduced under license number 100052278.
Ordnance Survey © Crown copyright

Schedule of Accommodation
All areas are square feet gross internal

Unit 4

B2/B8	60,200 sq.ft.
Offices	3,500 sq.ft.
Total	63,700 sq.ft.
Parking	69 spaces
Site Area	3.15 acres

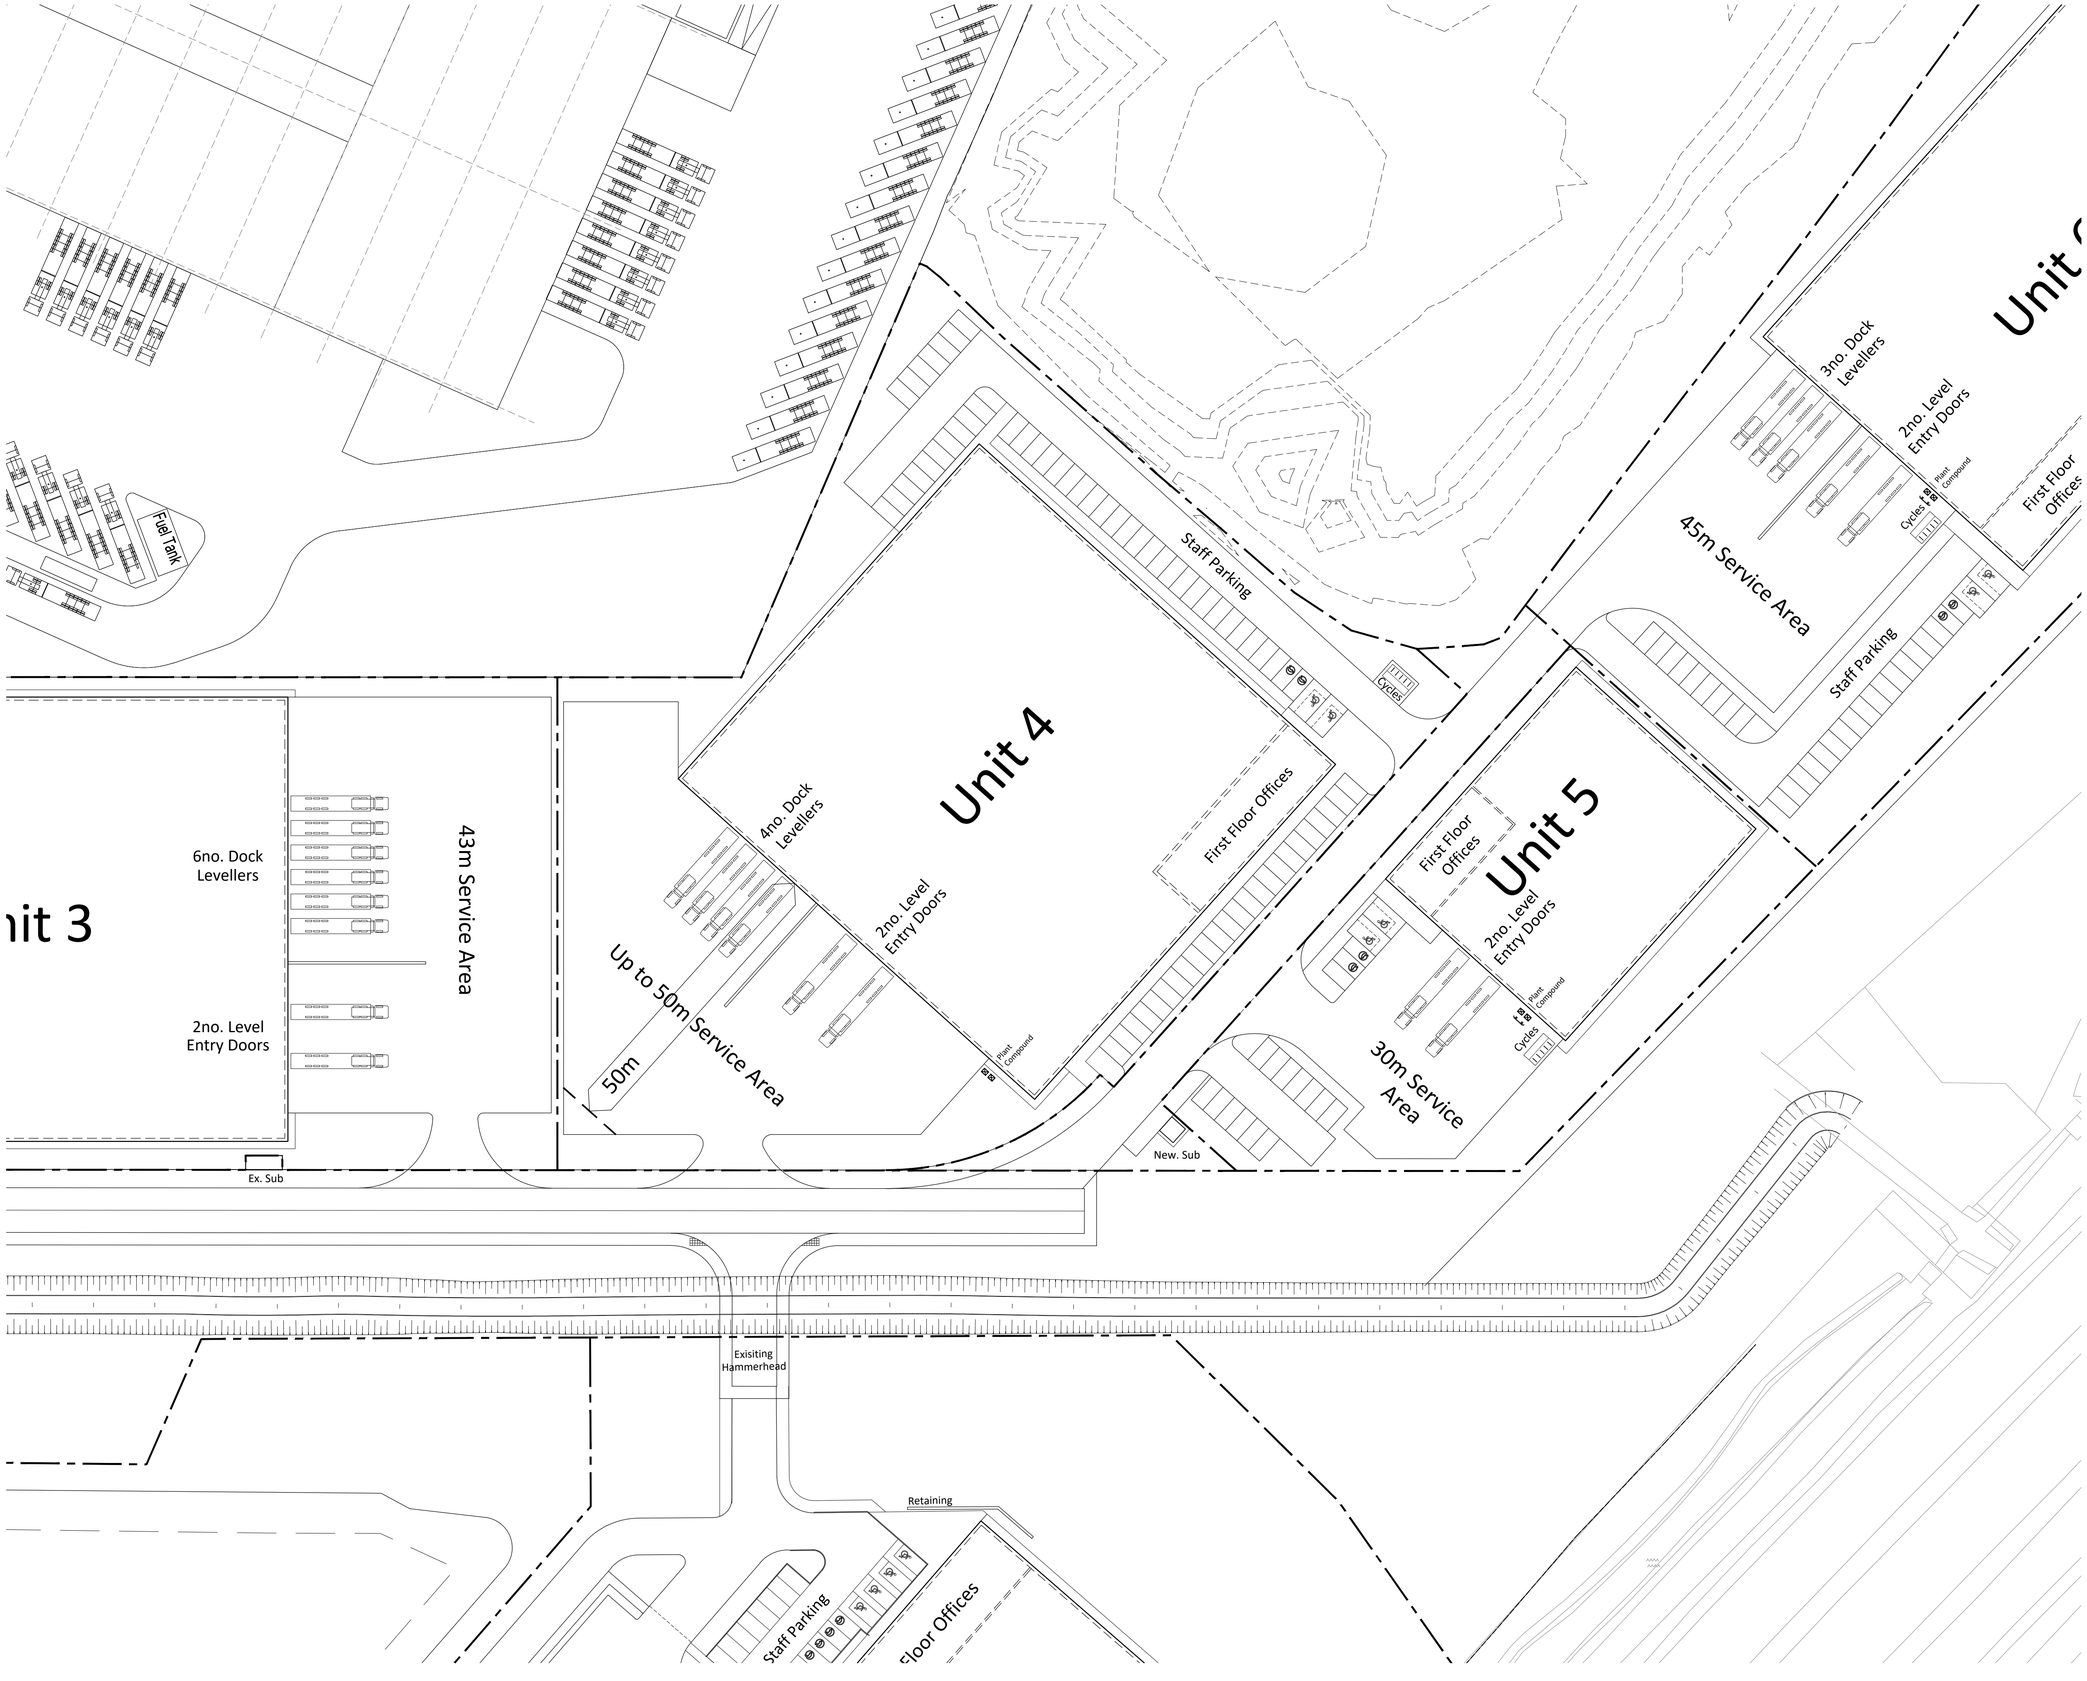

aja architects

aja architects llp
1170 Elliott Court
Herald Avenue
Coventry Business Park
COVENTRY CV5 6UB

T: 024 7625 3200
F: 024 7625 3210
E: aja@aja-architects.com
W: www.aja-architects.com

aja architects llp is a limited liability partnership registered in England No. OC326721

no.	date	revision	by

client

RICHARDSON

BARBERRY

project

Phase 2, More+
Central Park
Bristol

drawing

Unit 4
Site Layout Plan

scale	1:500 @ a1	drawn	mjl
checked	mjl	date	15.12.20

no

6270 - 4000