
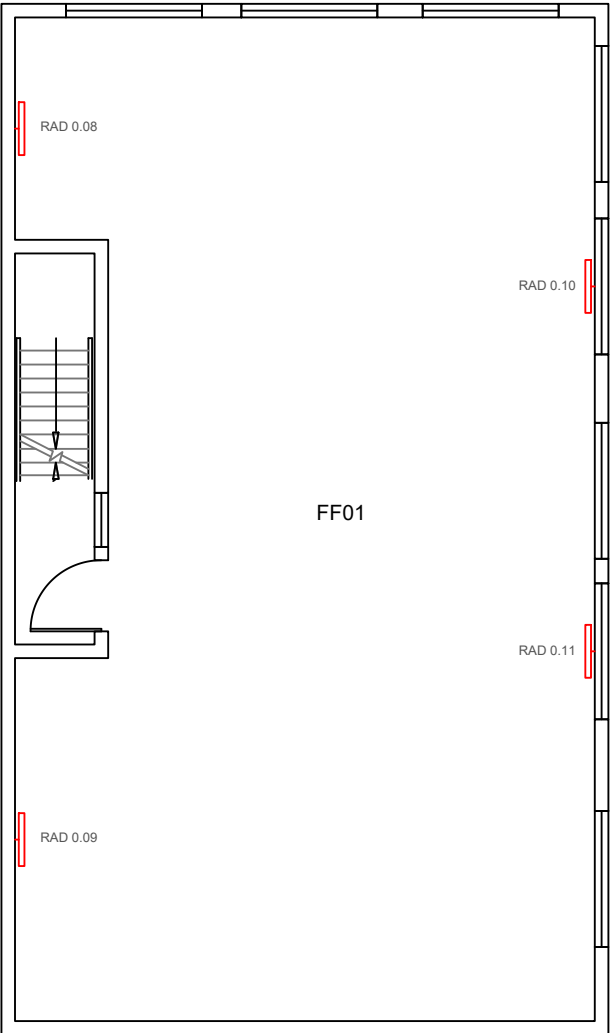


RADIATOR SCHEDULE:-		
REF	NAME	SIZE
RAD 0.01	COMPLEX ALTA	2.0KW
RAD 0.02	COMPLEX ALTA	2.0KW
RAD 0.03	COMPLEX ALTA	2.0KW
RAD 0.04	COMPLEX ALTA	2.0KW
RAD 0.05	COMPLEX ALTA	2.0KW
RAD 0.06	COMPLEX ALTA	2.0KW
RAD 0.07	COMPLEX ALTA	2.0KW
RAD 0.08	COMPLEX ALTA	2.0KW
RAD 0.09	COMPLEX ALTA	2.0KW
RAD 0.10	COMPLEX ALTA	2.0KW
RAD 0.11	COMPLEX ALTA	2.0KW

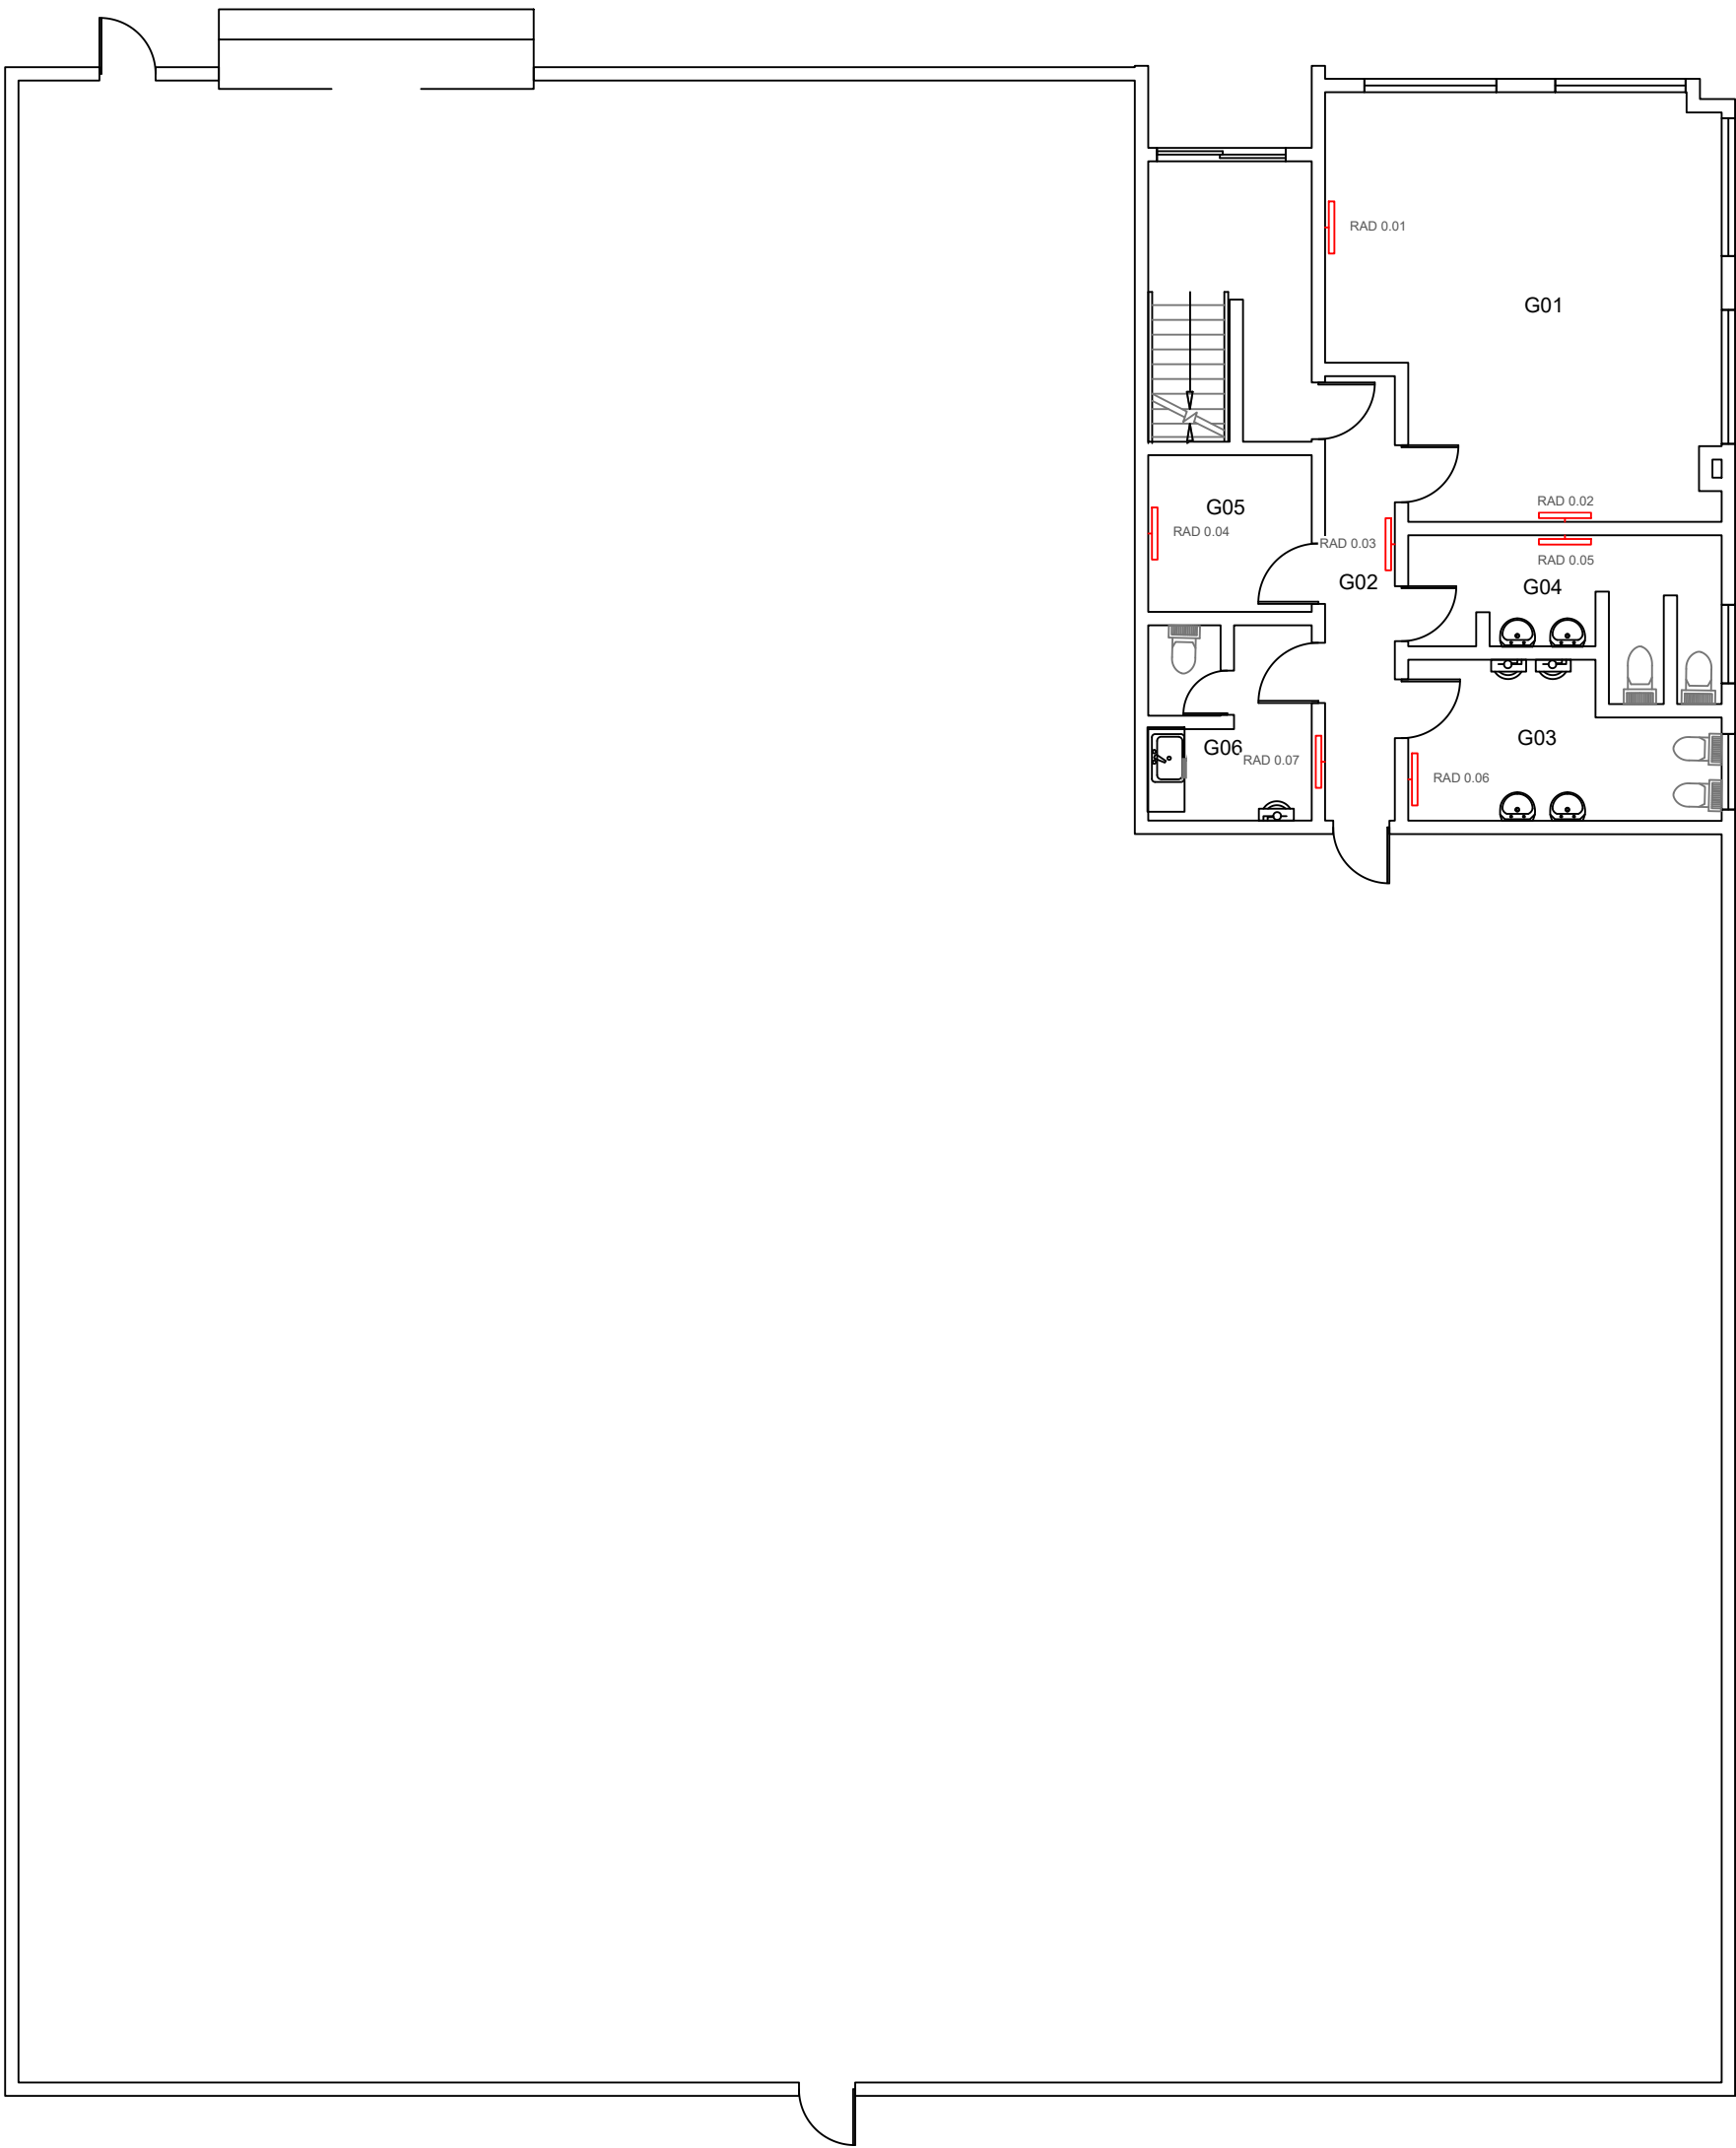

- NOTES:
- THIS DRAWING IS THE PROPERTY OF FRESH AIR CONDITIONING LTD AND MUST NOT BE PRODUCED IN WHOLE OR PART WITHOUT THE PERMISSION OF FRESH AIR CONDITIONING LTD.
 - DO NOT SCALE FROM THIS DRAWING. ALL DIMENSIONS ARE TO BE VERIFIED ON SITE AND ANY DISCREPANCIES REPORTED BACK TO THE ISSUER IMMEDIATELY.
 - UNLESS OTHERWISE SPECIFIED ALL DIMENSIONS SHOWN IN MILLIMETRES.

LEGEND:-

CONSTRUCTION

Rev	Description	Date



Client

Project
ASHCHURCH

Drawing Title
MECHANICAL SERVICES
HVAC UNIT 13

Scale	1:100	A1
Date	21.11.25	Drawn by JDR
Drawing No.	FAC-0359-DWG-M-004	Rev C1