


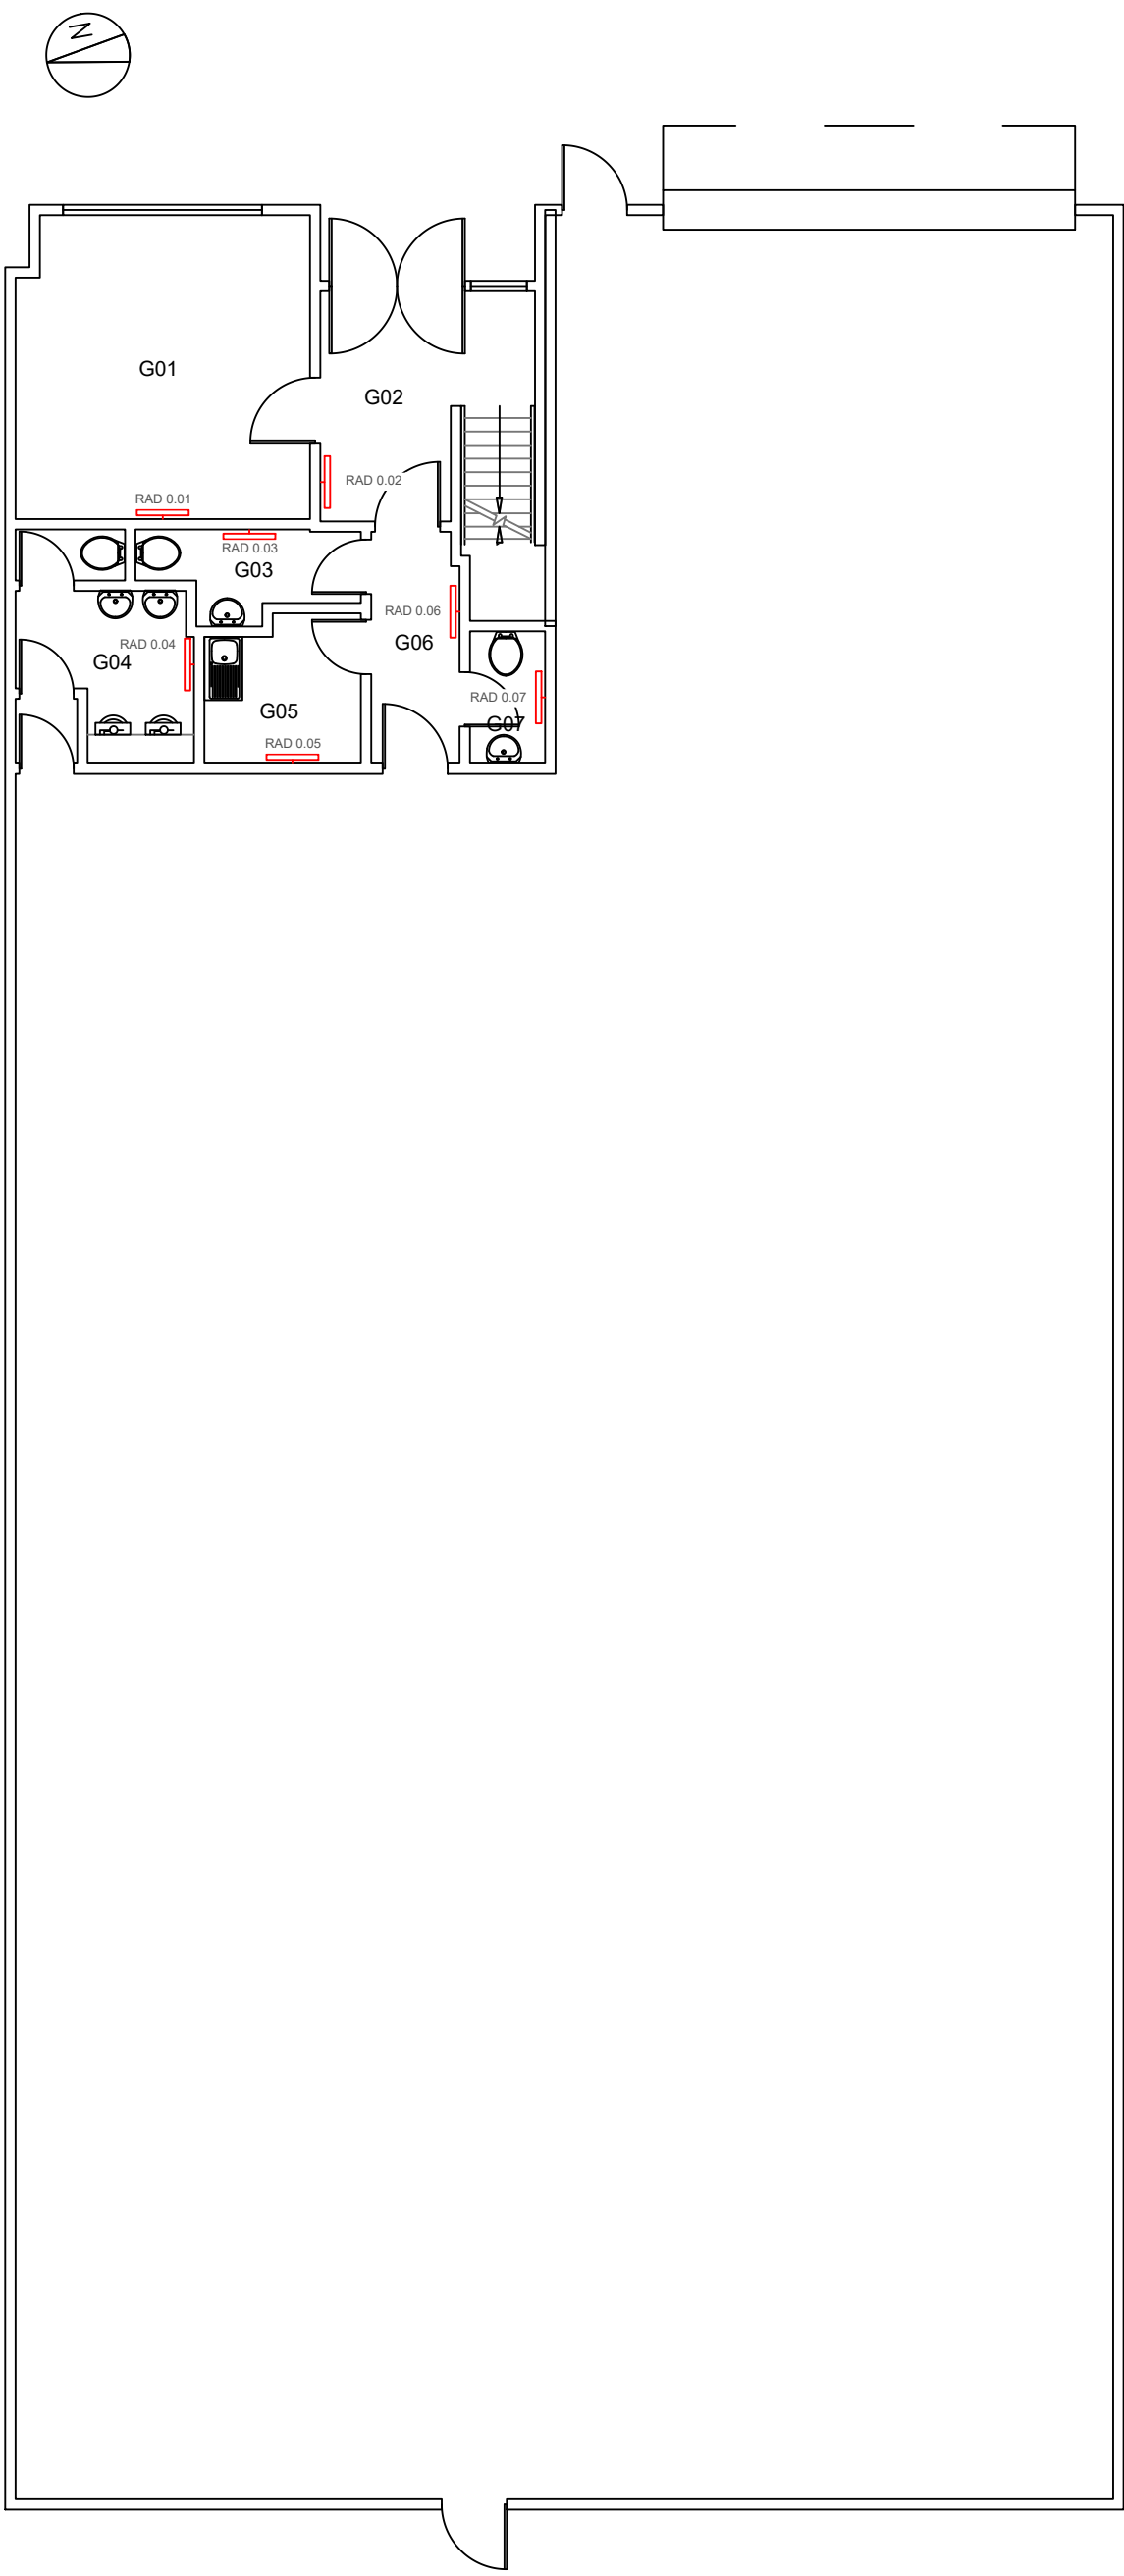

| RADIATOR SCHEDULE:- |             |       |
|---------------------|-------------|-------|
| REF                 | NAME        | SIZE  |
| RAD 0.01            | EMPLEX ALTA | 2 SKW |
| RAD 0.02            | EMPLEX ALTA | 1 SKW |
| RAD 0.03            | EMPLEX ALTA | 1 SKW |
| RAD 0.04            | EMPLEX ALTA | 1 SKW |
| RAD 0.05            | EMPLEX ALTA | 1 SKW |
| RAD 0.06            | EMPLEX ALTA | 1 SKW |
| RAD 0.07            | EMPLEX ALTA | 1 SKW |
| RAD 0.08            | EMPLEX ALTA | 1 SKW |
| RAD 0.09            | EMPLEX ALTA | 1 SKW |
| RAD 0.10            | EMPLEX ALTA | 1 SKW |

- NOTES:
- THIS DRAWING IS THE PROPERTY OF FRESH AIR CONDITIONING LTD AND MUST NOT BE PRODUCED IN WHOLE OR PART WITHOUT THE PERMISSION OF FRESH AIR CONDITIONING LTD.
  - DO NOT SCALE FROM THIS DRAWING. ALL DIMENSIONS ARE TO BE VERIFIED ON SITE AND ANY DISCREPANCIES REPORTED BACK TO THE ISSUER IMMEDIATELY.
  - UNLESS OTHERWISE SPECIFIED ALL DIMENSIONS SHOWN IN MILLIMETRES.

LEGEND:-

CONSTRUCTION

|     |             |      |
|-----|-------------|------|
|     |             |      |
|     |             |      |
|     |             |      |
|     |             |      |
|     |             |      |
| Rev | Description | Date |



Client

Project  
ASHCHURCH

Drawing Title  
MECHANICAL SERVICES  
HVAC UNIT 31

|                                   |                 |            |
|-----------------------------------|-----------------|------------|
| Scale<br>1:100                    |                 | A1         |
| Date<br>21.11.25                  | Drawn by<br>JDR | Checked by |
| Drawing No.<br>FAC-0359-DWG-M-003 |                 | Rev<br>C1  |