



Notes

1. All dimensions are in millimetres (mm), except levels which are in metres.

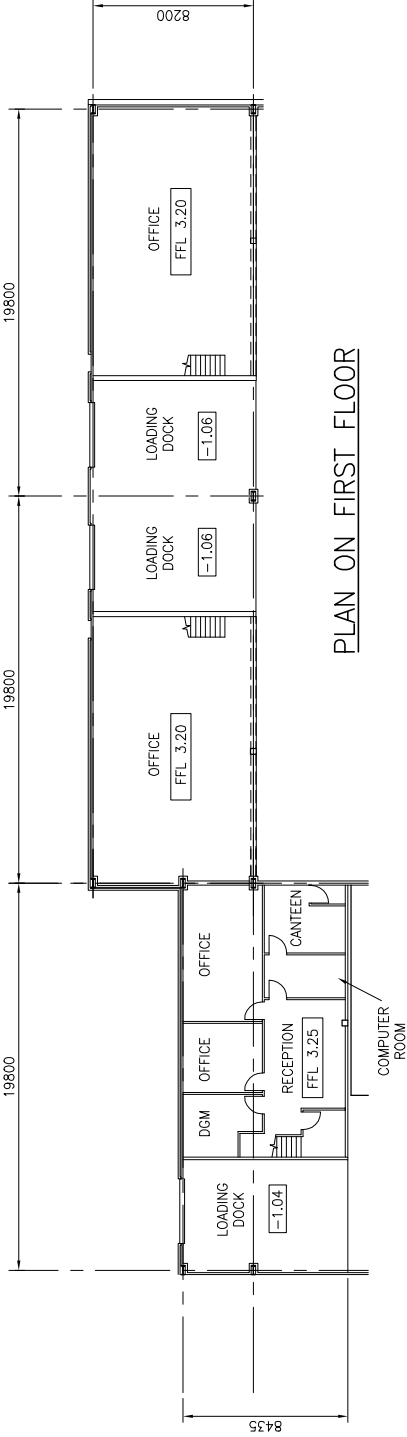

PLAN ON FIRST FLOOR

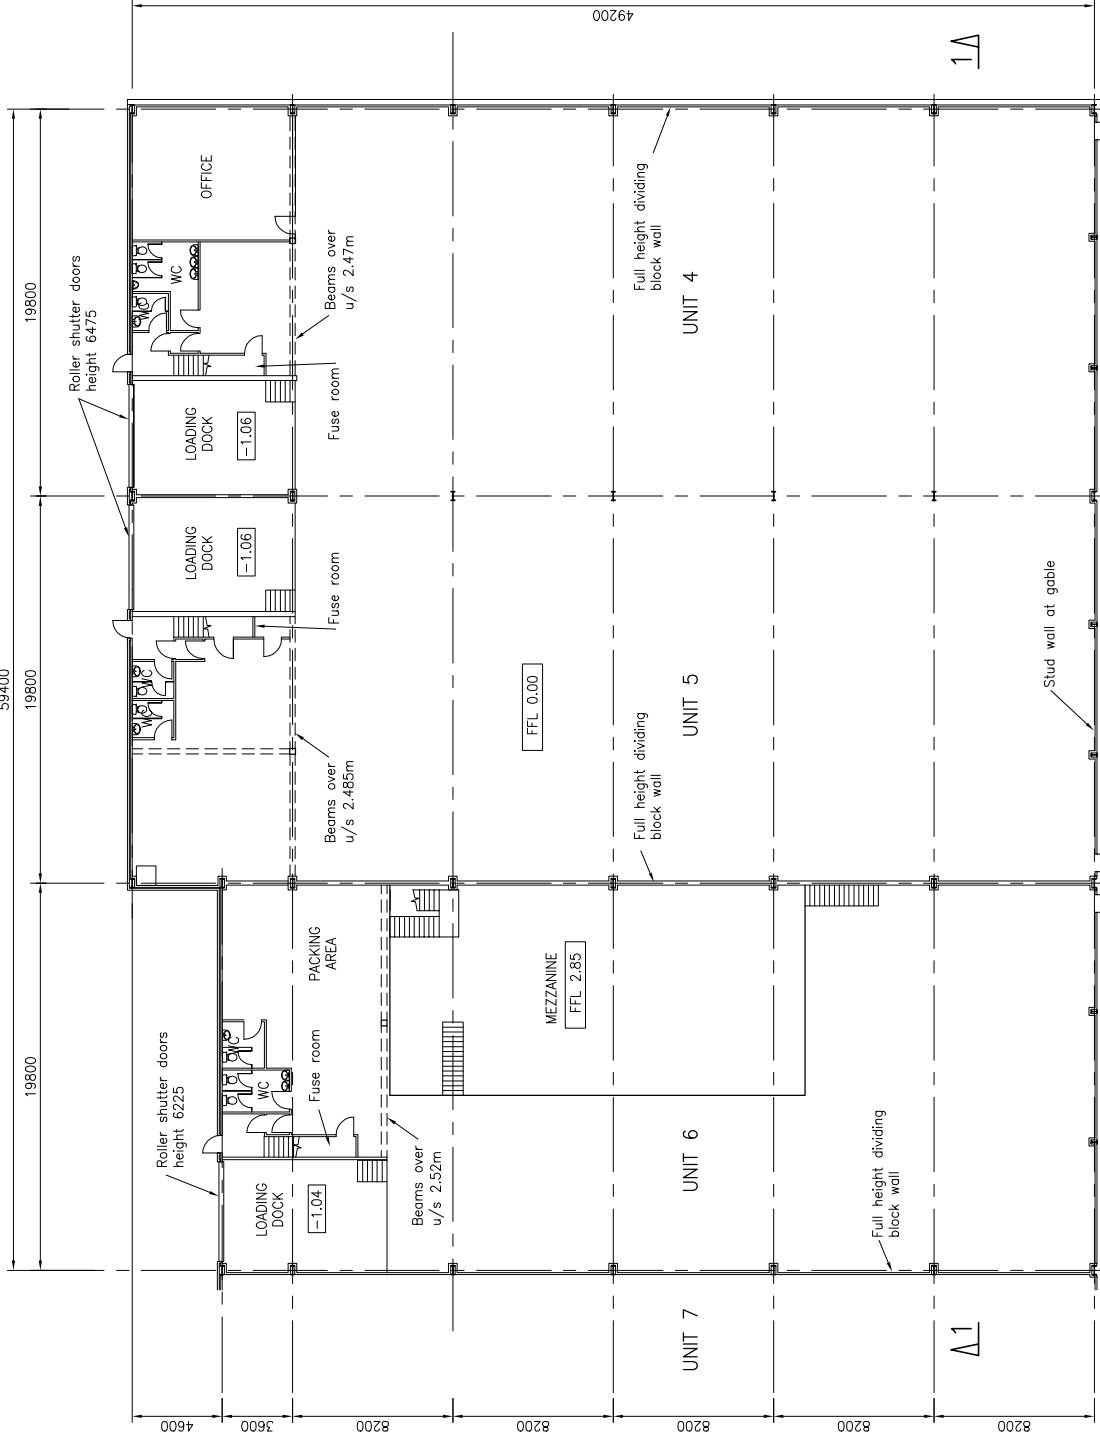

PLAN ON GROUND FLOOR

Dimensions shown based on hand measurement of existing steel frame and approximated to probable original grid.

For exact measurement of existing floor areas re-measurement required to internal wall faces.

Revisions

Rev By Date Details

© This drawing is the property and copyright of KMG Partnership and shall remain the property of KMG Partnership. It is not to be copied, reproduced or communicated to a third party.

Drawing Status

FOR INFORMATION

Project

3663 BRISTOL
CATERING EQUIPMENT

Client



KMG
partnership

Consulting Structural & Civil Engineers

Fives Court, 83 The Crescent

Abbots Langley, Herts, WD5 0DK

Tel: 01923 260555

Fax: 01923 260055

email: info@kmg.co.uk

Drawing Title

Existing Layout
Unit 4-6, Whitby Road,
Bristol

Scale

1:200

UNO

A1

Sheet size

Drawn By

KAR

Date

JUNE 04

Checked


JW

Passed

KM

SECTION 1-1

SCALE 1:100

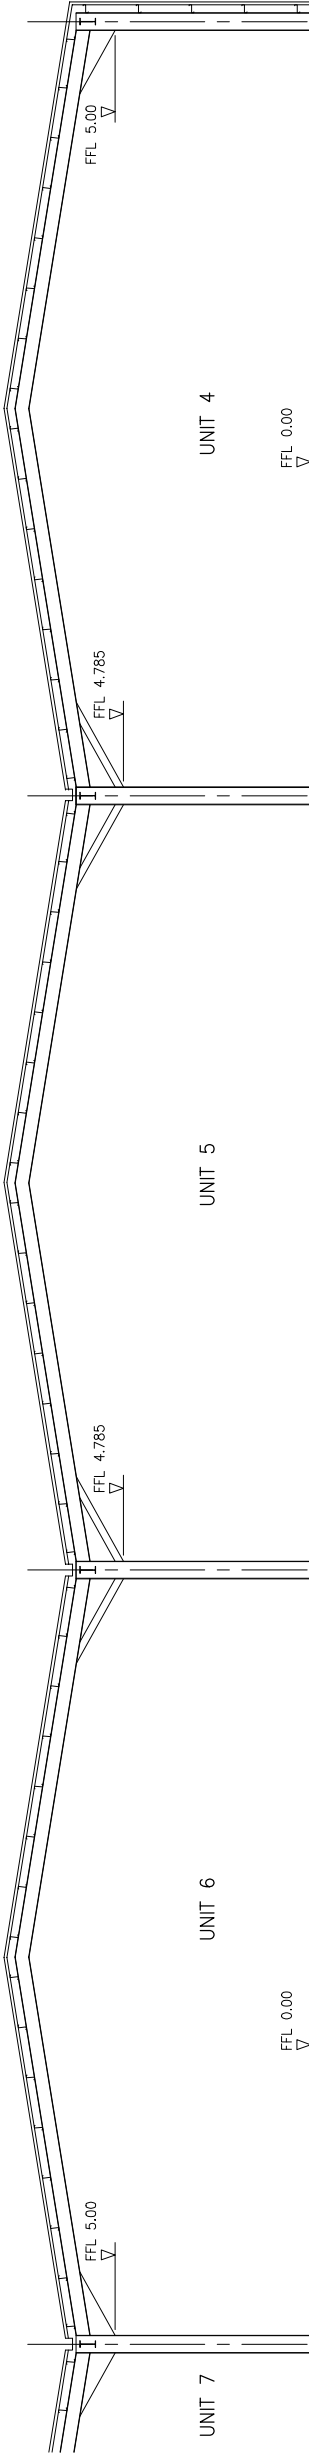

Drawing No 3278-01

Rev